

BLOCK No. 1 Salvation Army. 100 Crossley Ct, Pollard St, Manchester M4 7AS

All dimensions are to be checked on site.
This drawing shall not be scaled to ascertain dimensions.




Note:
All information read
in-conjunction with the
Existing photographic
information.



Existing Elevation 1



Existing Elevation 2

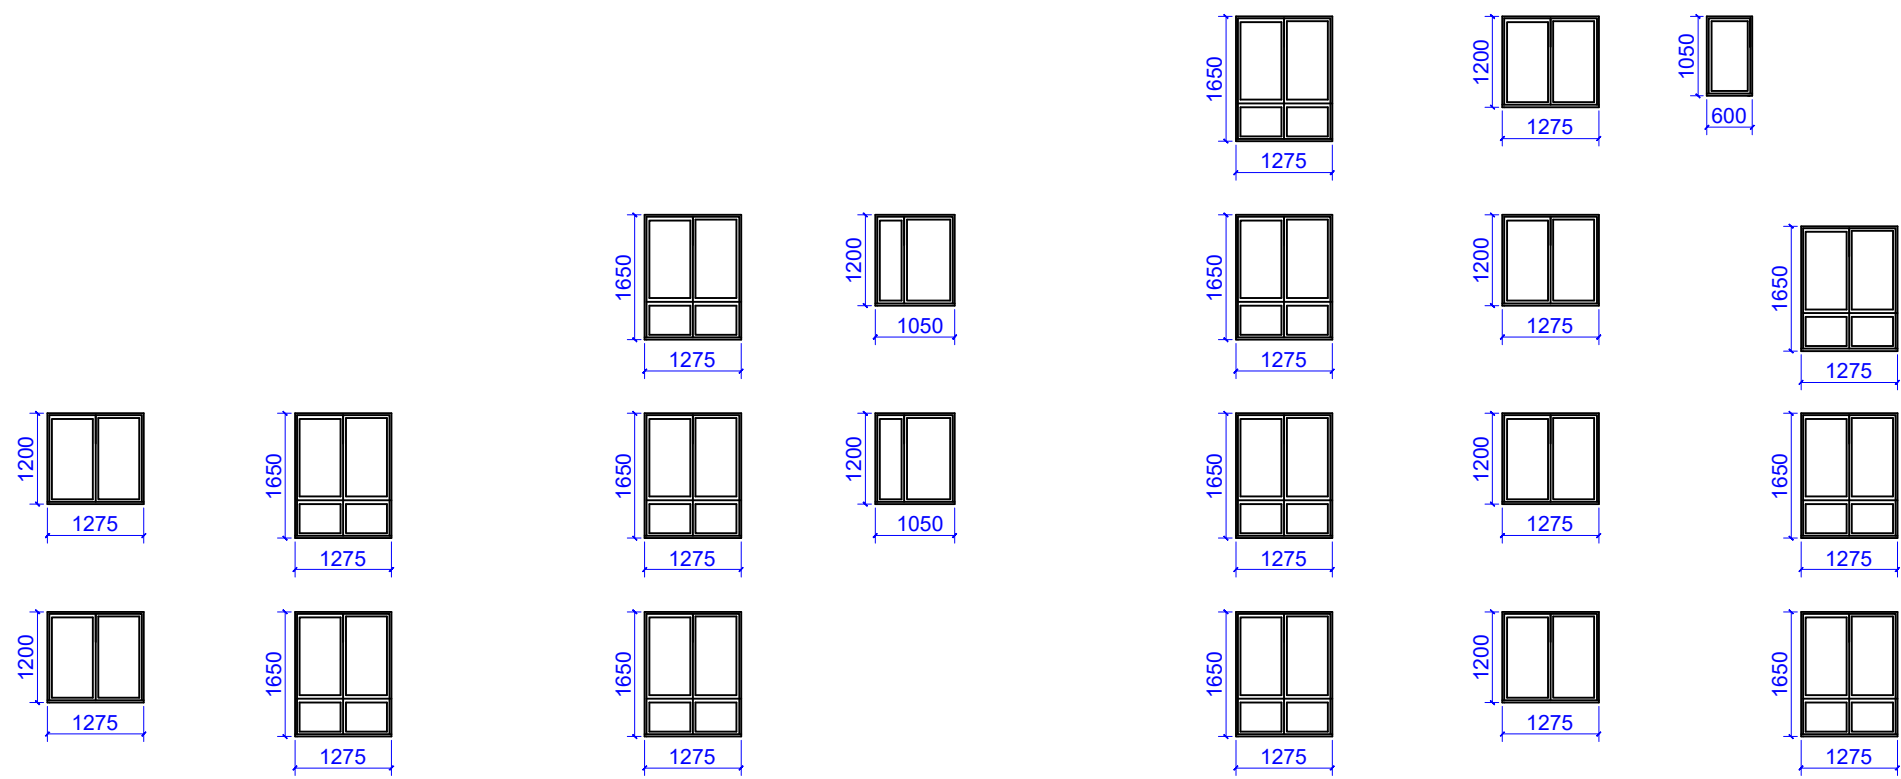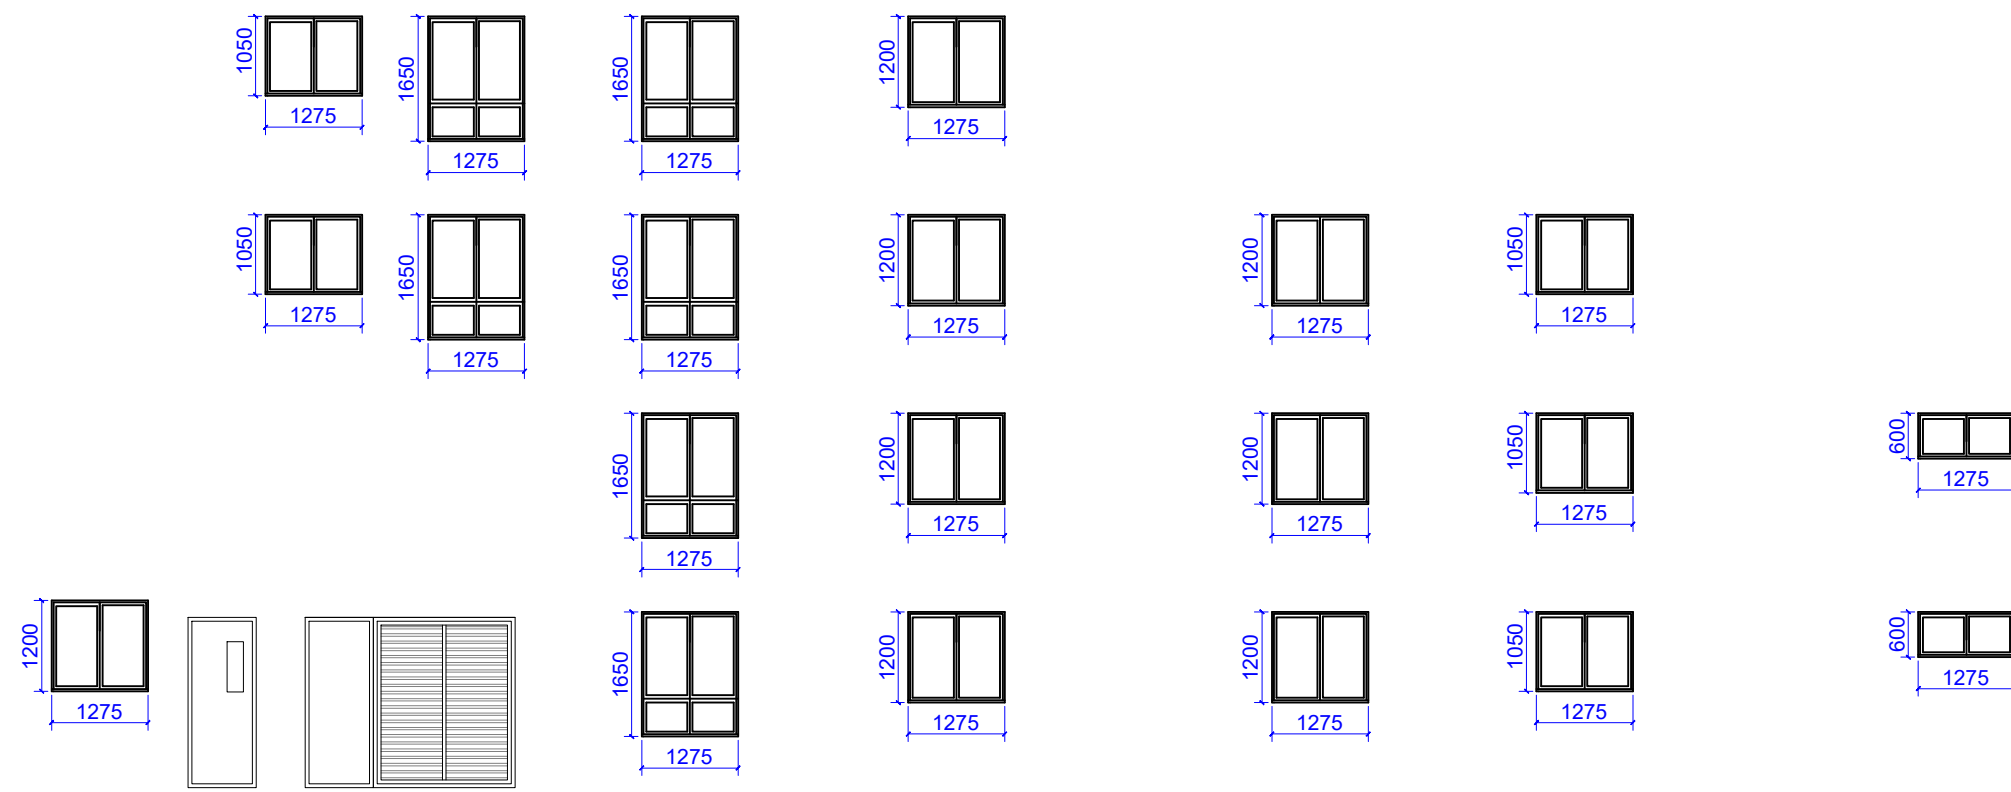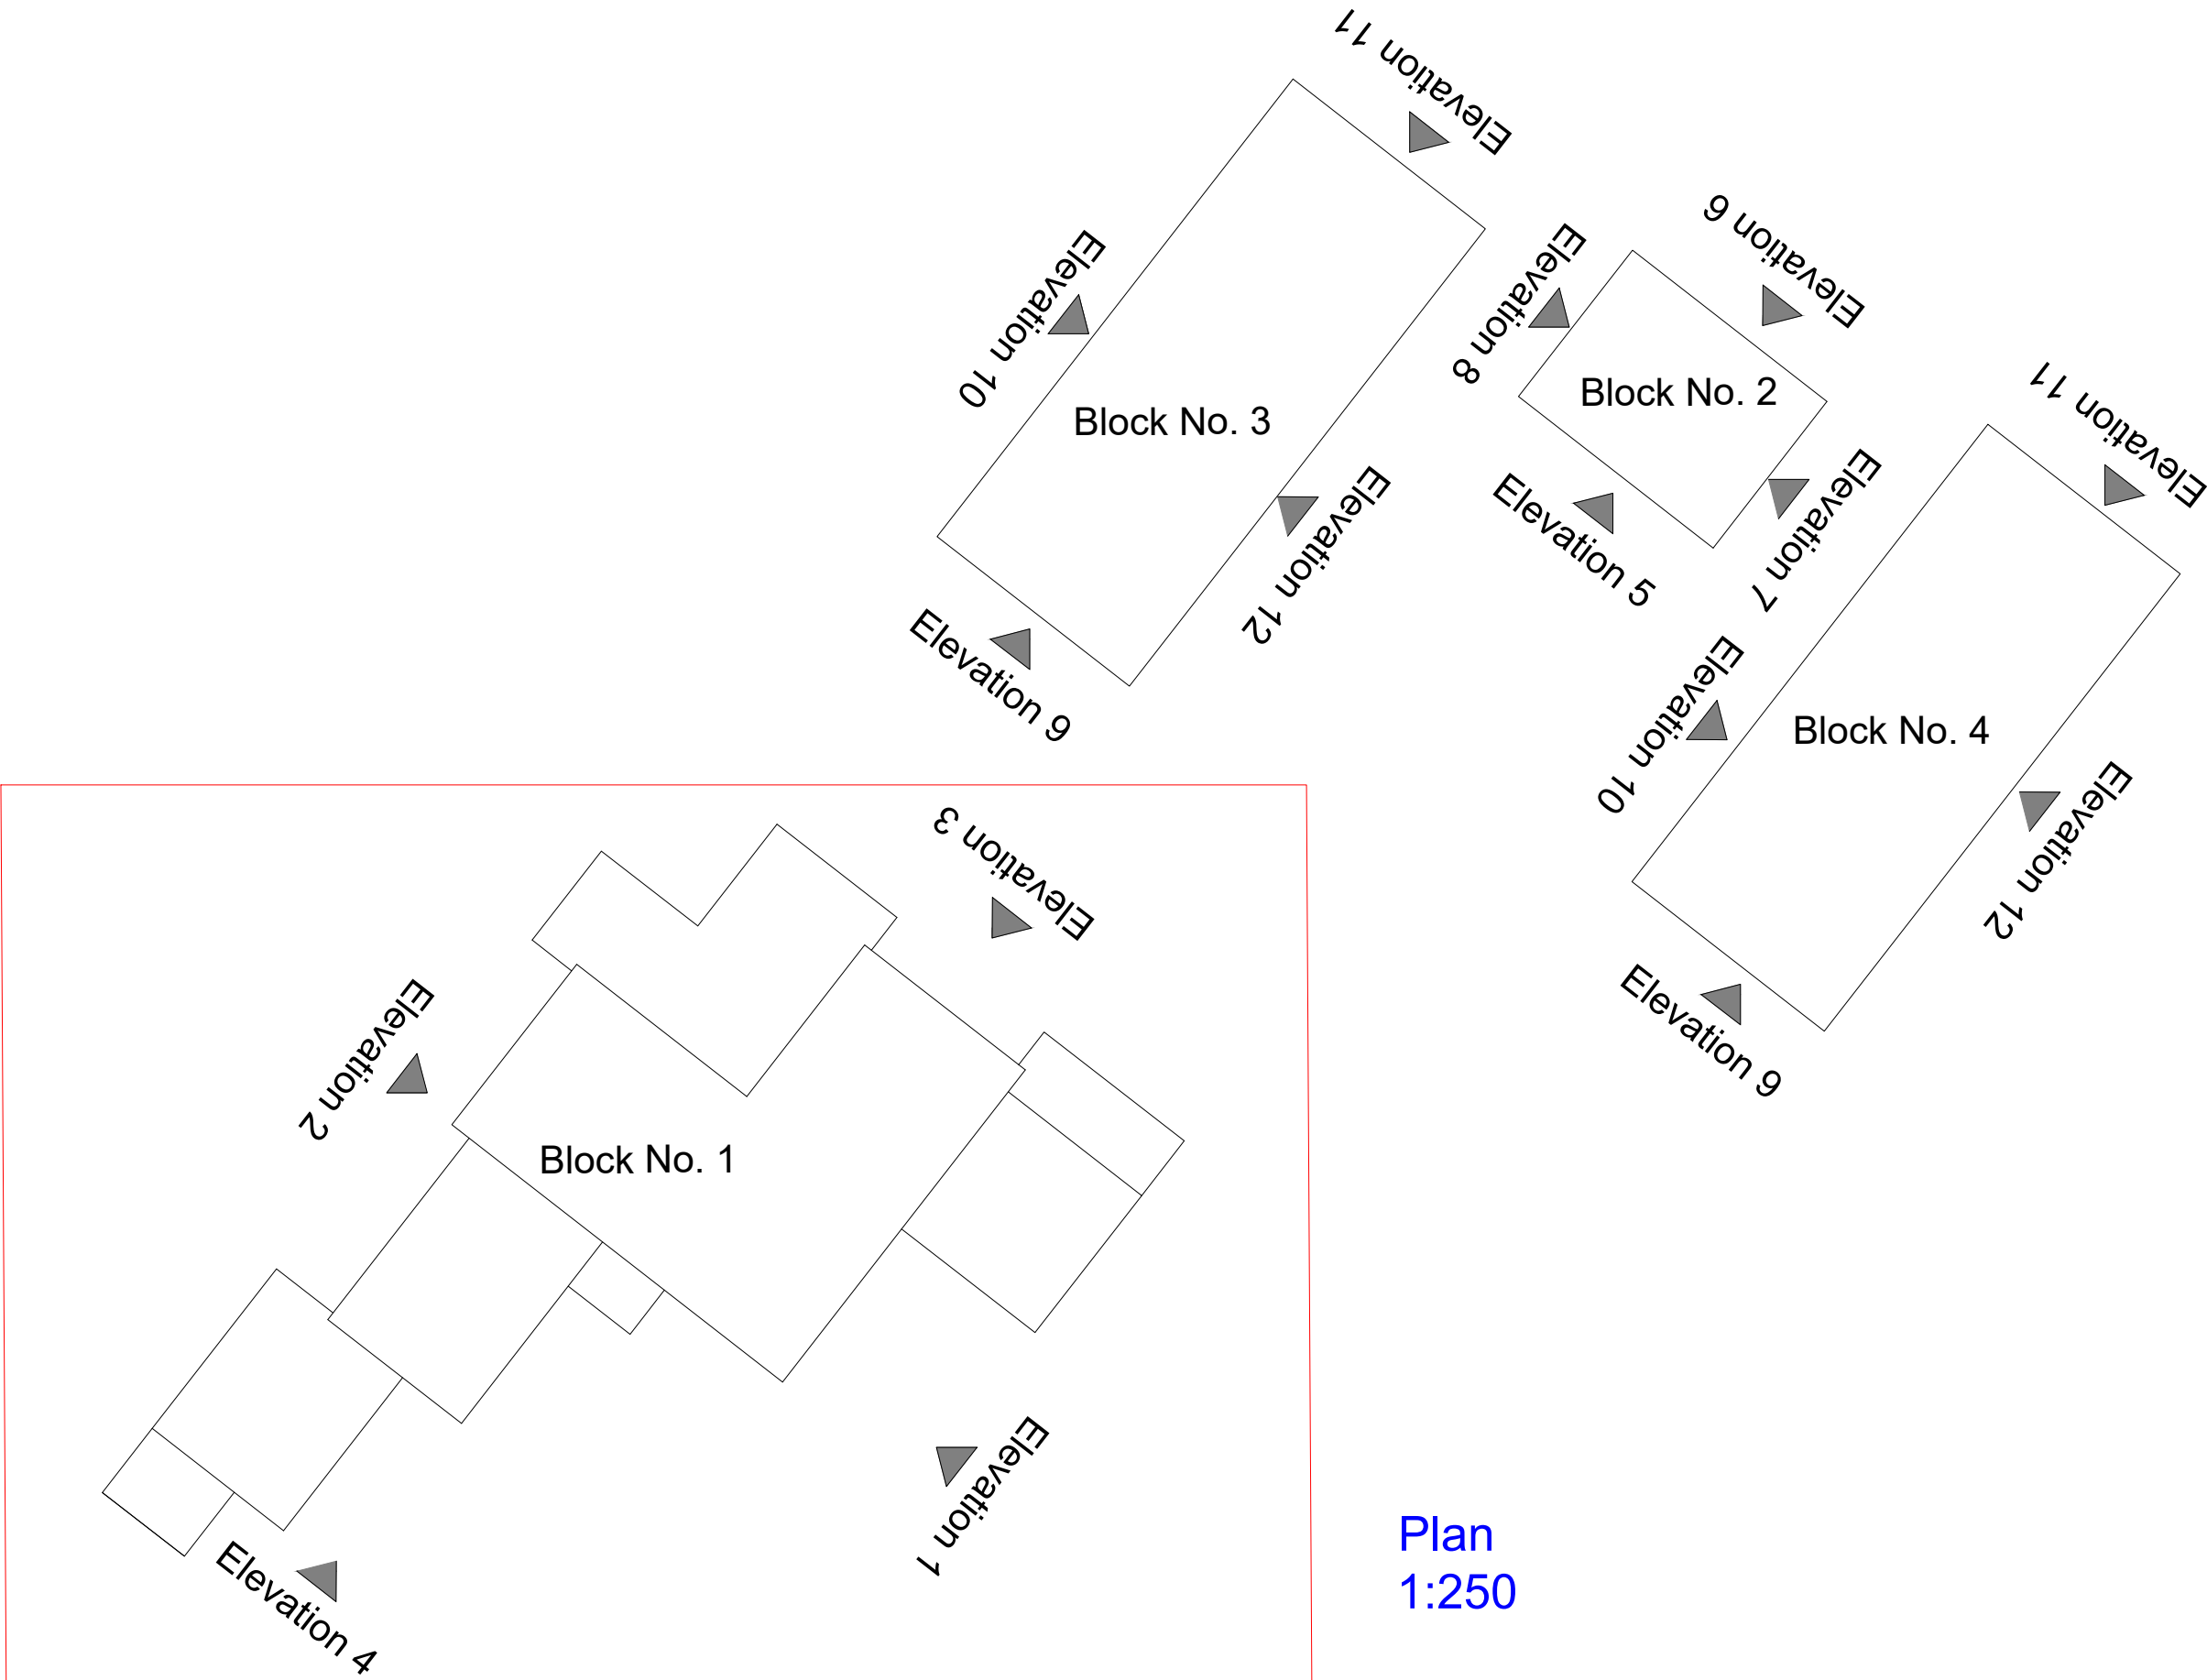

Plan
1:250

Existing windows -
Rosewood double glazed
UPVC Casement opening
windows to all elevations.

Proposed windows -
Rosewood double glazed
UPVC Casement opening
windows to all elevations.

Existing wall cladding -
Rosewood UPVC

Existing wall cladding -
Rosewood UPVC

Proposed wall cladding -
Rosewood UPVC

Issued For : INFORMATION PURPOSES ONLY

Client
REF:
Salvation Army

Project
Proposed replacement of windows and wall
cladding .

Salvation Army. 100 Crossley Ct, Pollard St,
Manchester M4 7AS

Scheme - Drawing Title
Existing Elevations.

01
Drawing No. Revision Date Scale 1:100 @A1
20.11.24

sovereign group
limited

Commercial Fabricators
of PVCu
Windows & Doors

Head Office: Vale St, Nelson, Lancs. BB9 0TA
T: 01282 618171
F: 01282 440430
E: sgl@sovereigndirect.co.uk
W: WWW.sovereigndirect.co.uk
WWW.sovereigncommercial.co.uk