


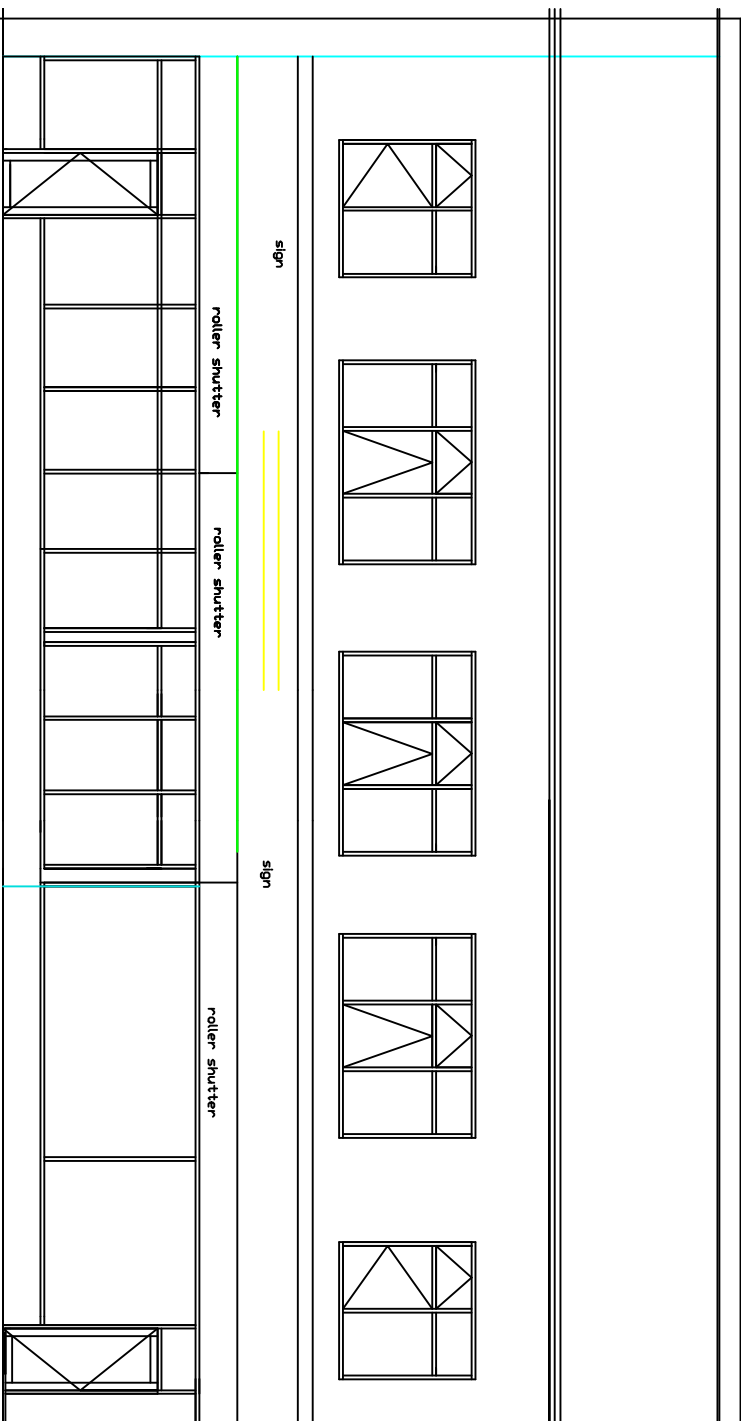


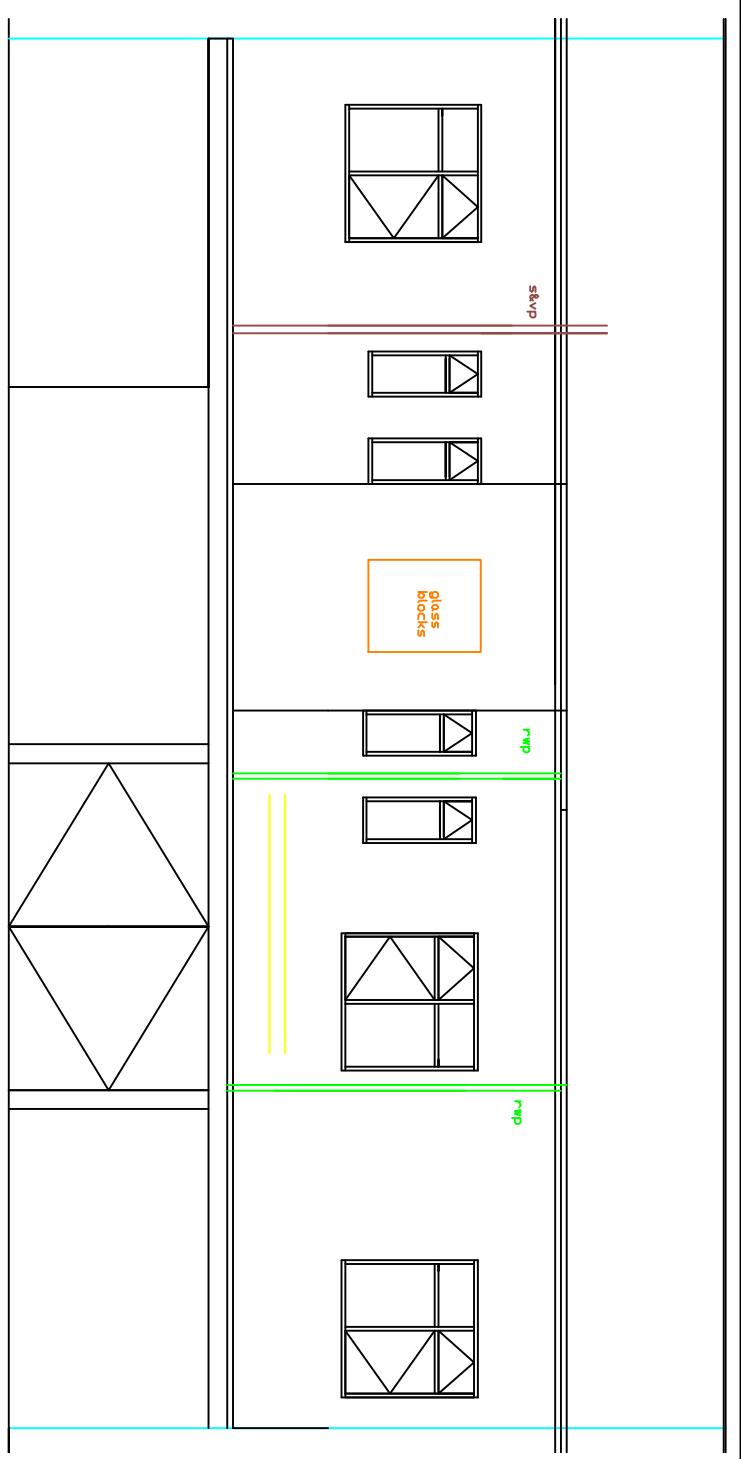


**PROPOSED
FRONT VIEW
1:100**

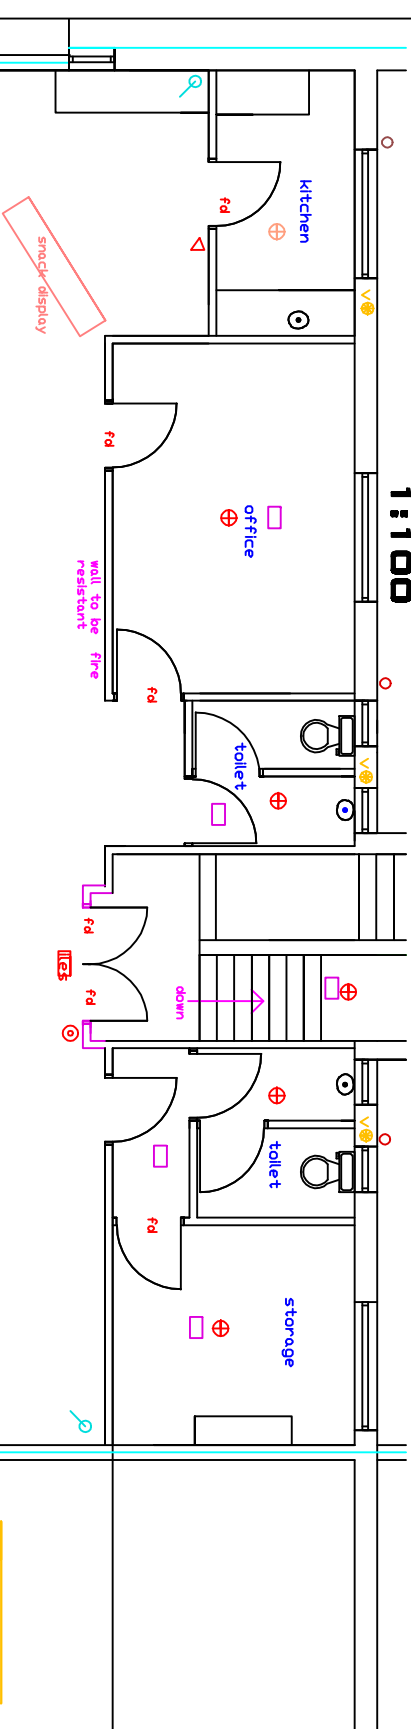

**PROPOSED
REAR VIEW
LAYOUT
1:100**

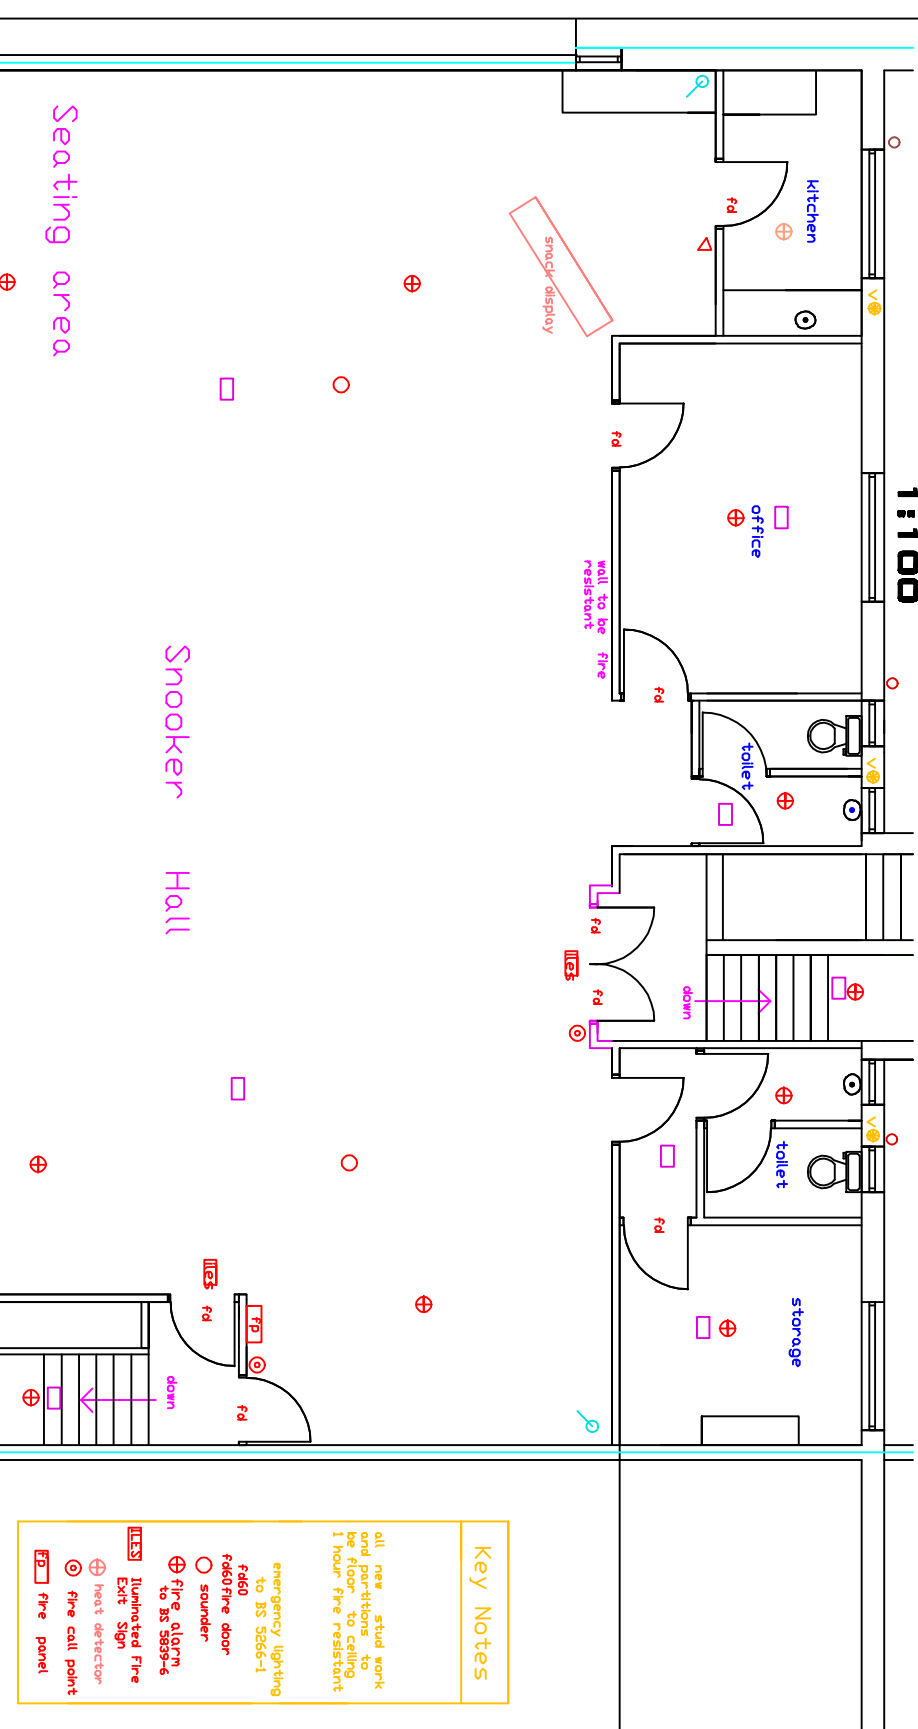

**PROPOSED
FIRST FLOOR
LAYOUT
1:100**

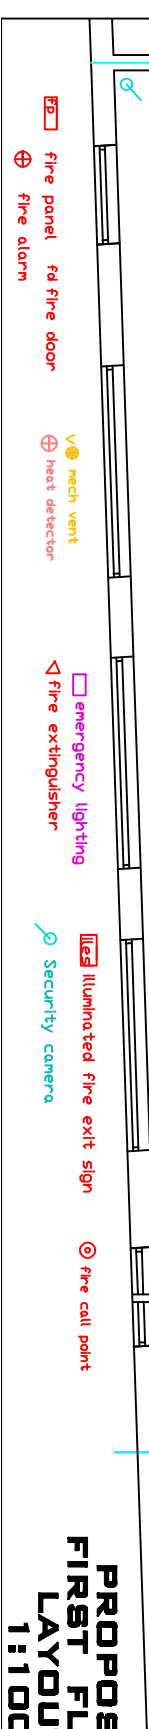

	BUILDING SAFETY ACT 2023
The Main Contactor will be required To be nominated as the Principle Contractor to be responsible for all the Health and Safety for the Contract Period For all Trades and Suppliers working or visiting the Site	
Project: MANCHESTER CITY COUNCIL PLANNING AND BUILDING CONTROL APPLICATION	
PLANS DRAWN tel.no 07952934281 07856609593 email bawinterbottom@aol.com www.plansdrawn.org	
client:	Please DO NOT SCALE OR THIS DRAWING TAKE ALL DIMENSIONS ON SITE (builders Note) Do not start any works until all the approvals have been obtained. Any discrepancy to be reported to Plans Drawn as soon as possible.
drawing title:	ARY HABAN MOHAMMED 871A,STOCKPORT ROAD, LEVENSHULME, M19 3PW TEL07383552903
date:	DRAWING OF USE TO FIRST FLOOR TO SNOOKER HALL AND CAFE SNACK BAR
project no.	BR 871A
dwg. no.	A3 paper
drawn:	DRW