



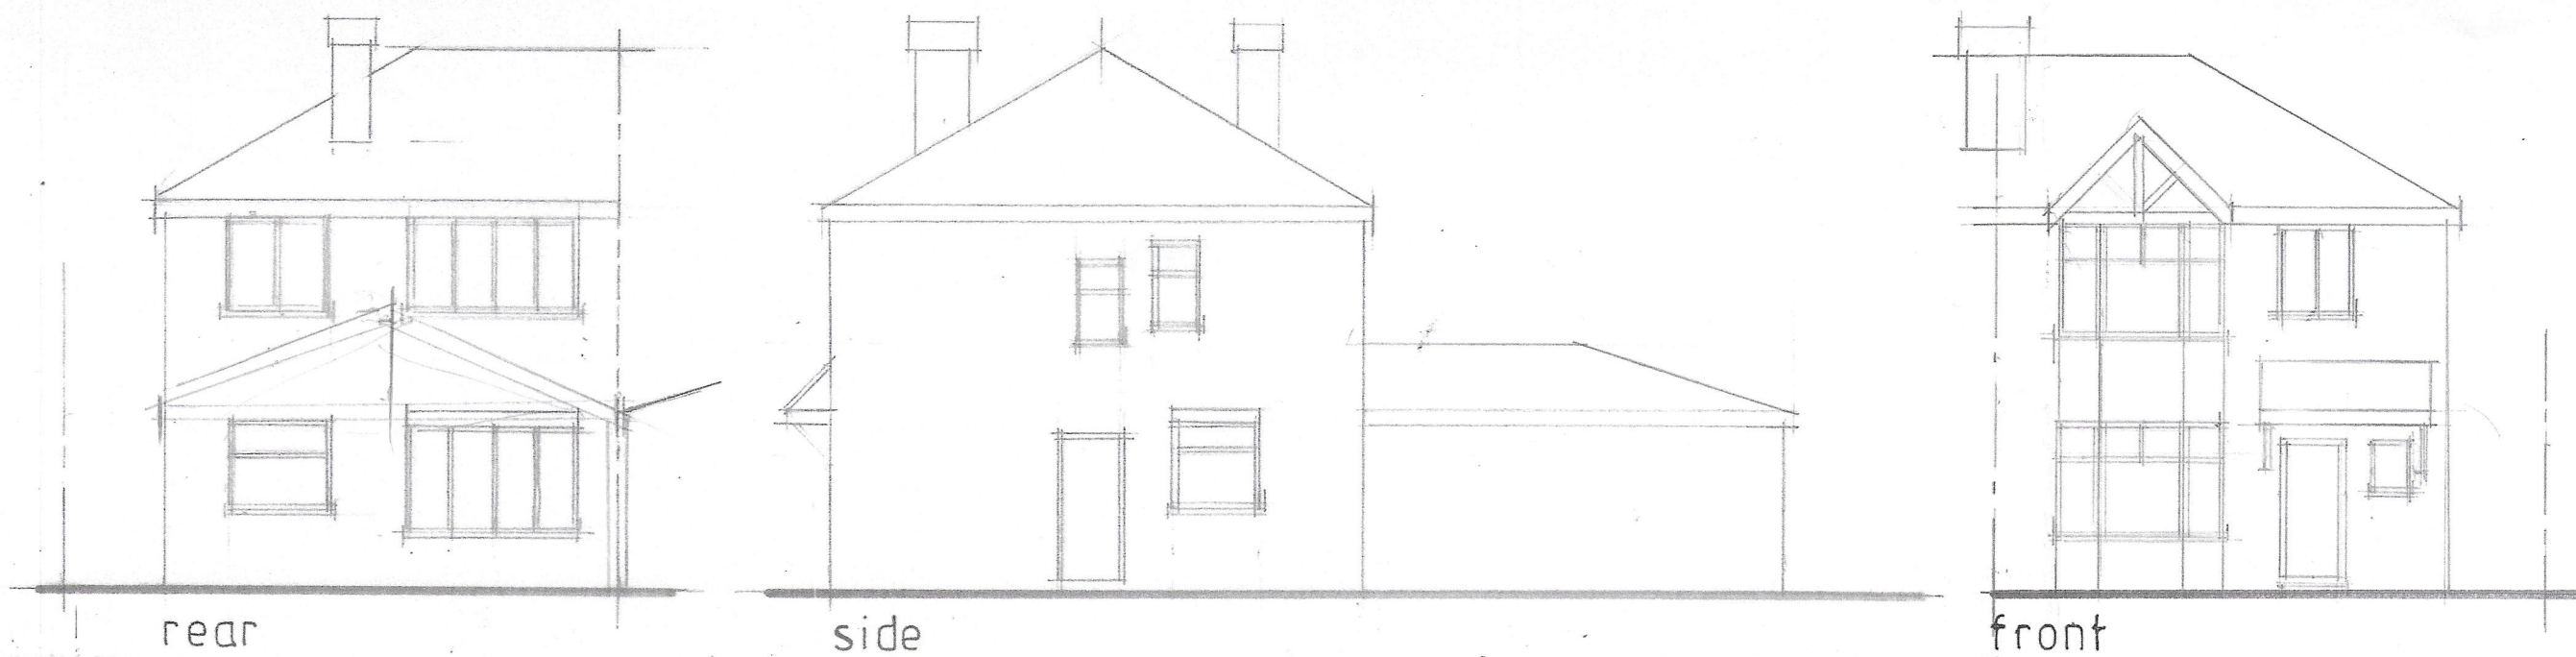

rear

side

front

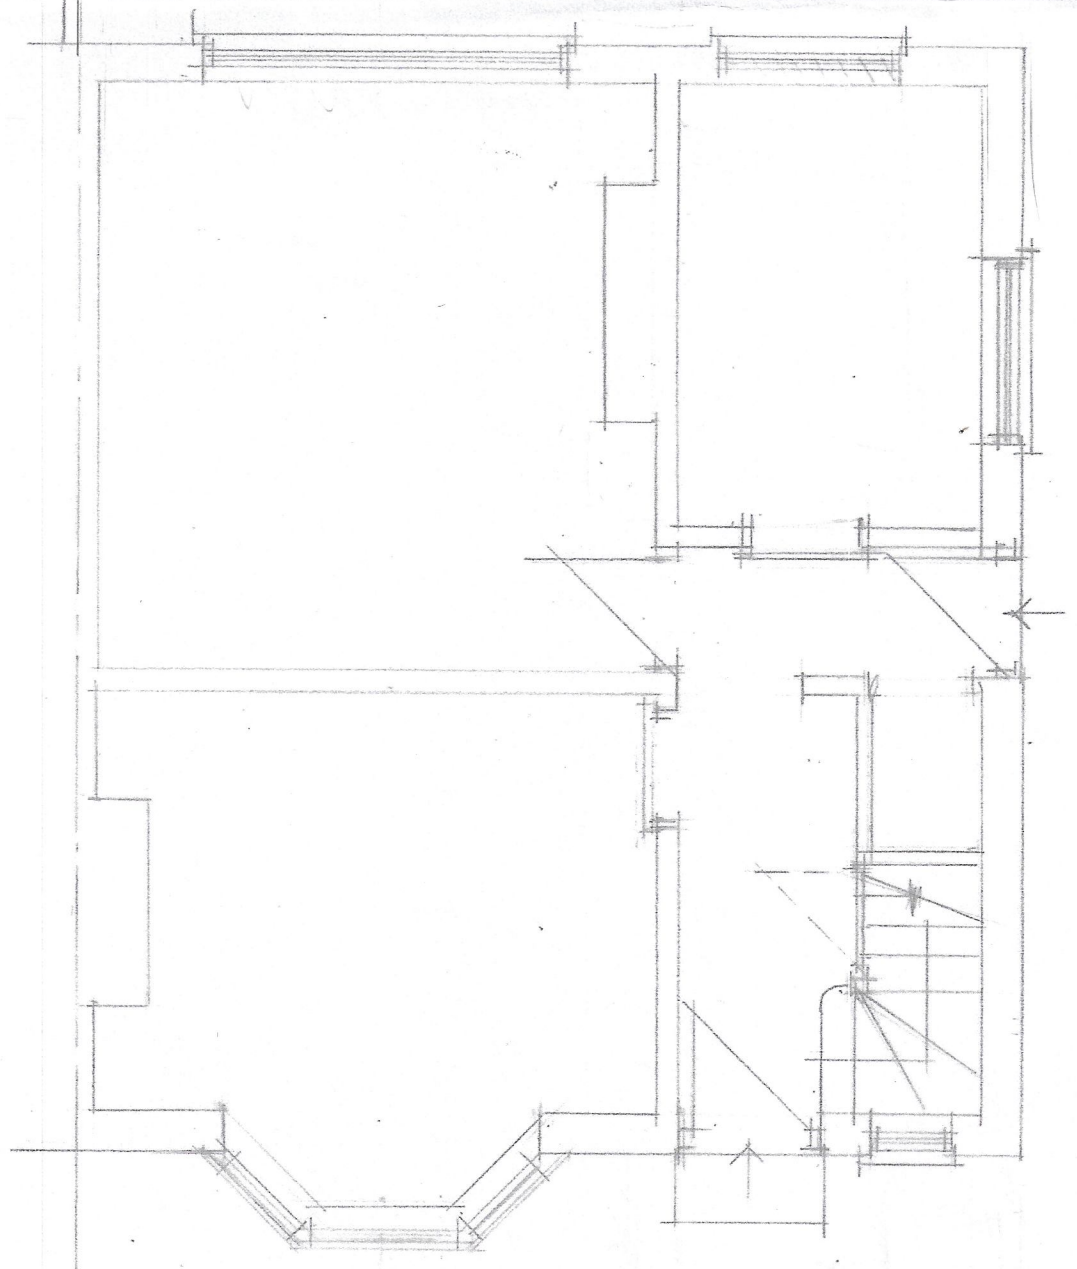

GROUND

CLIENT

MR N AHMED
11 HANDFORTH GROVE
MANCHESTER M13 0UH

PROPOSED EXTENSIONS

DRAWING TITLE

PLANS AND ELEVATIONS
AS EXISTING

HOLBOROW +
ORMESHER
LIMITED

architectural &
interior design

COMPANY ADDRESS:
15 OVERTON CLOSE
MIDDLEWICH
CHESHIRE CW10 0PZ

07770 834939

ISSUE	ORIGINAL	1	2	3	4	5	6	7
REVISION								
DATE								
DRAWN								
CHECKED								
APPROVED								
SCALE	1:50 & 1:100 @ A2							

DRAWING
NUMBER

2356 / 24 / 01