


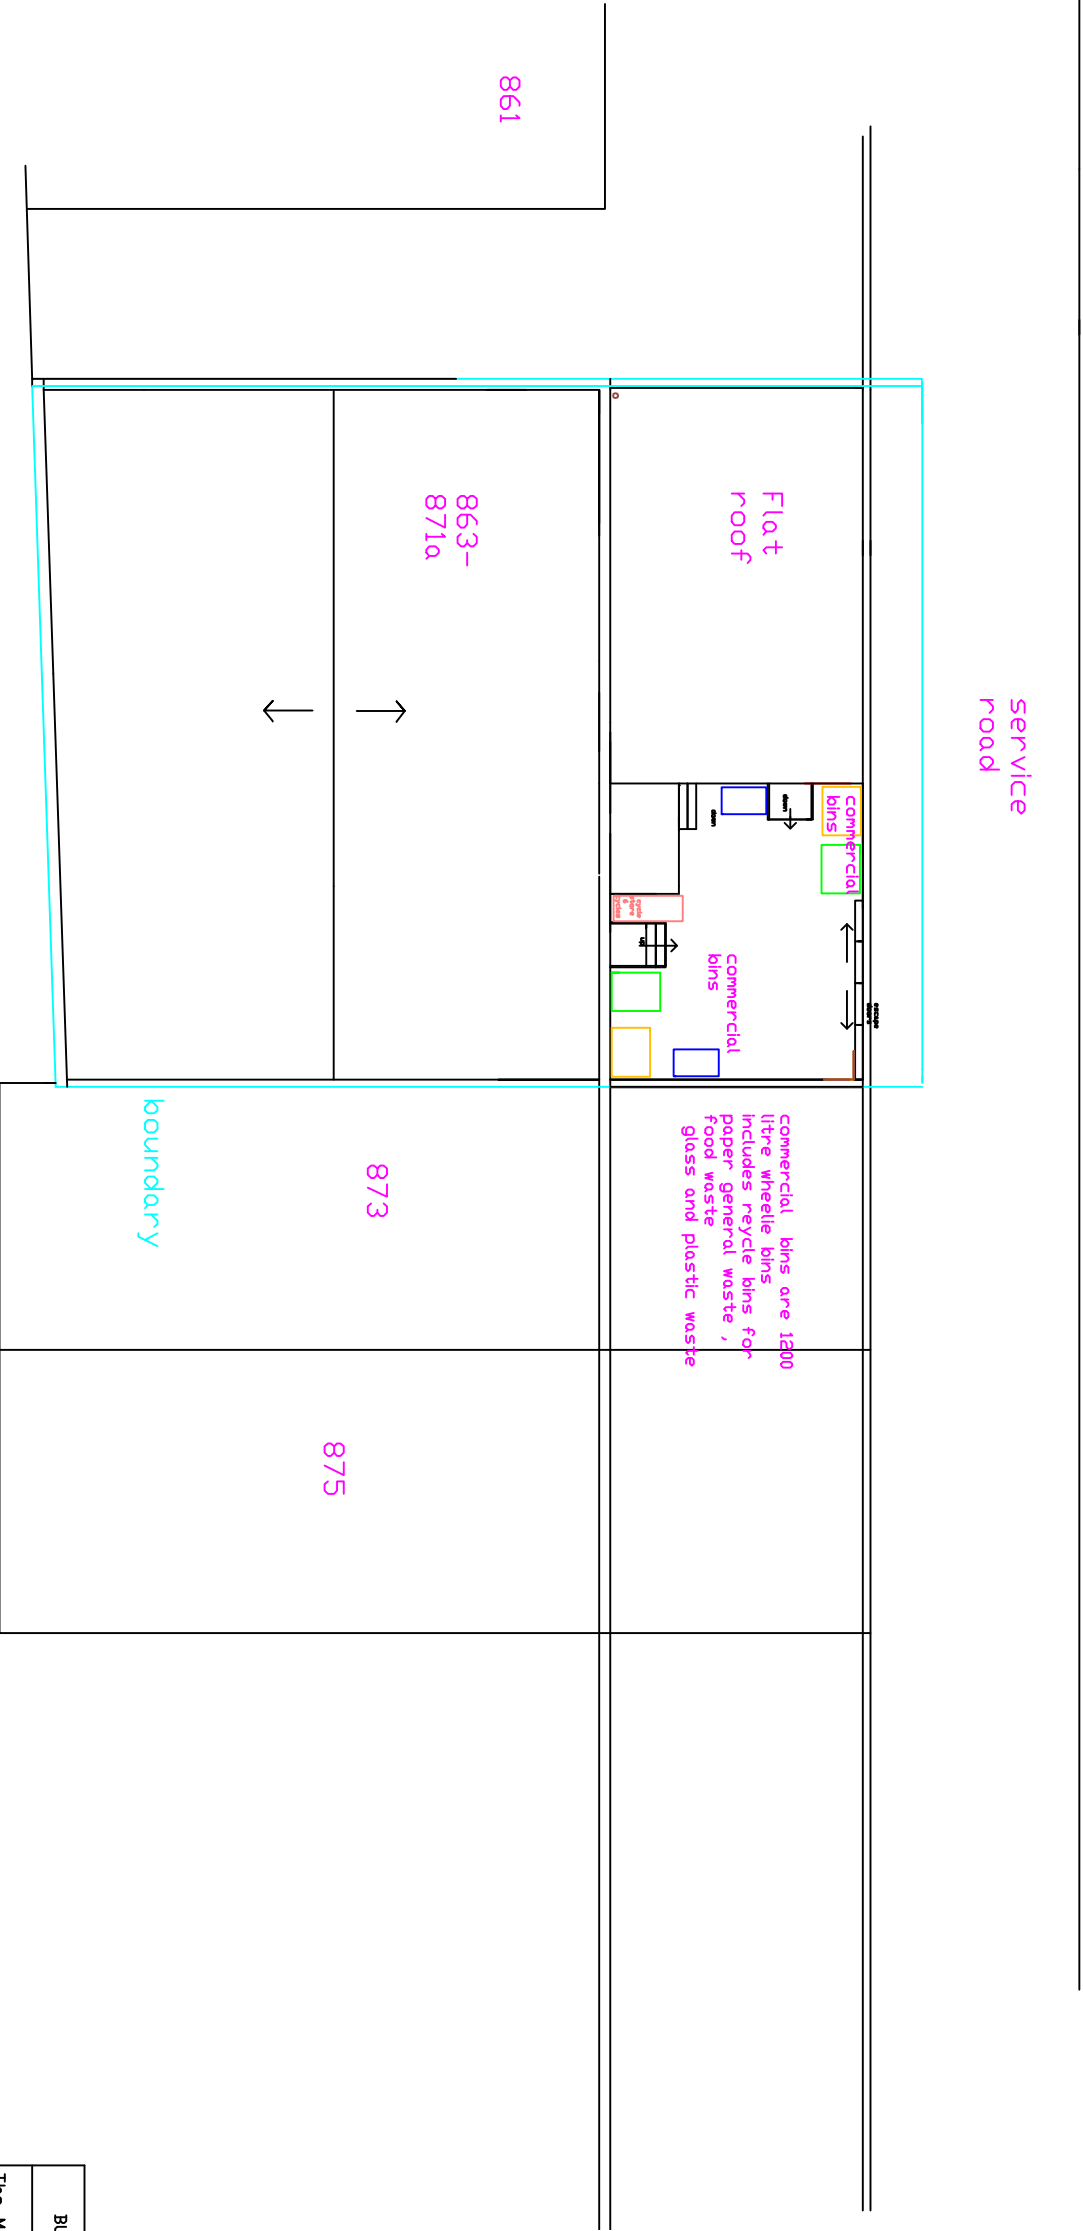

BUILDING SAFETY ACT 2023

The Main Contractor will be required
To be nominated as the
Principle Contractor
to be responsible for all the
Health and Safety
for the Contract Period
For all Trades and Suppliers
working or visiting the Site

project:
**MANCHESTER CITY COUNCIL
PLANNING AND BUILDING
CONTROL APPLICATION**

PLANS DRAWN
tel.no 07952934281
email 07856609593
Bawin terbot ton
@aol.com
www.plansdrawn.org

PLEASE DO NOT SCALE OF THIS
DRAWING TAKE ALL DIMENSIONS ON
SITE
(builders Note)
Do not start any works until
all the approvals have been
obtained.
Any discrepancy to be reported
to Plans Drawn as soon as
possible.

client:
**ARY HABAN MOHAMMED,
871 ASTORPORT ROAD,
LEVENSHULME,
M19 3PW
TEL07383552903**

drawing title:
**CHANGE OF USE TO FIRST
FLOOR TO SMOOKER HALL
AND CAFE SNACK BAR**

date: **DECEMBER. 2024** drawn: **DRW**

project no. **06** dng. no. A3 paper
BR 871A

**PROPOSED SITE
BLOCK PLAN
1:200**