




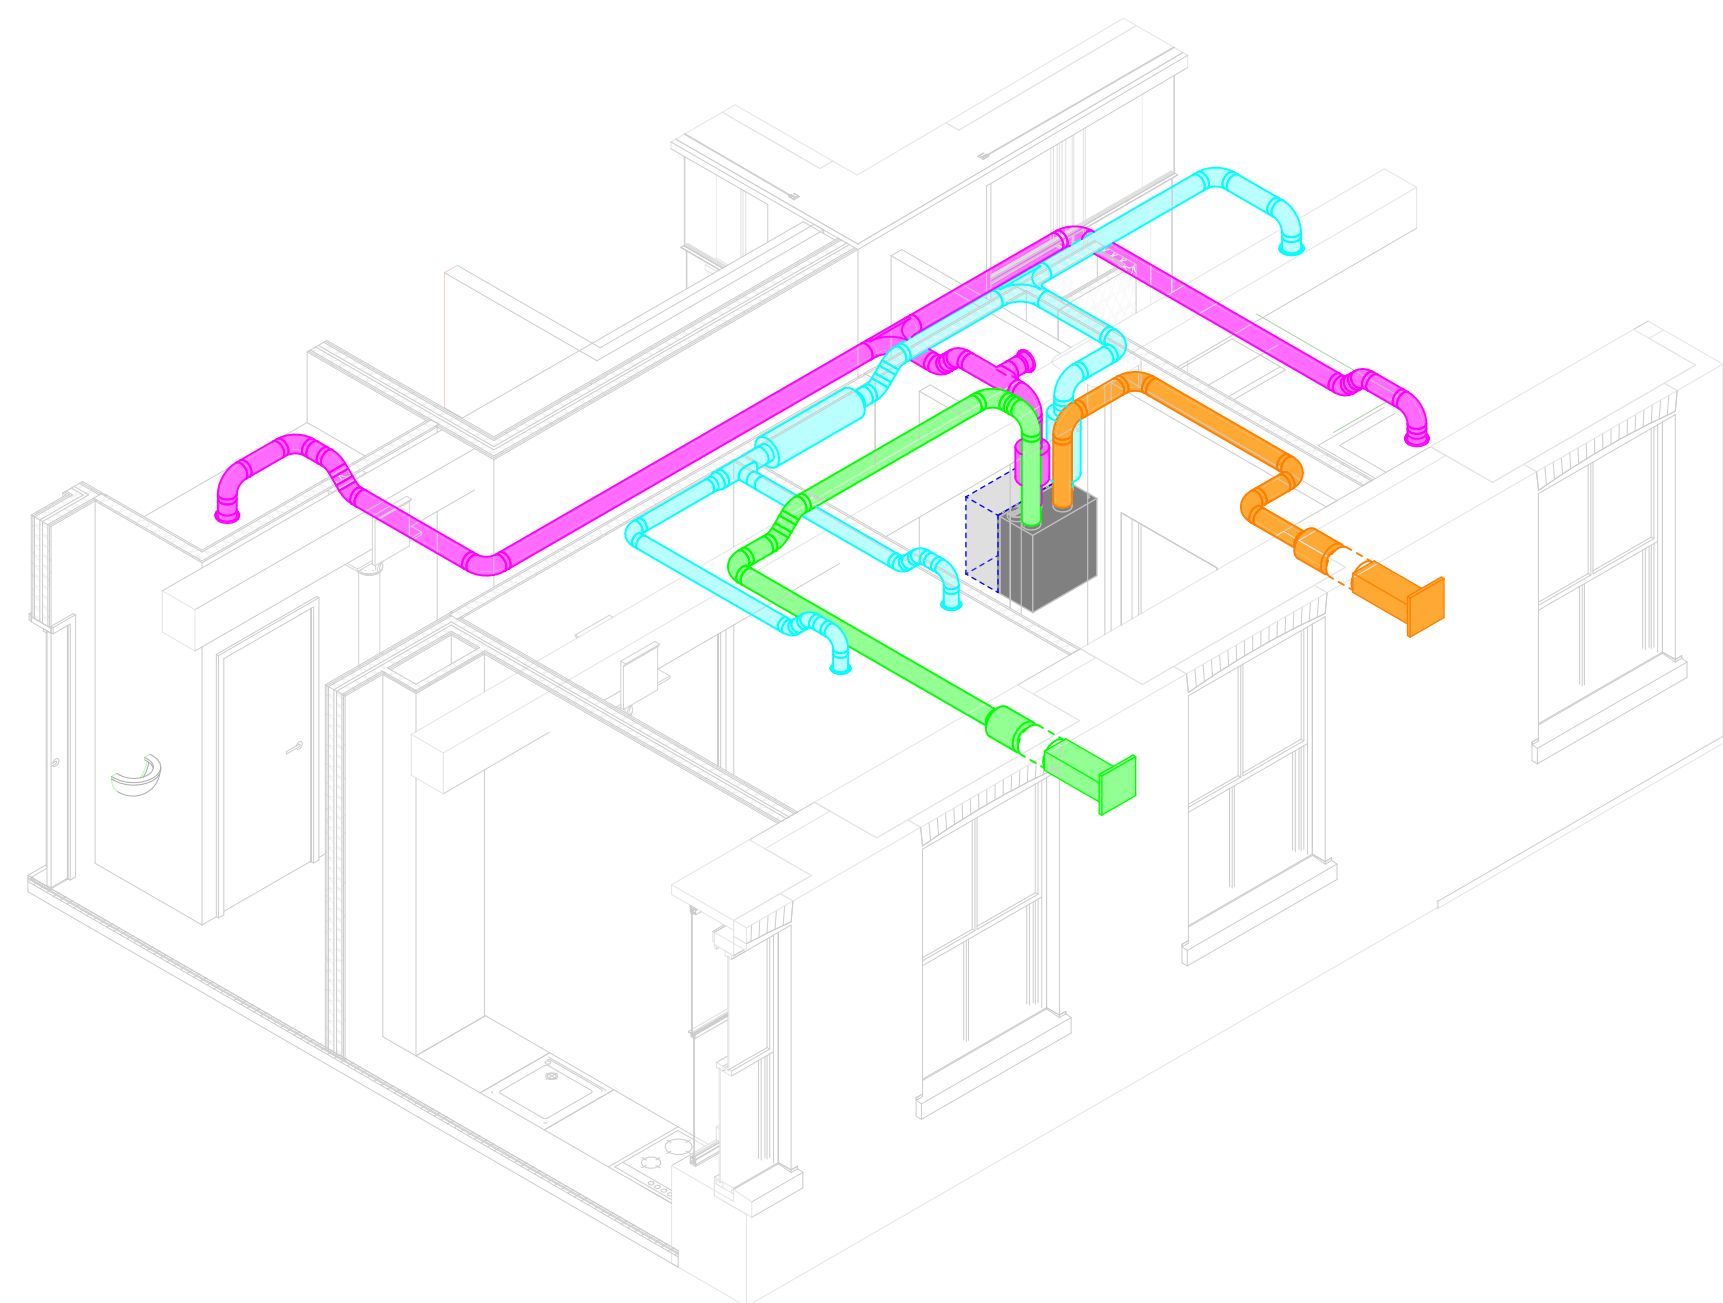


1 APT 105 ISO

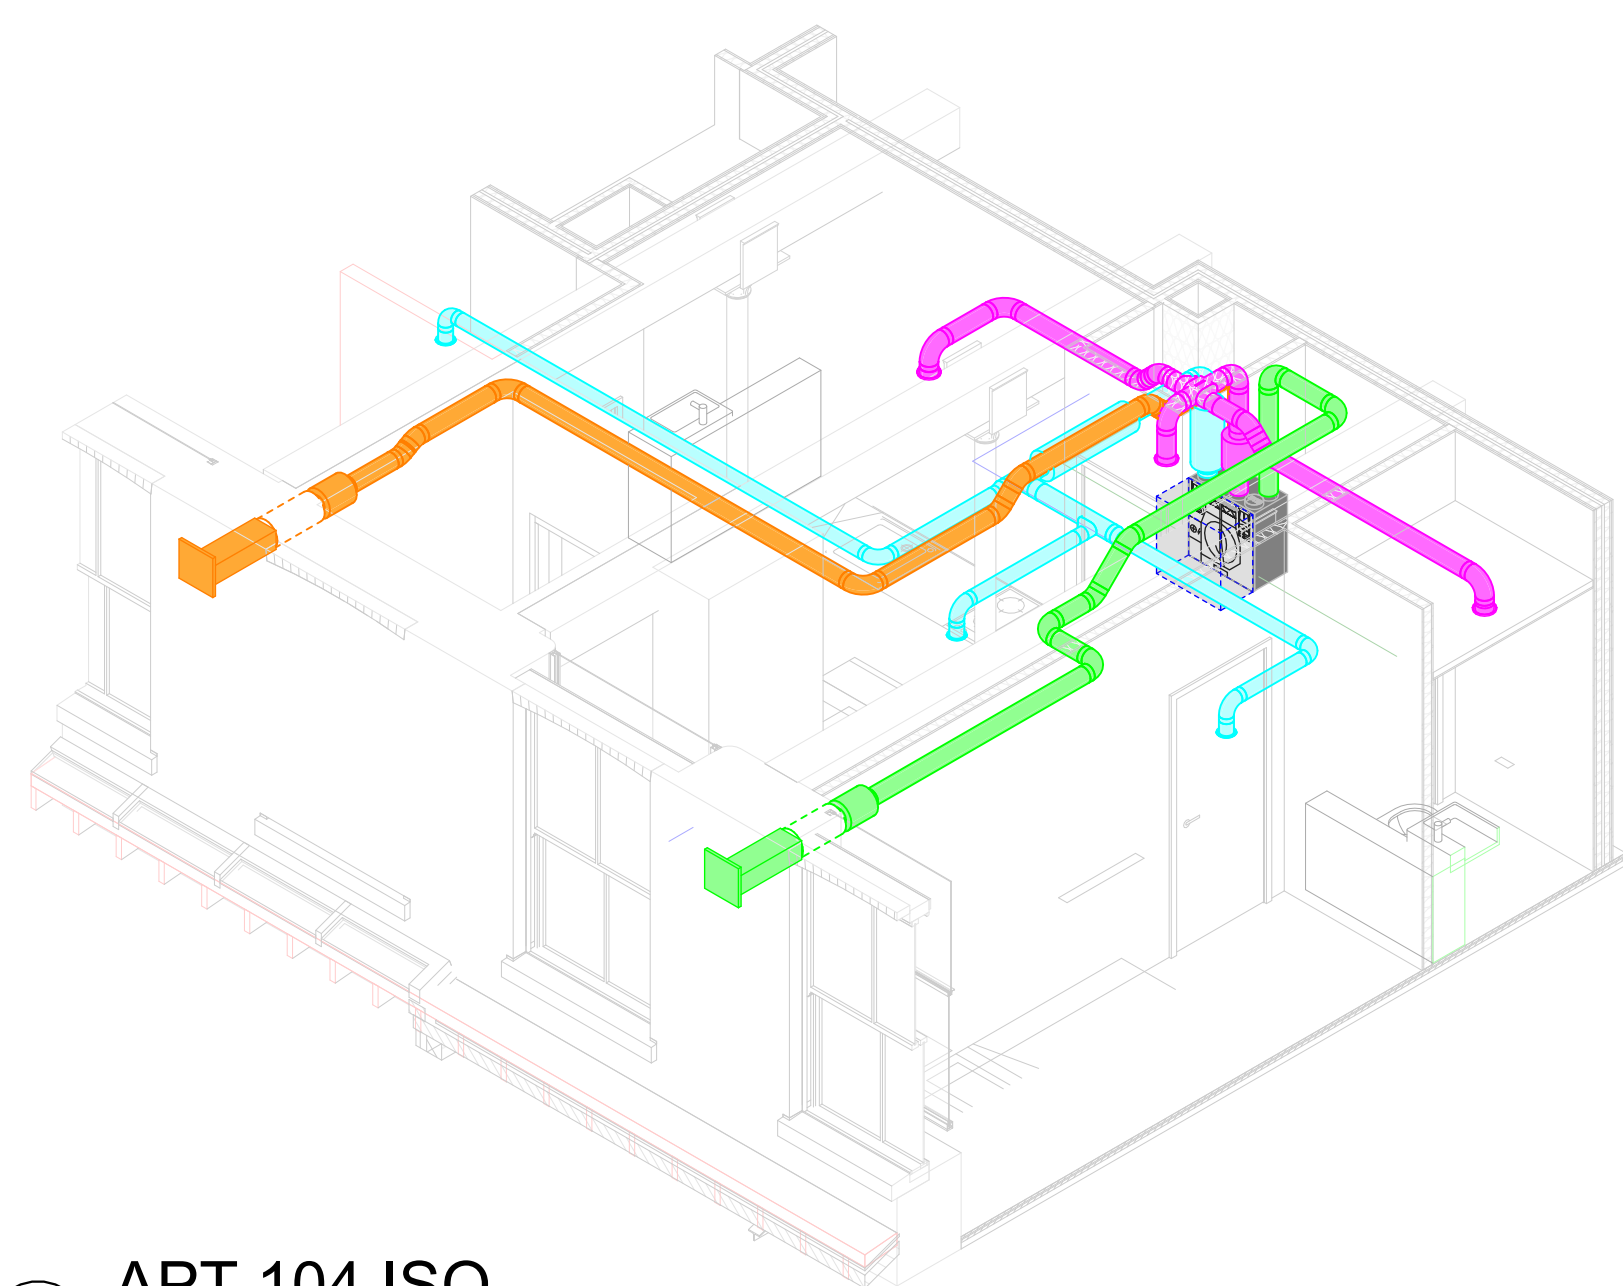


4 APT 104 ISO

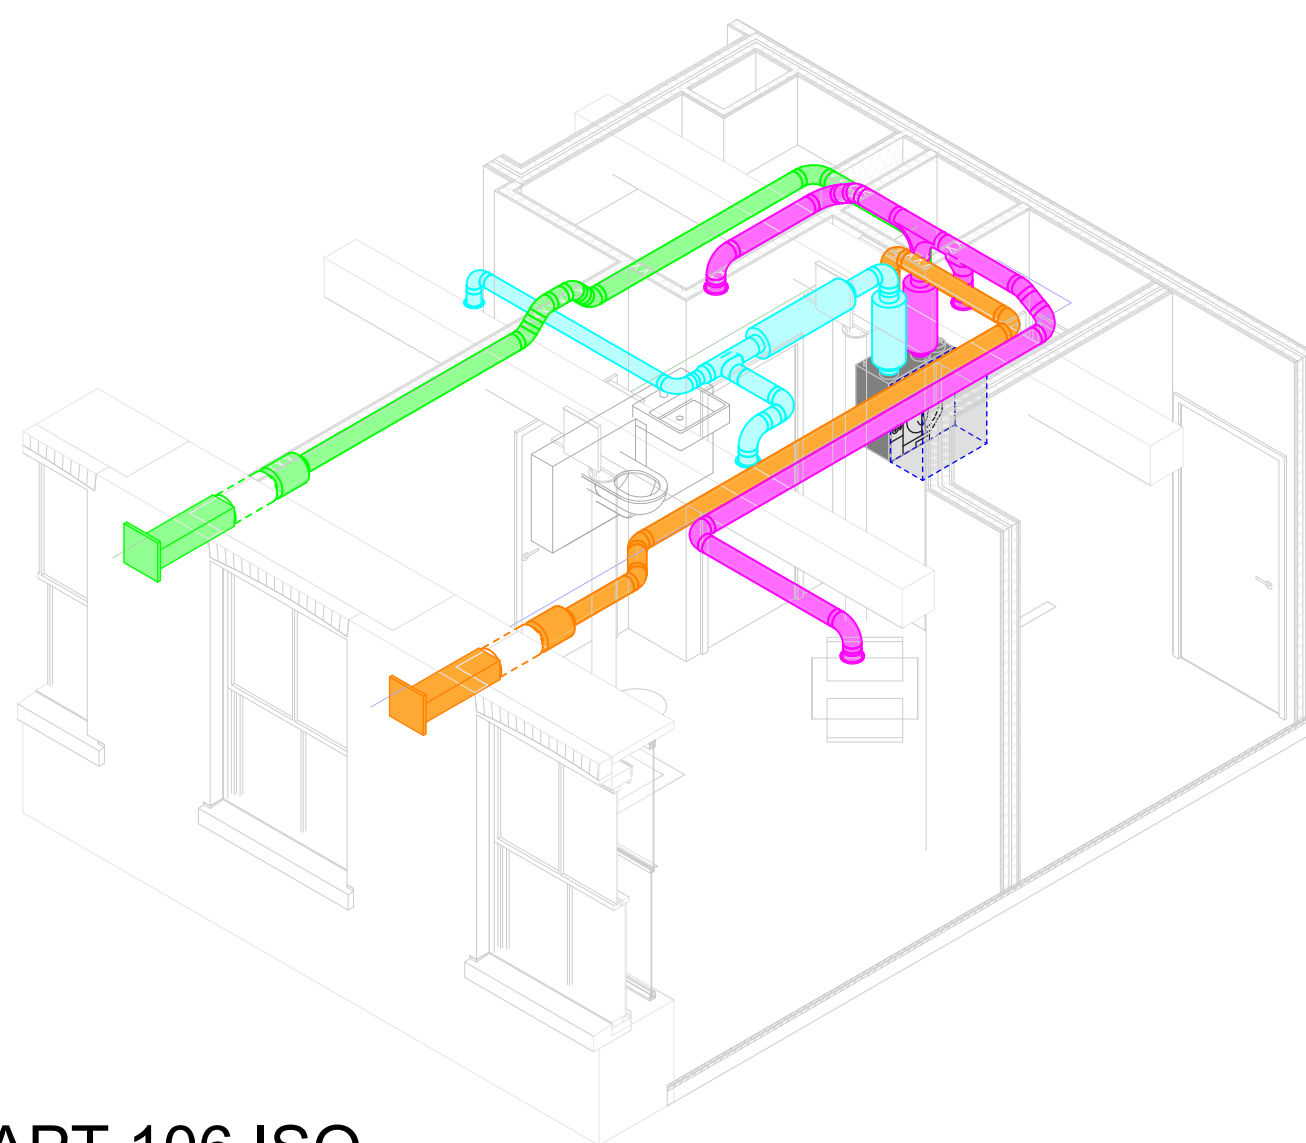


2 APT 106 ISO

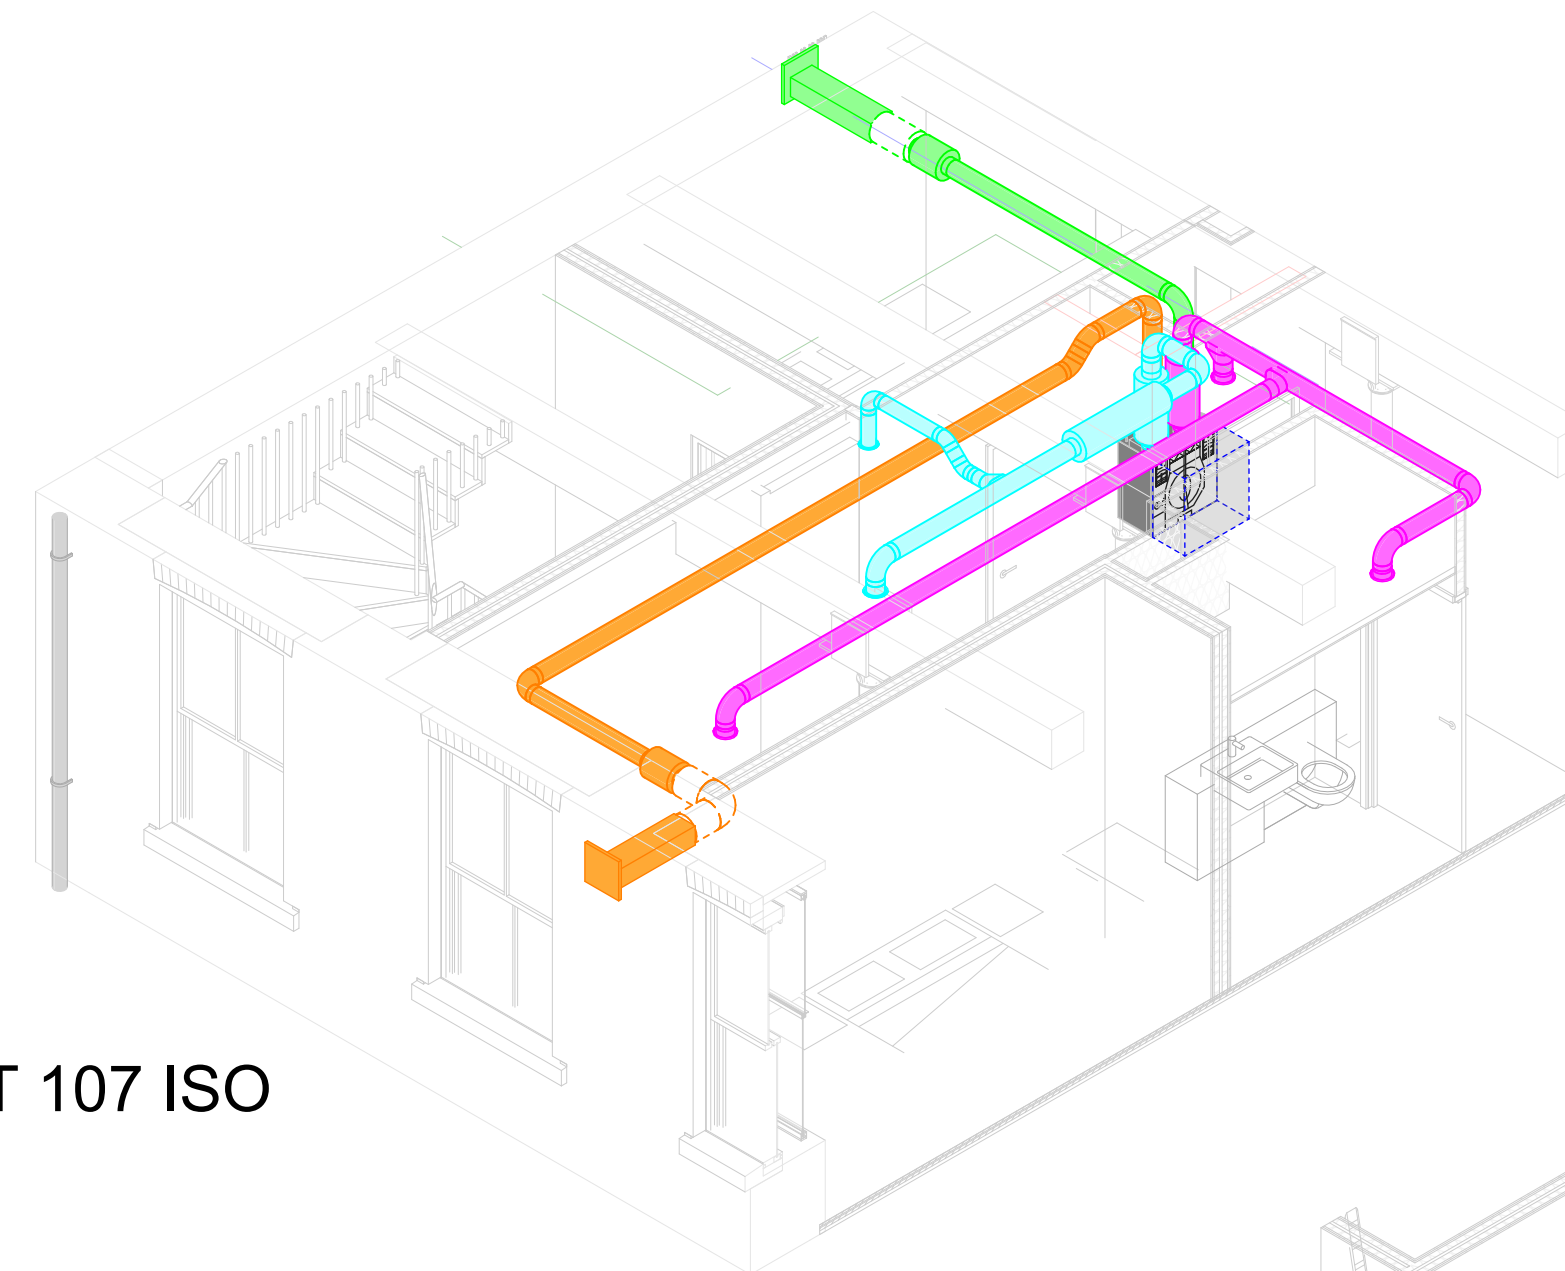


3 APT 107 ISO

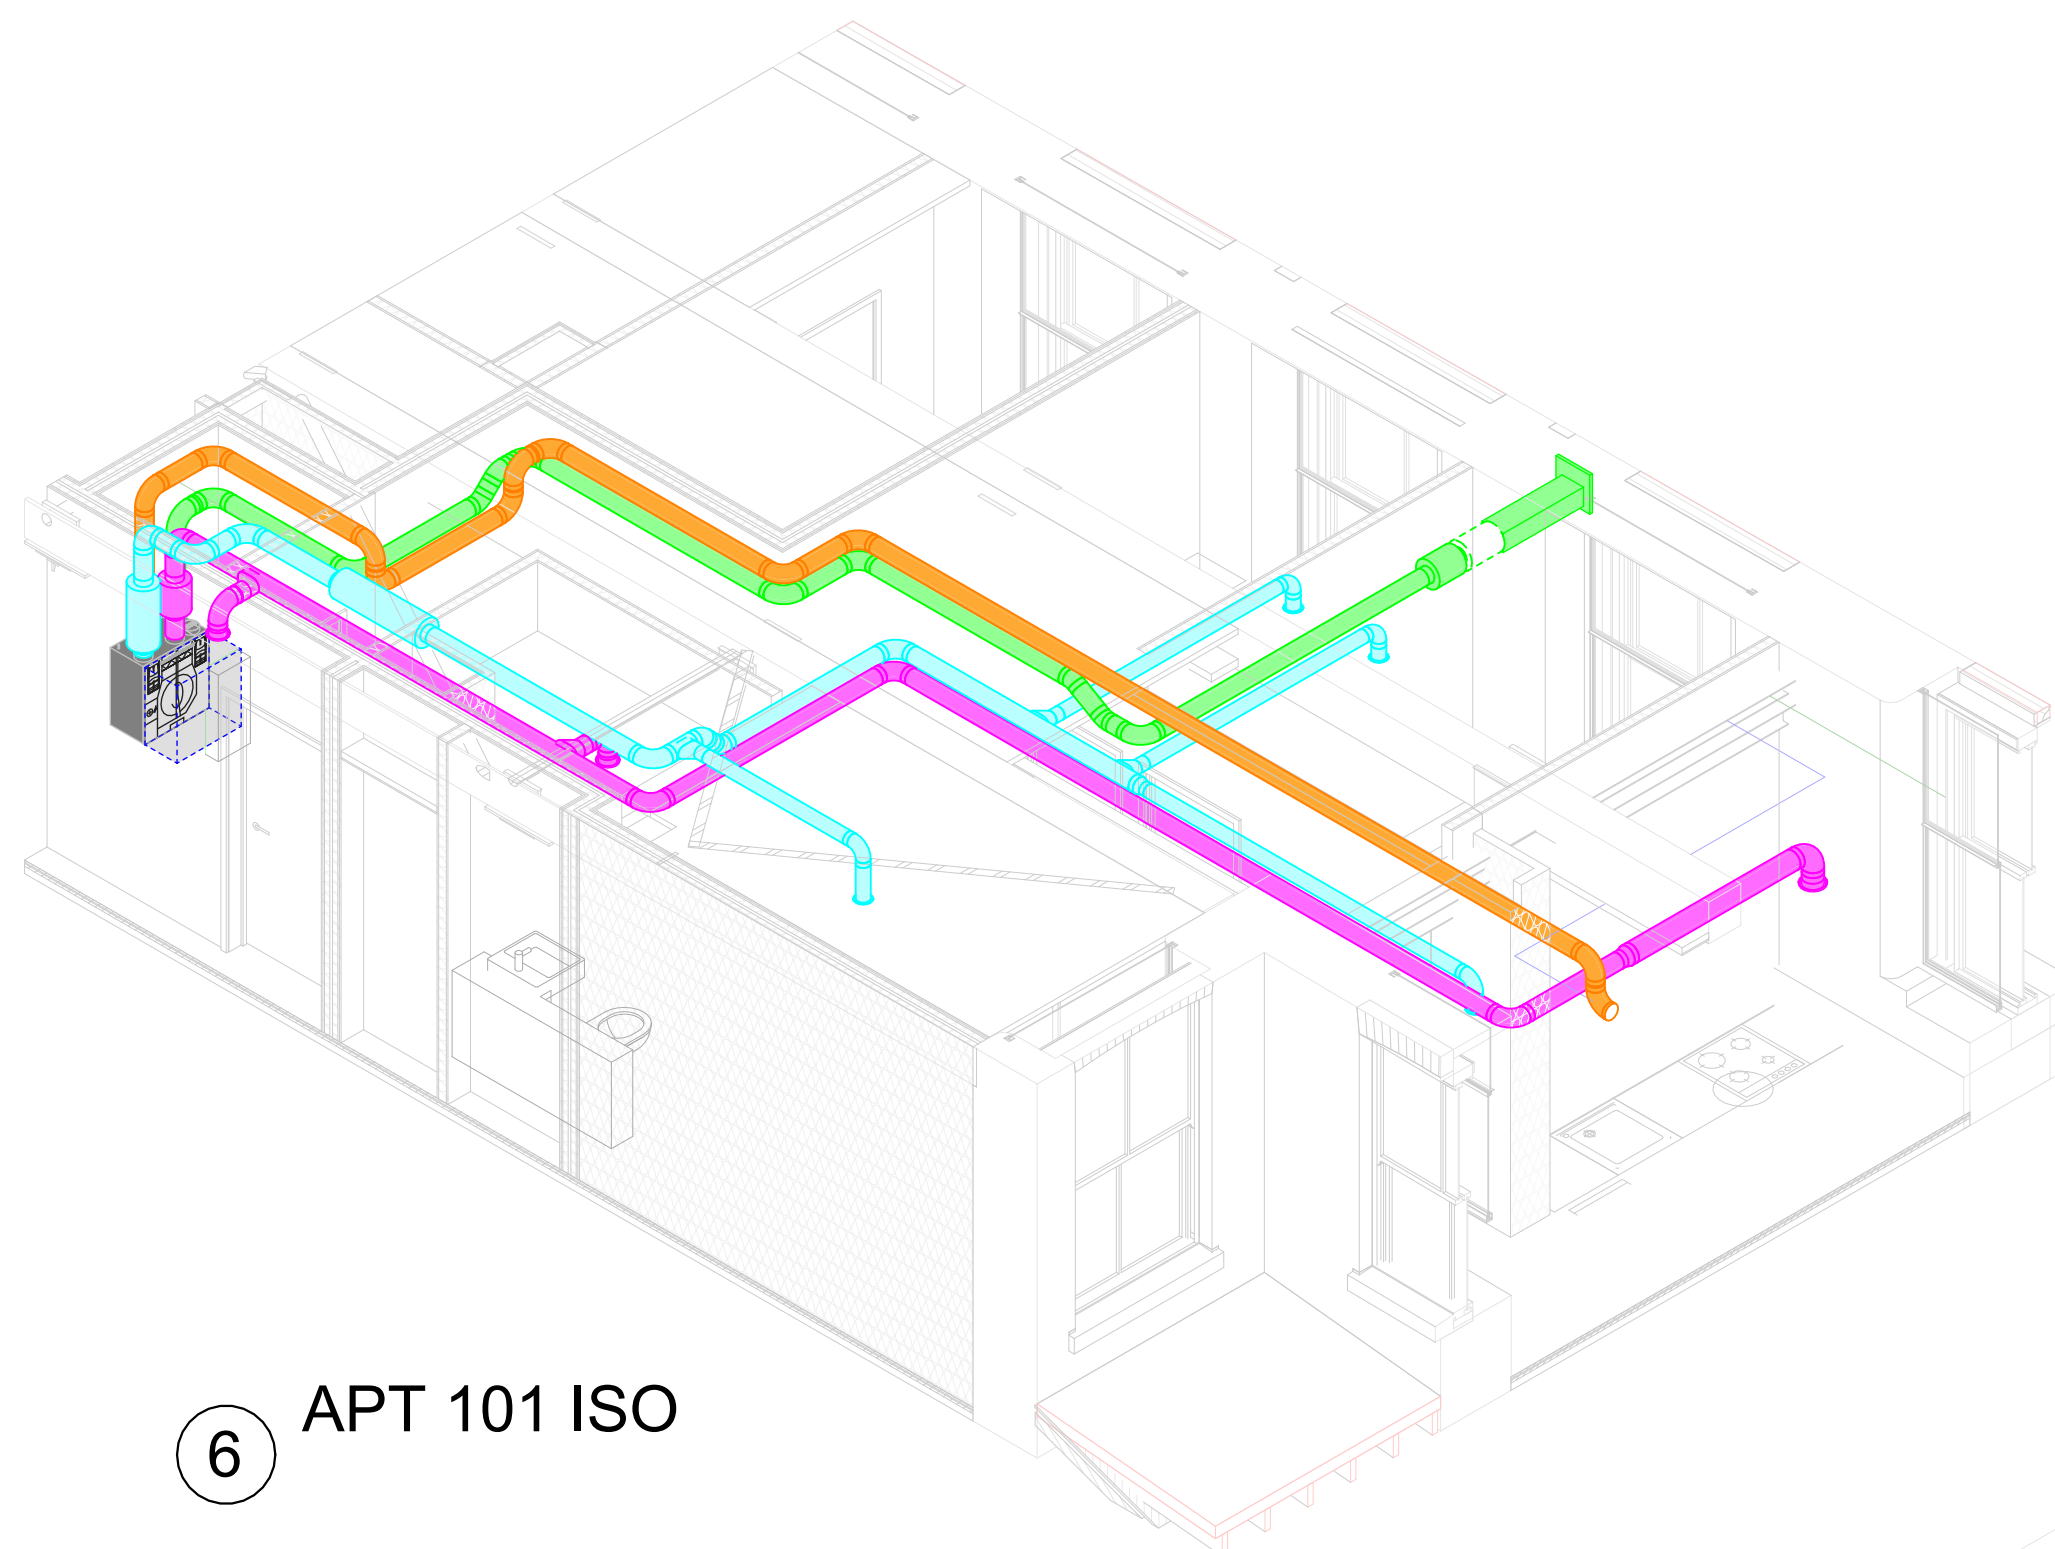

6 APT 101 ISO

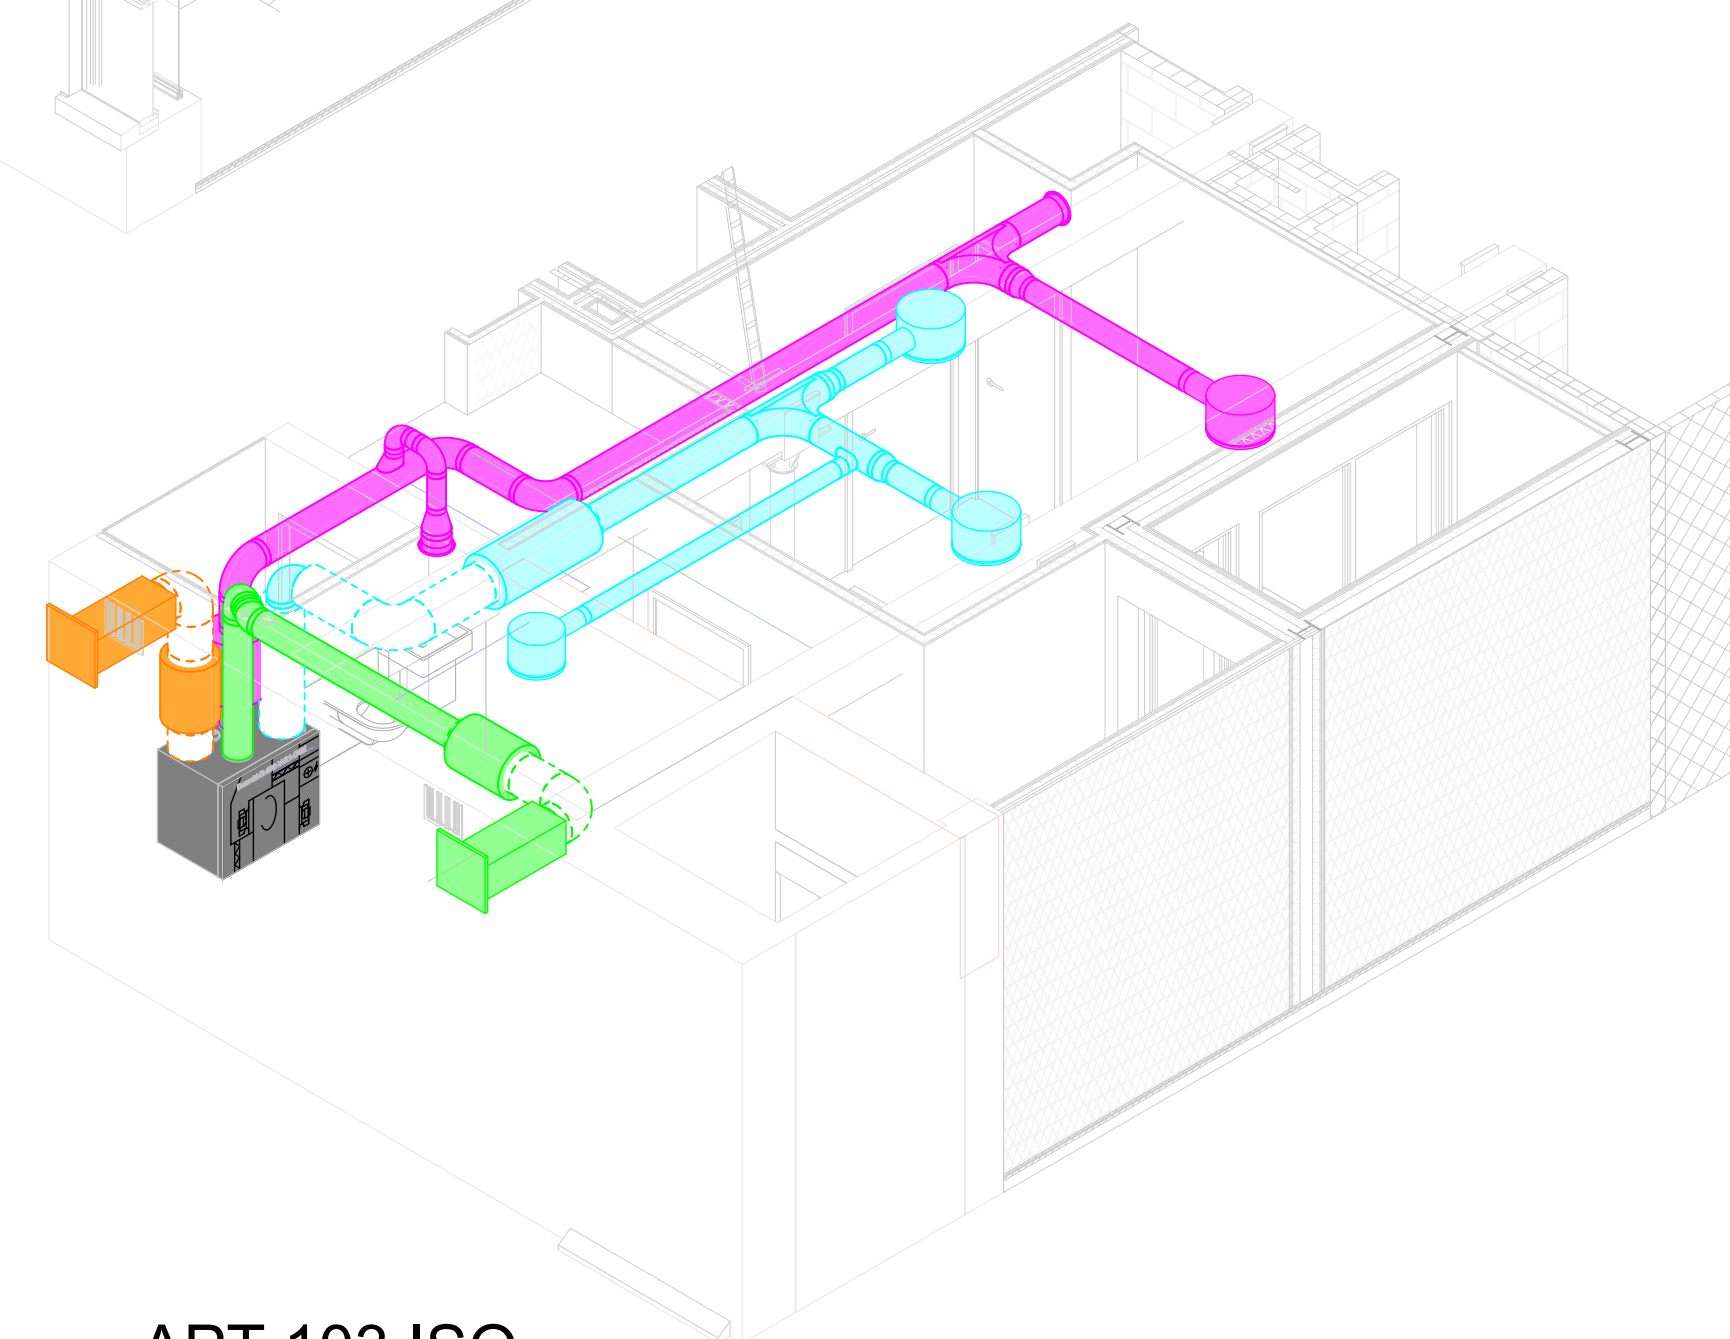

5 APT 103 ISO

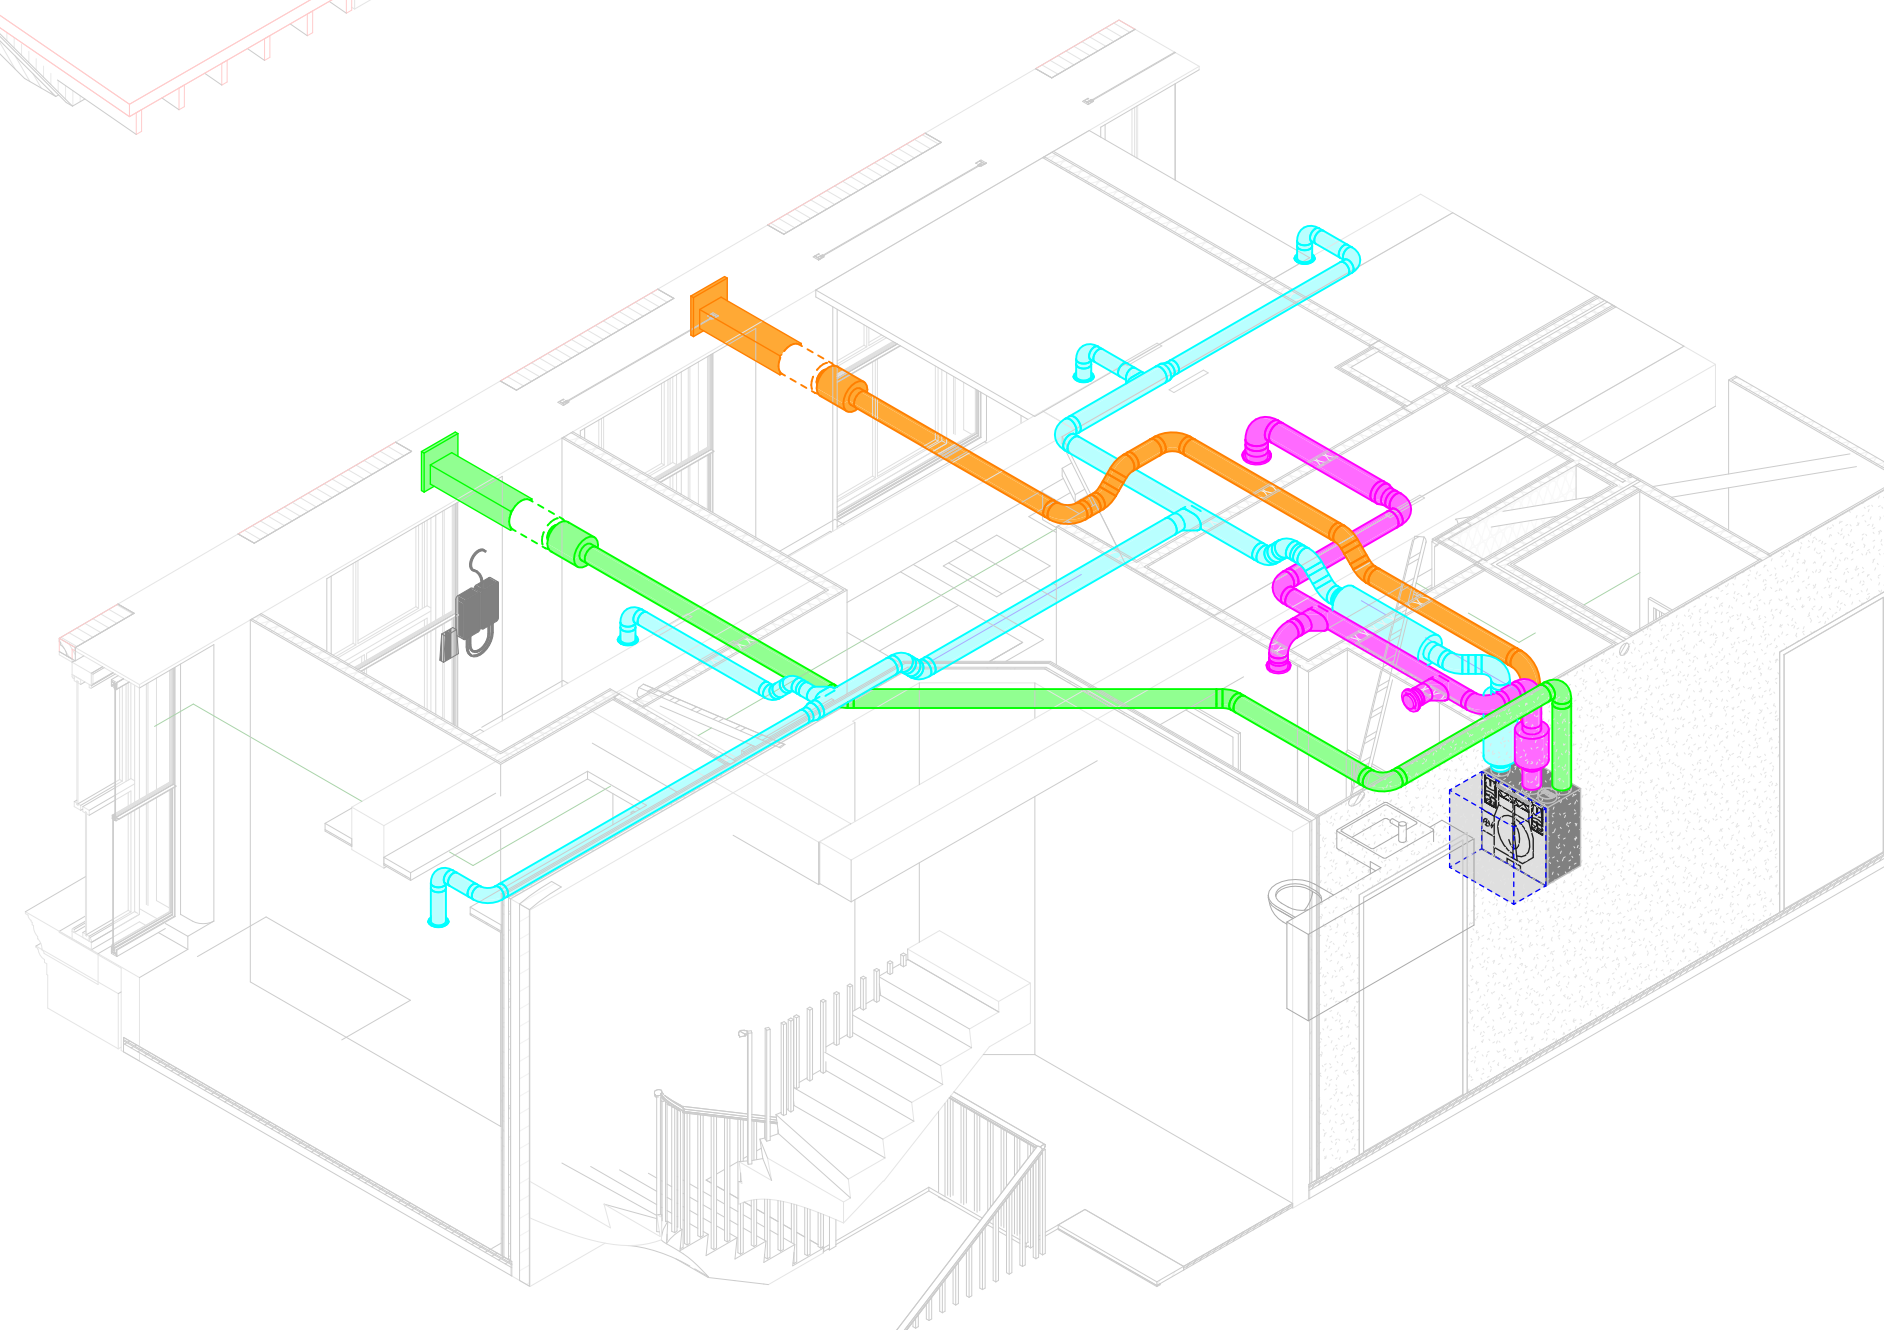

7 APT 102 ISO

28/11/2024	Revised Based on Updated Arch Model	P04	MS/UR
28/06/2024	Revised to Suit Design Team Comments	P03	UR
14/06/2024	Issued for Tender	P02	UR
04/06/2024	Issued for Planning	P01	UR

Date	Description	Rev.	By
------	-------------	------	----

Revision Description



Manchester Office
2 Commercial Street
Castlefield
Manchester
M15 4RQ
T: 0161 832 2030
E: hk.manchester@huley.co.uk

...Making Buildings Work

Project:
Piccadilly Warehouse, Bloom Street

Drawing Title:
VENTILATION ISOMETRIC LAYOUTS LEVEL 01

ISO 19650 Drawing Number:
24006-HAK-BS-01-DR-M-57002

Project	Originator	Functional Breakdown	Spatial Breakdown	Form	Discipline	ServiceNumber
Scale:		Creation Date: 04/06/2024				
Revision:		P04	Rev Date: 28/11/2024			
Drawn By:		U.Rehan	Checked By:		A.Moore	
			Approved By:		P.Metcalf	

Arch Rev: 24006-HFR-BS-ZZ-M3-A-9801_P3
Struct Rev: N/A

Issue Status:
TENDER