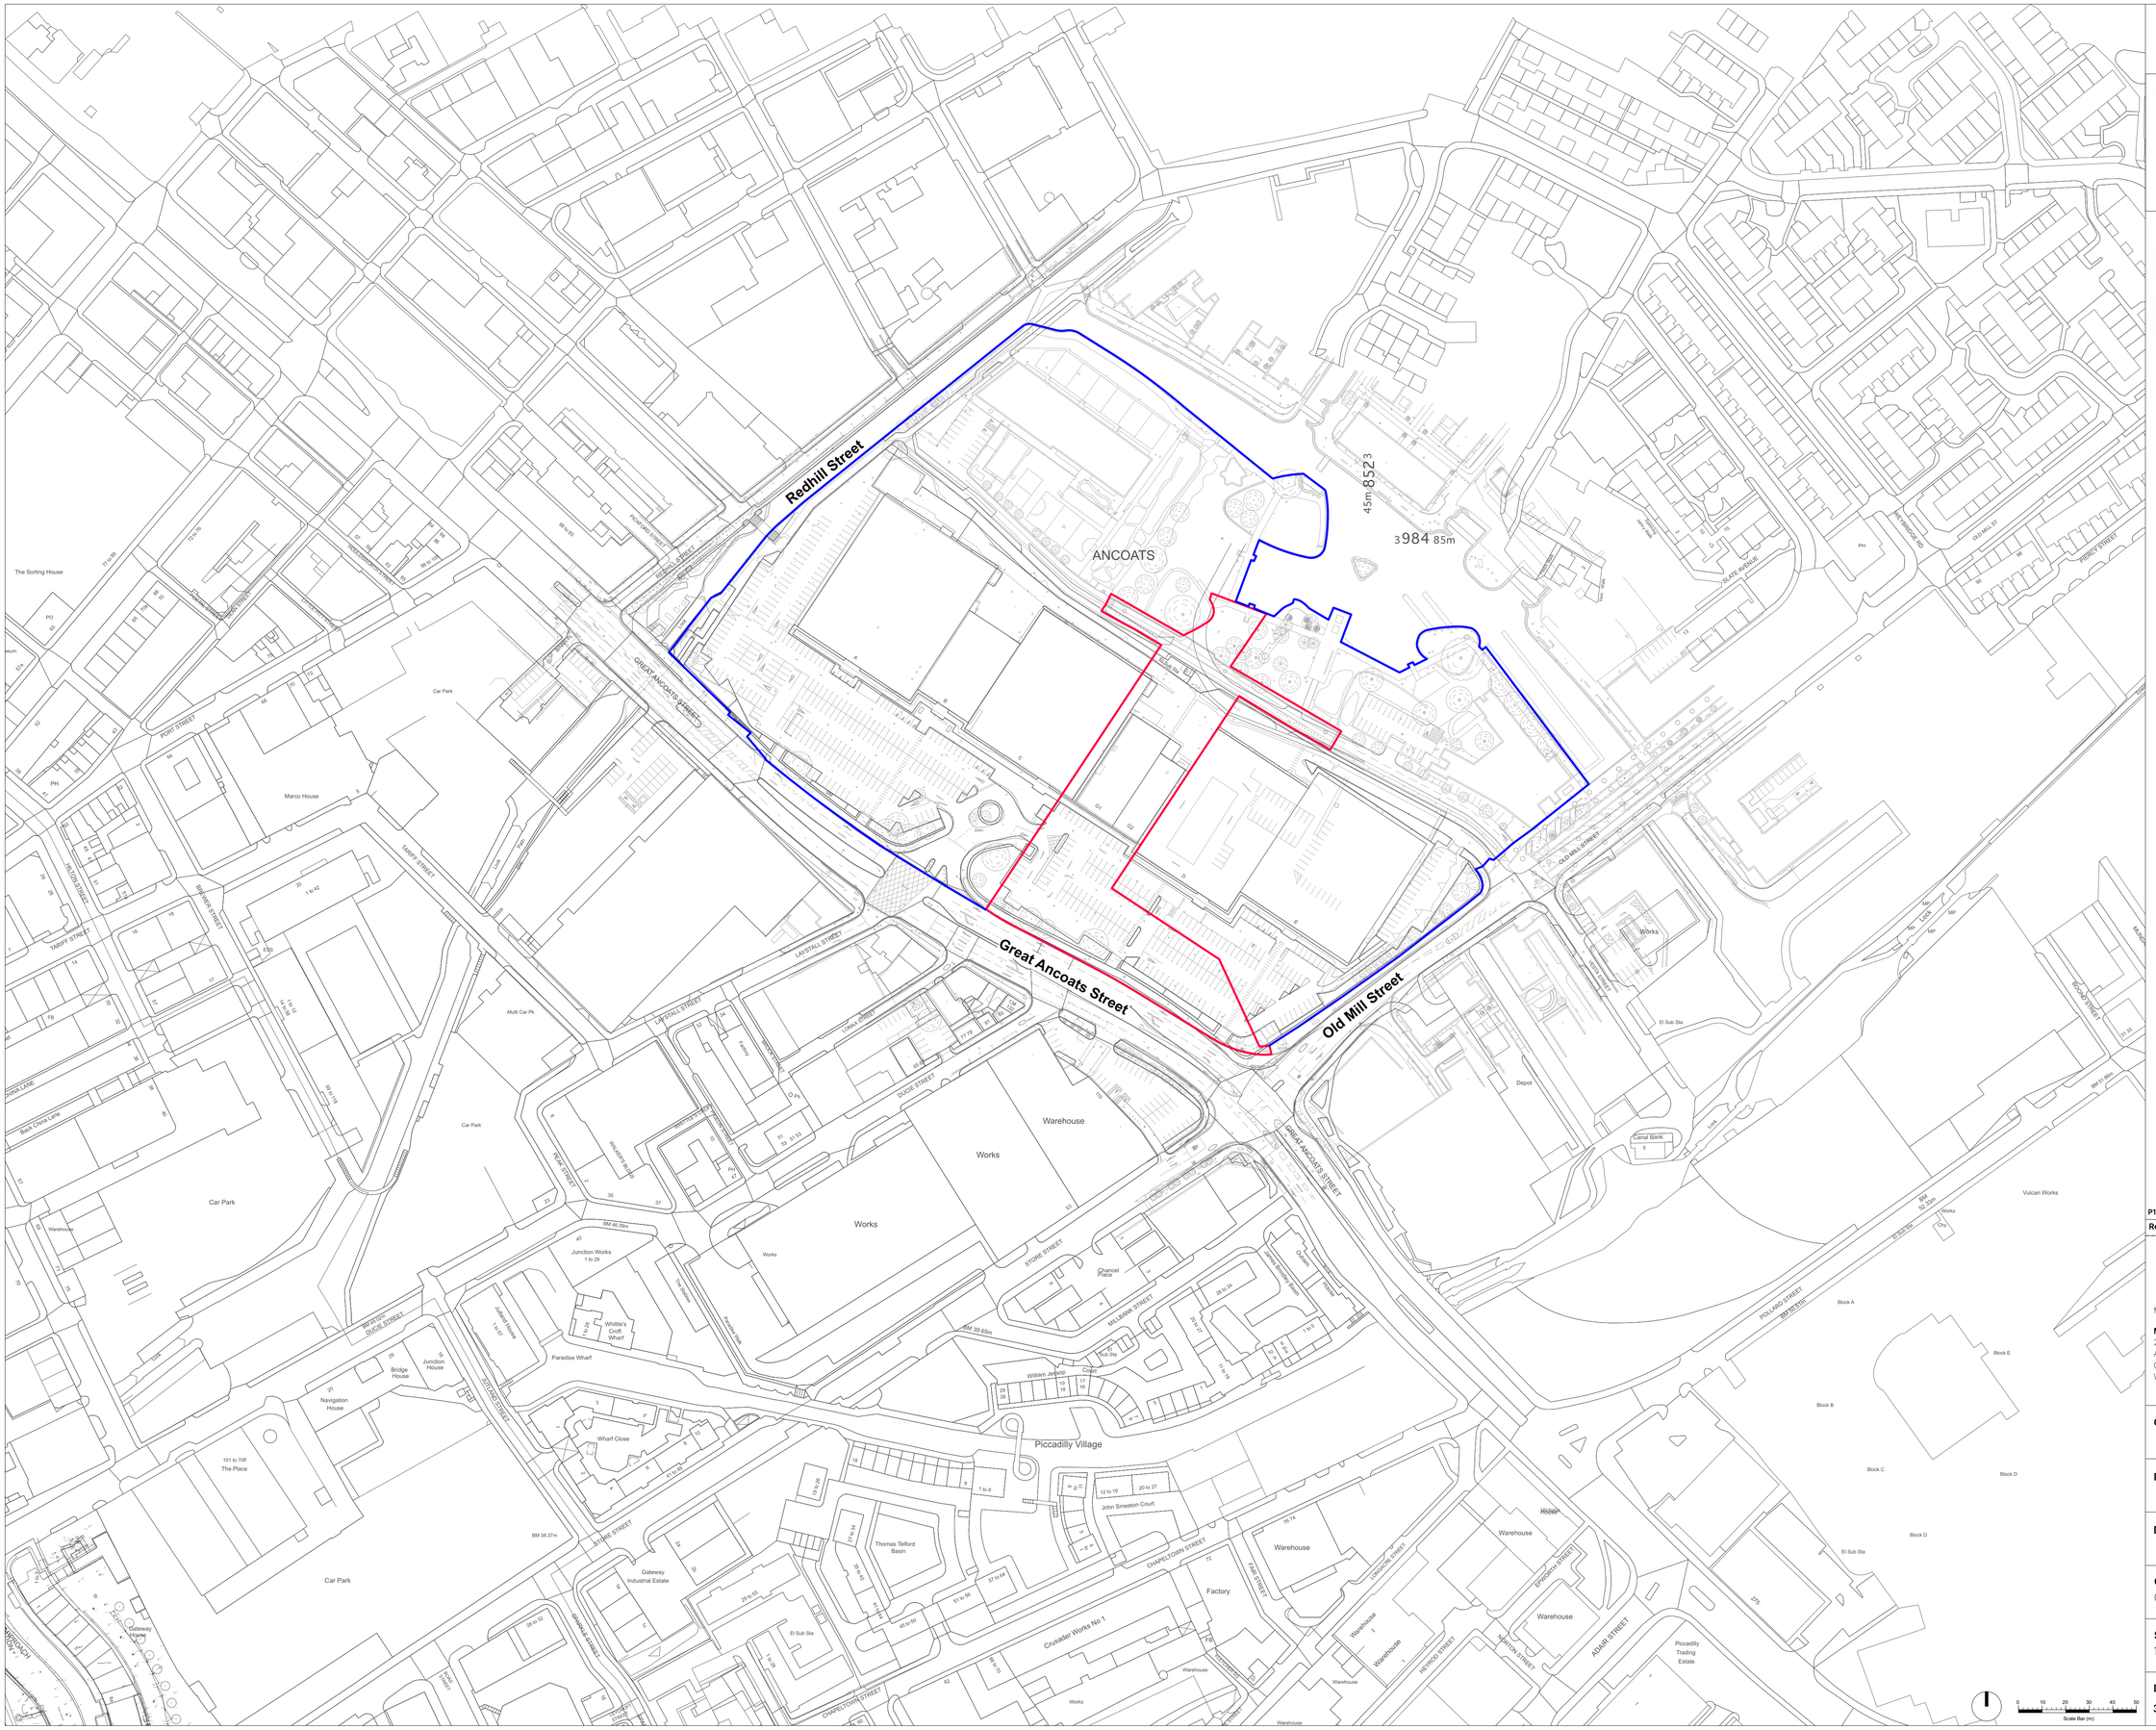


© This drawing is copyright protected and may not be reproduced in whole or part without written authority from the owner.

NOTES:

1. Do not scale from this drawing.
2. Always work to noted dimensions.
3. All dimensions are in millimetres unless otherwise stated.
4. All setting out, levels and dimensions to be agreed on site.
5. The dimensions of all materials must be checked on site before being laid out.
6. This drawing must be read with the relevant specification clauses and detail drawings.
7. Order of construction and setting out to be agreed on site.

KEY

REDLINE BOUNDARY

LAND IN MCC OWNERSHIP ADJACENT TO REDLINE

Revision	Date	Description	Drawn	Apprvd.
P10	01/11/24	Planning Issue	CS	SB

PLANIT

Manchester | London | Liverpool | Leeds | Standish

Manchester
2 Back Grafton Street,
Altrincham,
Cheshire,
WA14 1DY,

W: planit-ie.com
E: info@planit-ie.com
T: 0151 363 1230

Client	Manchester City Council
Project	Former Central Retail Park
Drg Title	Site Location Plan

Created on	Created by	Approved by
03/01/24	CS	SB

Scale	Size	Workstage	Status
1:1250	A1	Stage 3	

Drg No.	Suitability	Revision
3363-PLA-00-ZZ-DR-L-0001	S4	P10

© Planit I.E. Limited