


Revision		Date
-	ORIGINAL ISSUE.	23 04 19
A	PARKING FIGURES ADDED TO PLAN	10 05 21

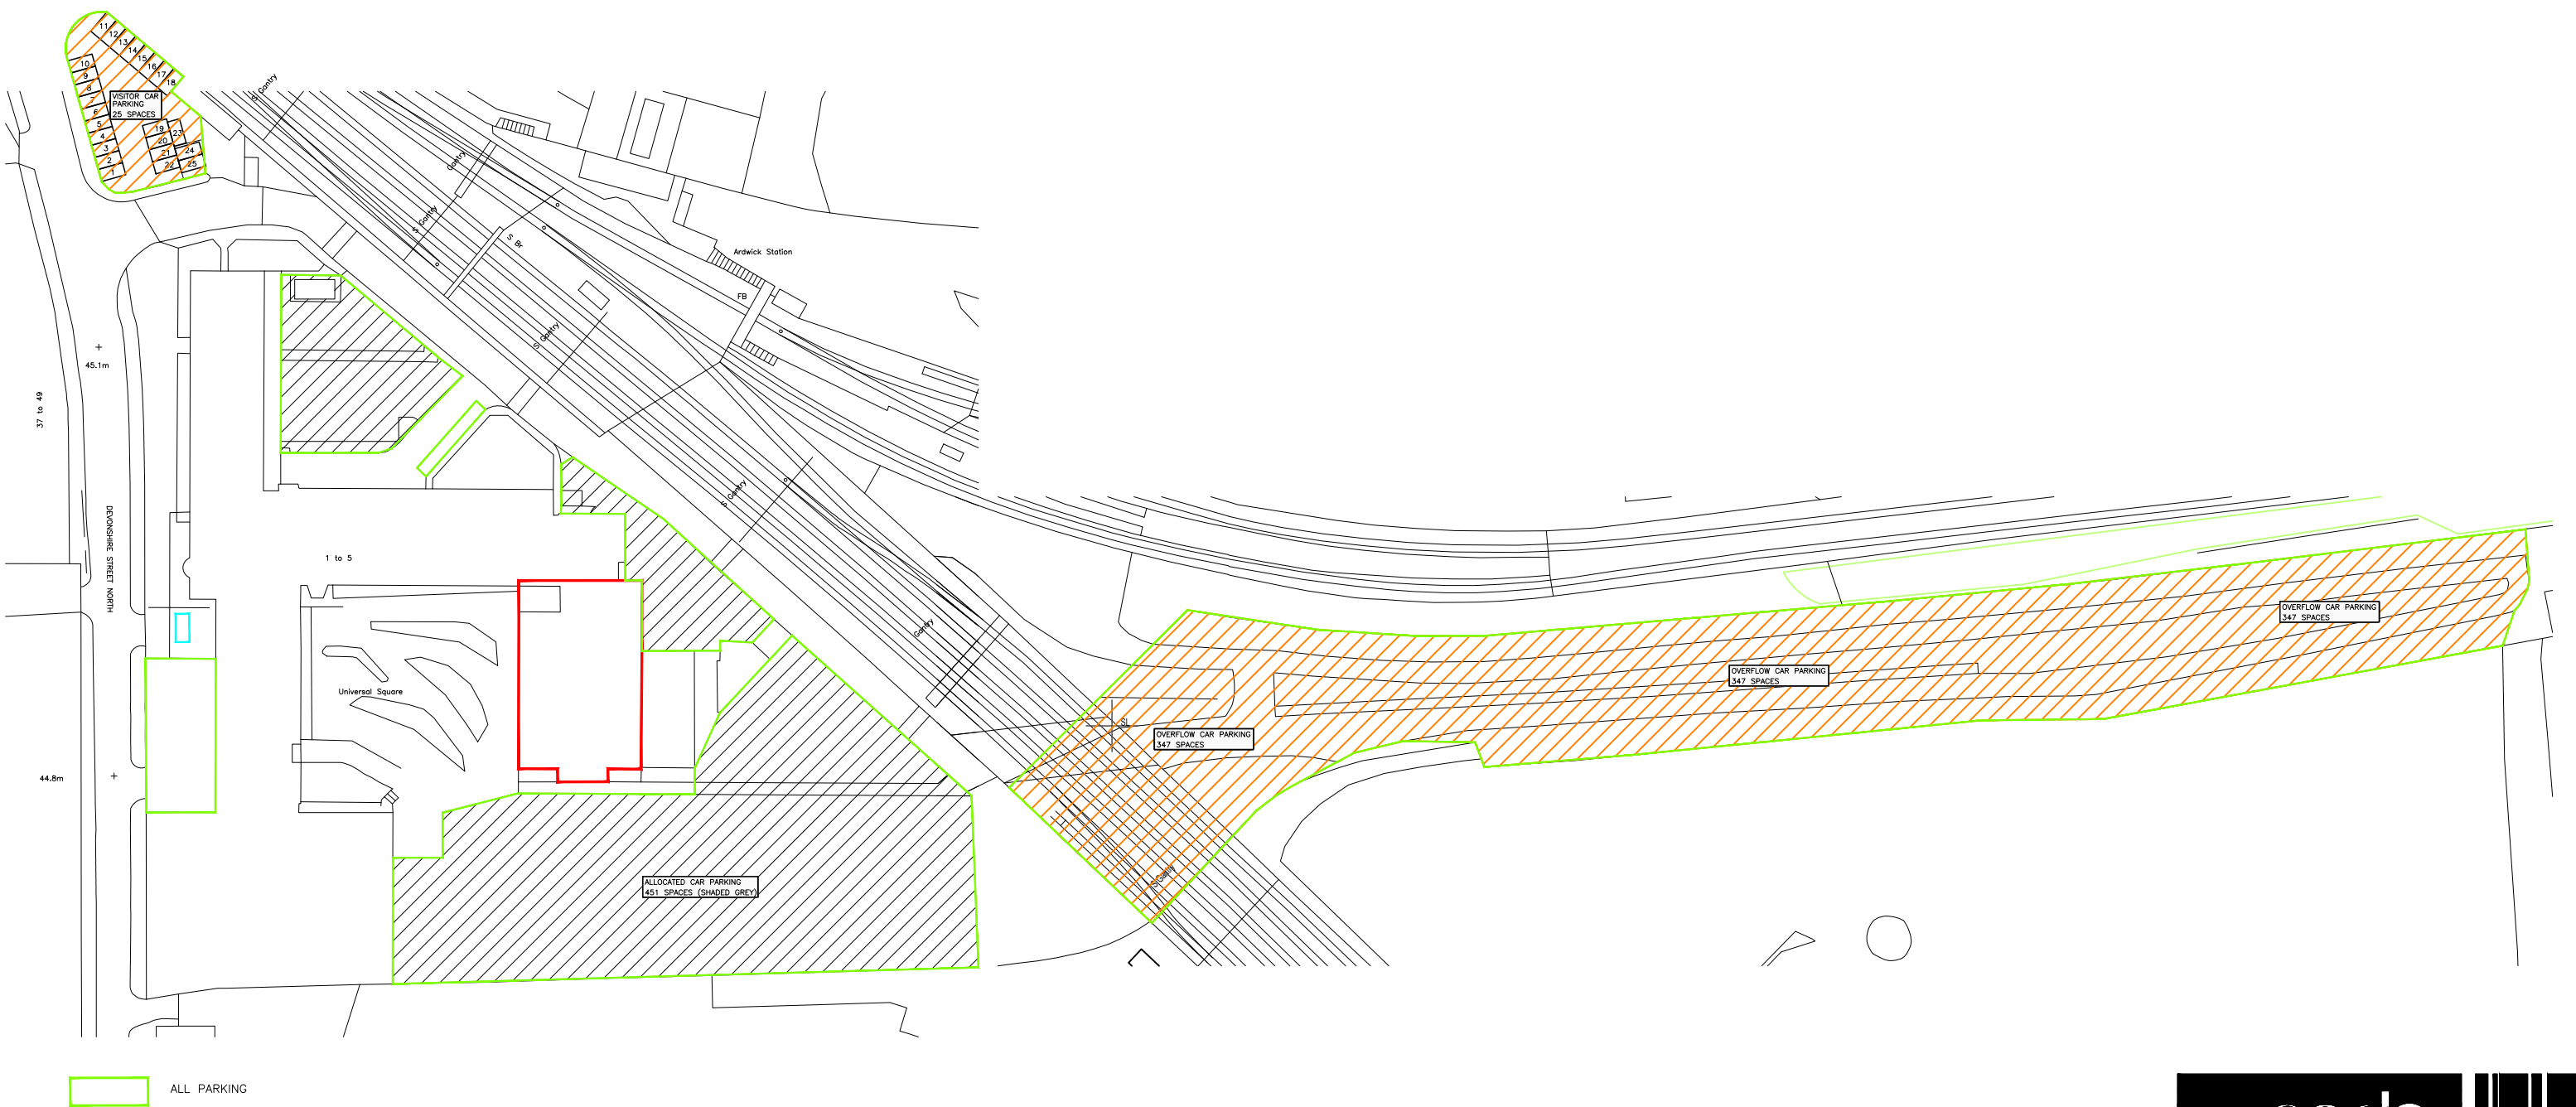

SITE LAYOUT - PARKING ALLOCATION
SCALE 1:1250





Coda Studios Ltd
70-71 Cornish Place, Cornish Street, Sheffield, S6 3AF
tel: 0114 2796003
e:information@codastudios.co.uk

MCR		Client		
Universal Square		Job		
PARKING ALLOCATION 6		Title		
2475-PL-0107		Dwg. No.		
DRAWN	CHECKED	DATE	SCALE	REVISION
MD	JH	28-10-19	AS SHOWN @ A3	A

© COPYRIGHT EXISTS ON THE DESIGNS AND INFORMATION SHOWN ON THIS DRAWING. The Contractor must verify all dimensions on site before making shop drawings or commencing work of any kind. No dimensions to be scaled from this drawing. Architect to be notified of any discrepancies in dimensions immediately.