



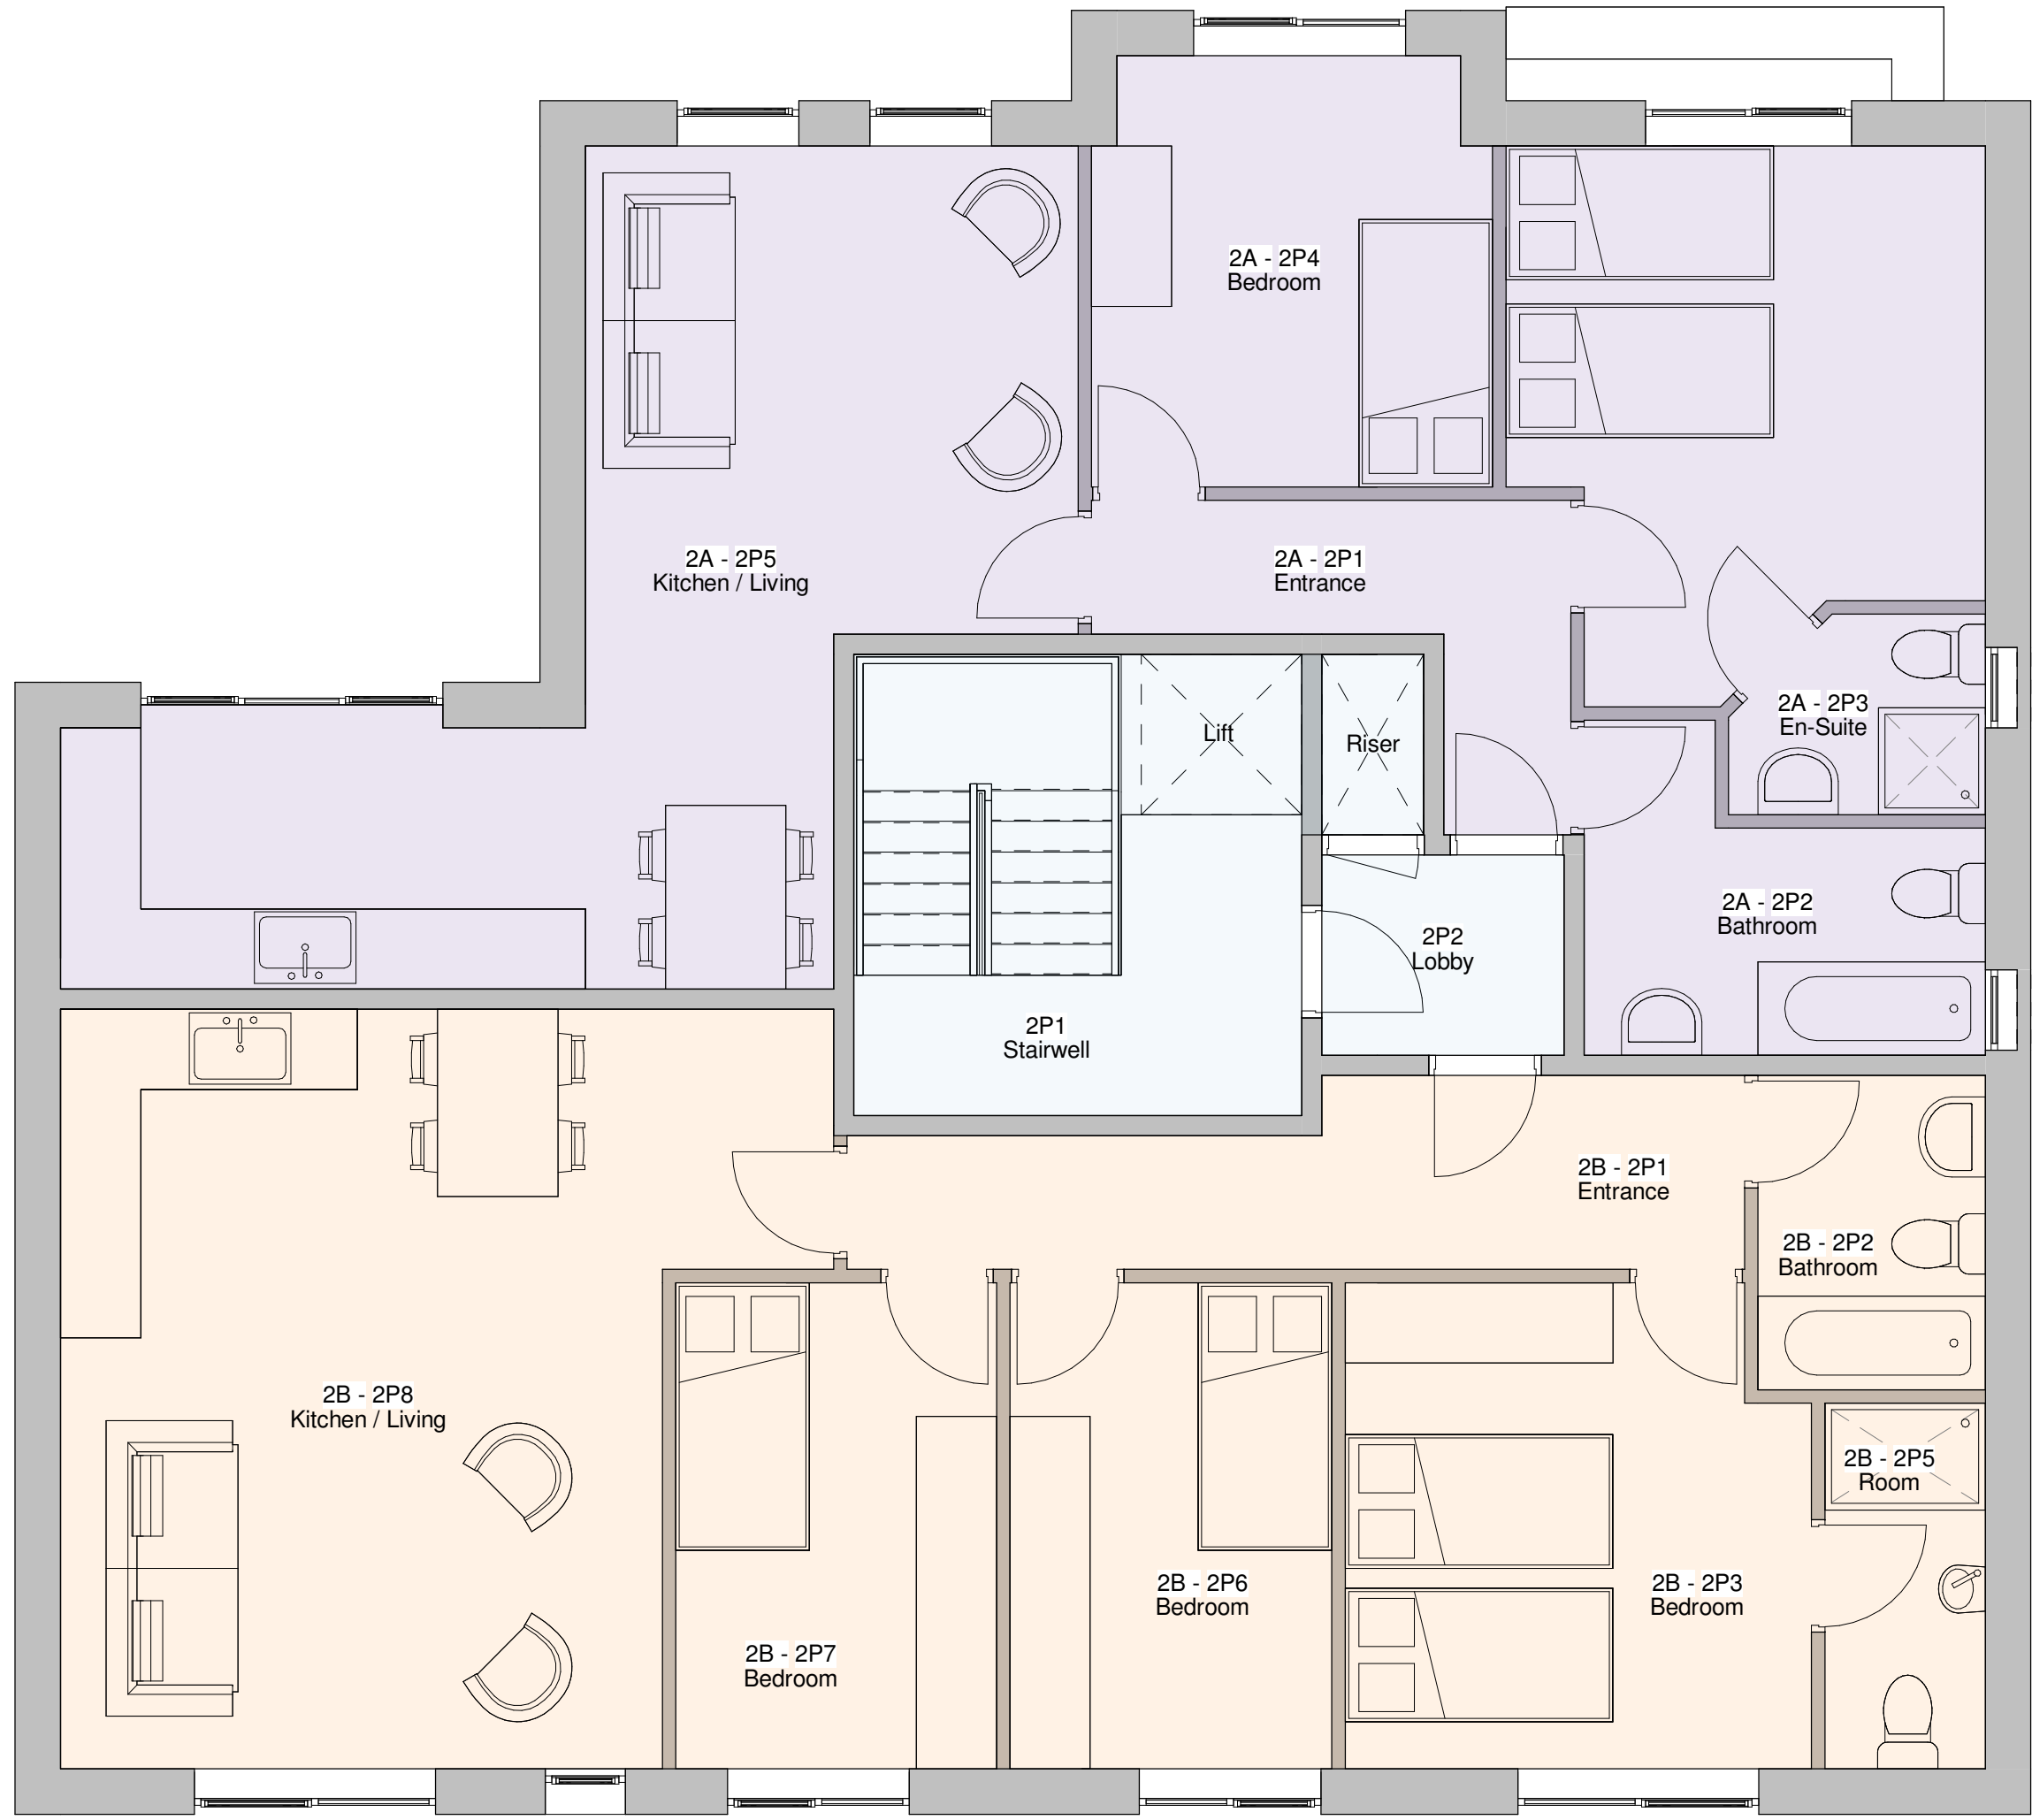

1 Level 2 - Proposed
1 : 50

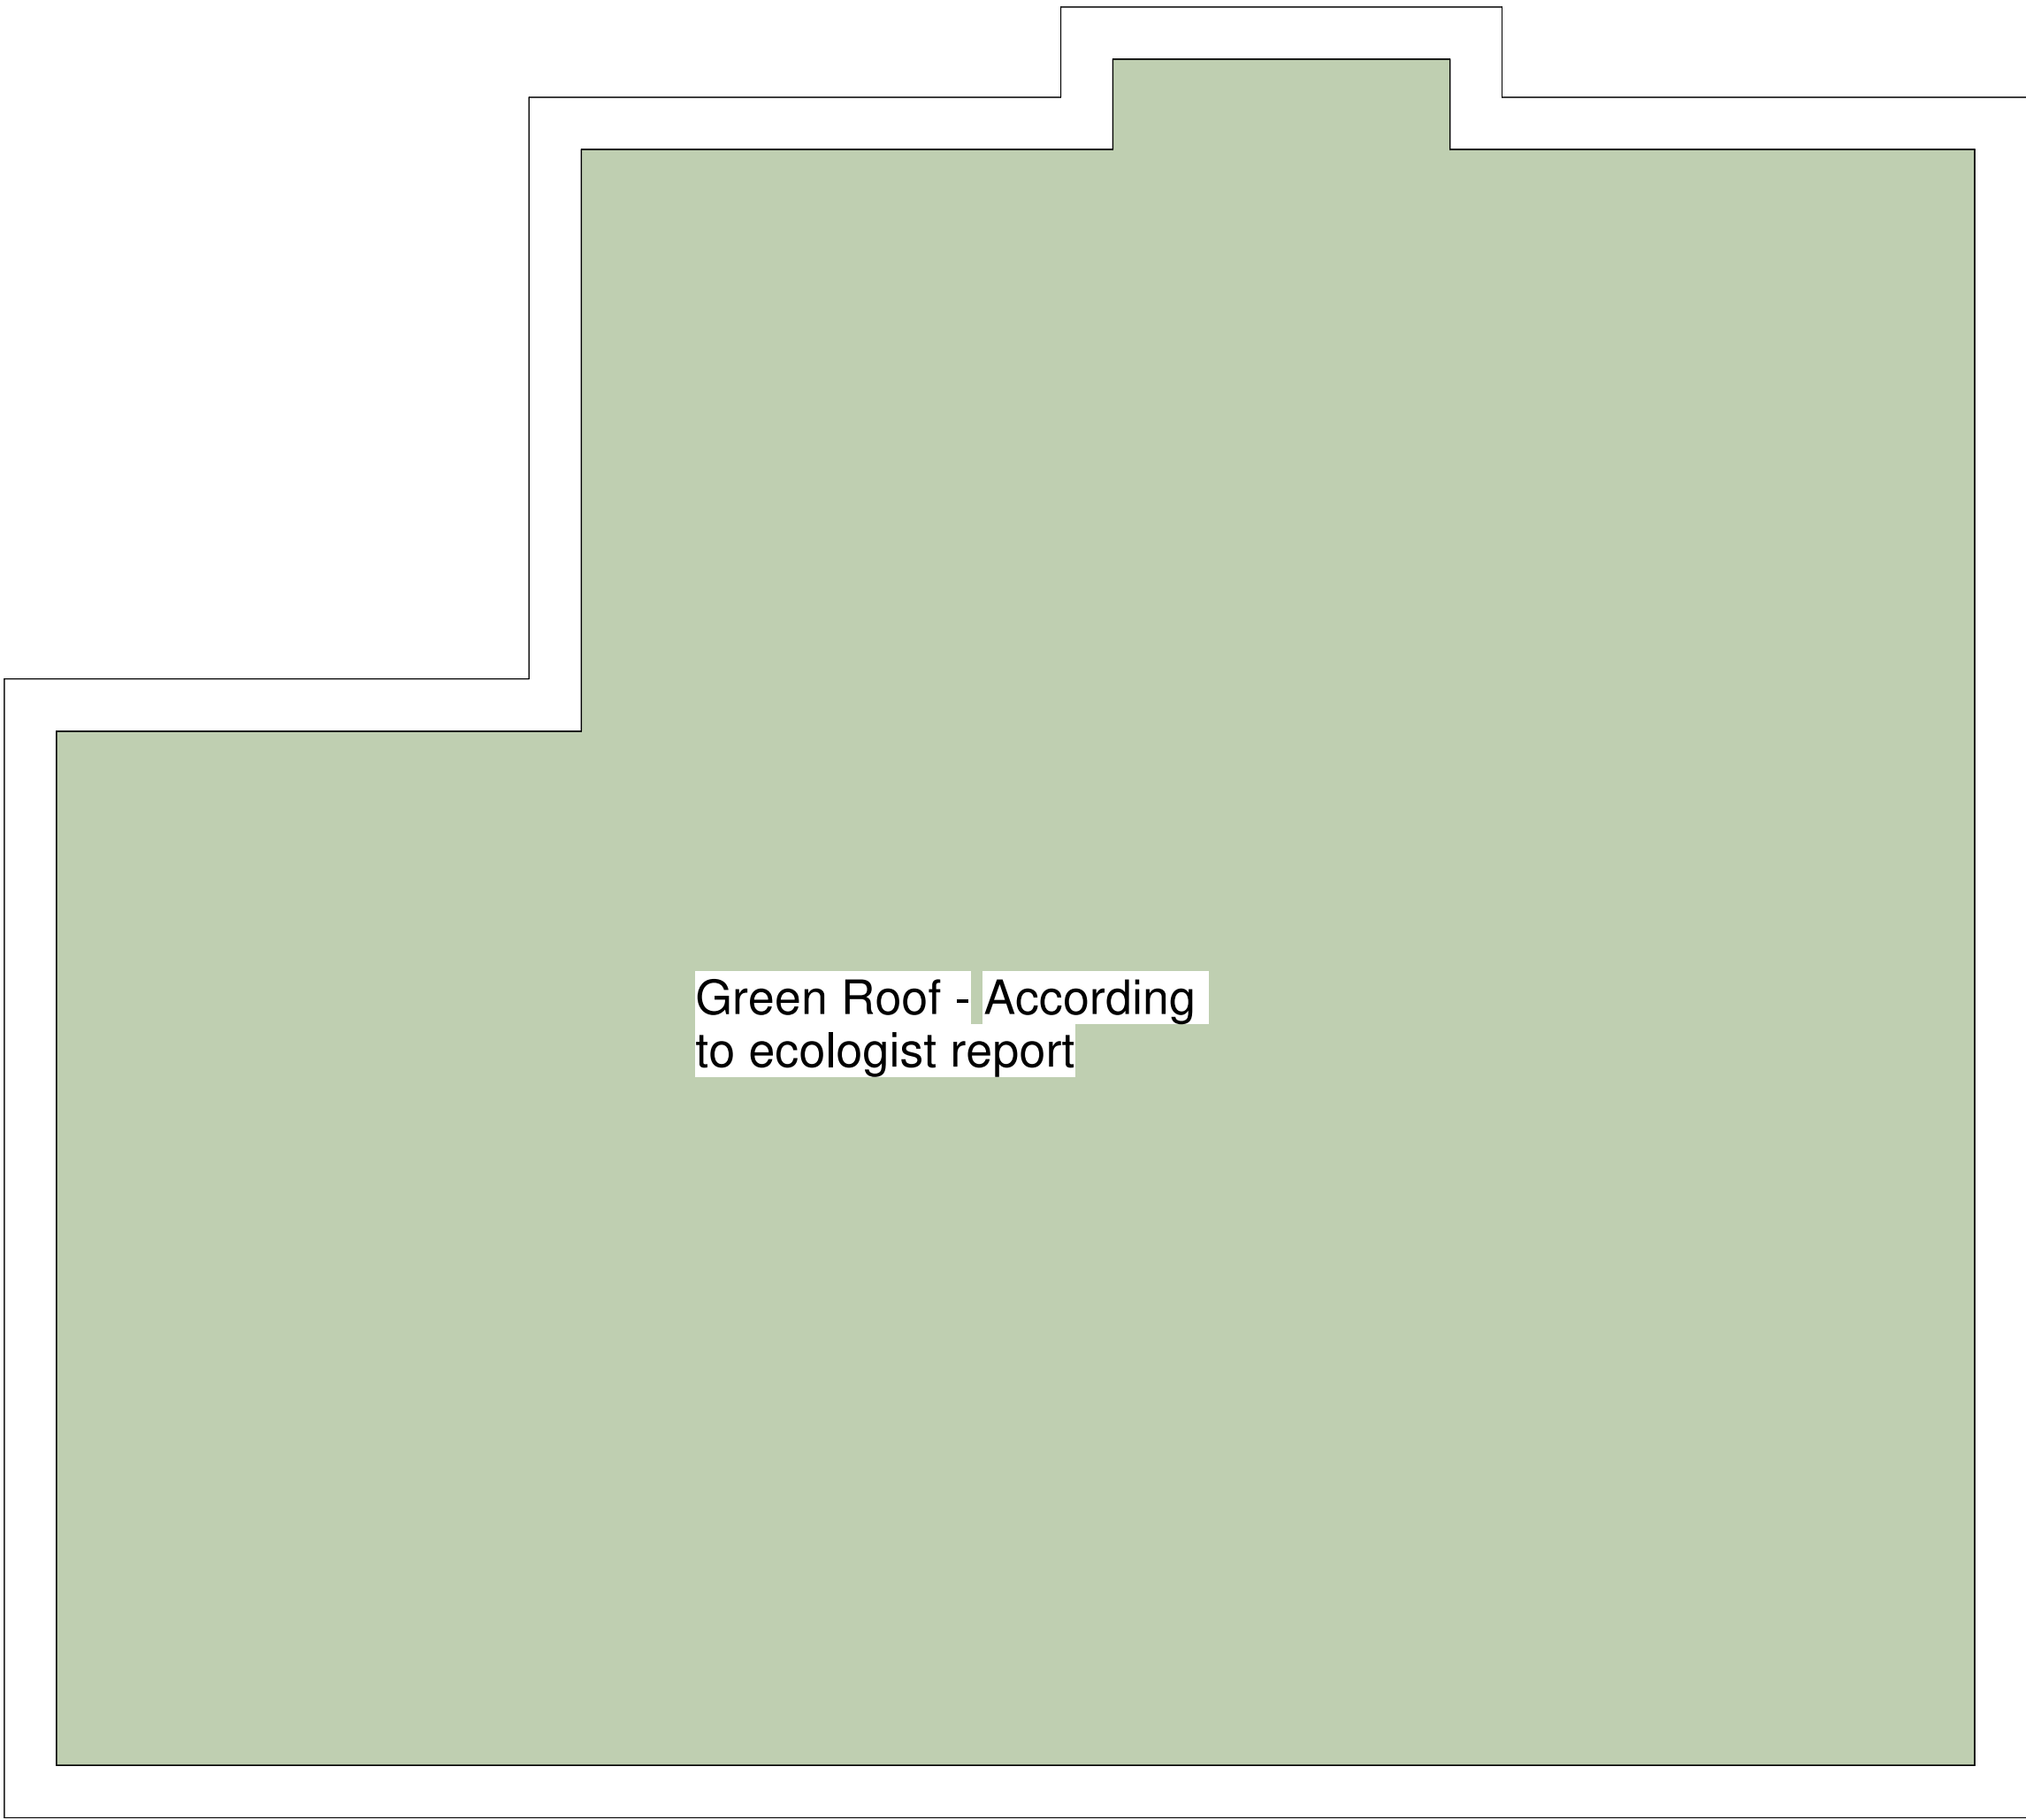

2 Level Roof - Proposed
1 : 50

Area Schedule (GIA)			
Level	Name	Area	Comments
LEVEL 0	0A	61.3 m ²	2 Bedroom, 3 Person
LEVEL 0	0B	75.9 m ²	3 Bedroom, 4 Person
LEVEL 1	1A	63.8 m ²	2 Bedroom, 3 Person
LEVEL 1	1B	75.9 m ²	3 Bedroom, 4 Person
LEVEL 2	2A	64.2 m ²	2 Bedroom, 3 Person
LEVEL 2	2B	75.9 m ²	3 Bedroom, 4 Person

2	Planning	08/10/2024
1	Revised	07/10/2024
No.	Description	Date

PROJECT Land on Catherine Road		
TITLE Proposed Plans and Elevations		
CLIENT Eckstein		
STATUS DESIGN		
DRAWN BY TP	DATE 20/12/2023	SCALE (@ A1) As indicated
PROJECT NUMBER GSS23159.3	DRAWING NUMBER 004	REV 2
GOLD SKETCH S T U D I O S www.goldsketch.co.uk info@goldsketch.co.uk 0161 792 9595		
NOTES COPYRIGHT ALL RIGHTS RESERVED. NO PART OF THIS DRAWING IS TO BE REPRODUCED WITHOUT WRITTEN CONSENT. DRAWING TO BE USED FOR THE STATUS INDICATED ONLY. ANY DISCREPANCIES TO BE REPORTED TO THE DESIGNER IMMEDIATELY. THE DRAWING SHALL BE USED FOR THE STATUS INDICATED ONLY. ALL DIMENSIONS ARE IN MILLIMETRES UNLESS OTHERWISE STATED.		



3 Rear - Proposed
1 : 100

4 Right Side - Proposed
1 : 100

