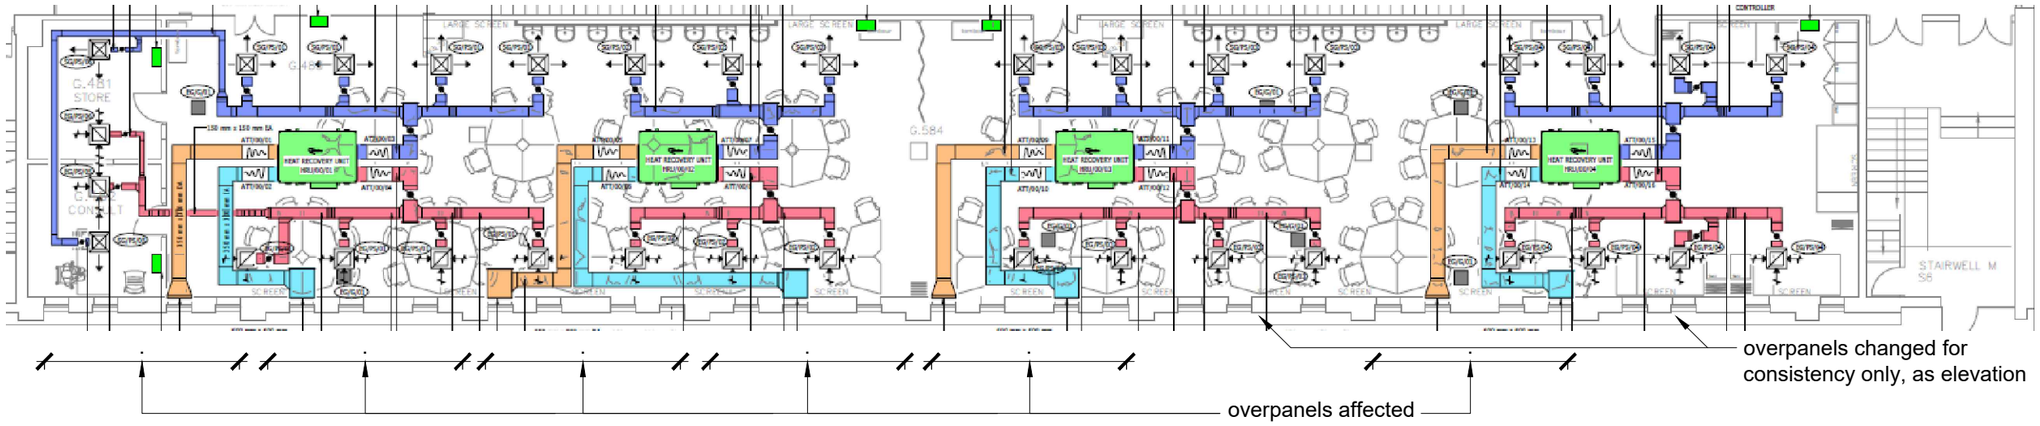

board to be changed with Gilberts WH-38 series louvre with WHZ-38 glazing frame, complete with birdguard mesh. Back of louvre to be covered with 25mm foil faced closed cell insulation, with a hole cut in at duct location only - Gilberts reference IBP. Colour: matt black

board is within ceiling void. remove board and frame for new perforated panel faced louvre. Site dimensions are required.

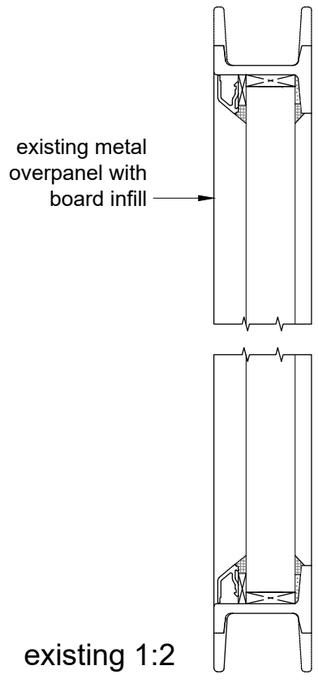

existing 1:2

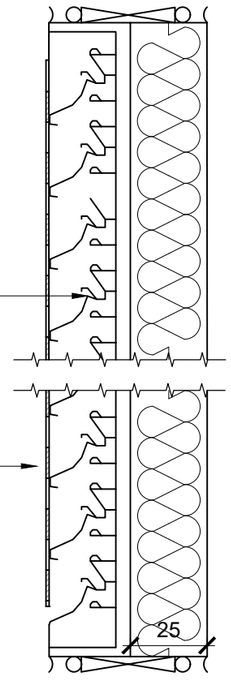

NOTES

1. DO NOT SCALE FROM THIS DRAWING.
2. ALL MEASUREMENTS ARE IN MILLIMETRES UNLESS STATED OTHERWISE.
3. THIS DRAWING IS TO BE READ IN CONJUNCTION WITH THE SPECIFICATION AND ALL RELEVANT ARCHITECTURAL, ELECTRICAL, MECHANICAL AND STRUCTURAL DRAWINGS.
4. MECHANICAL AND ELECTRICAL ENGINEER TO COORDINATE ACCESS POINTS AWAY FROM VINYL FLOORING.NO ACCESS BELOW AREAS OF VINYL FLOOR.

Rev	Description	By	Date	Chk'd	Auth

WILSON MASON

Wilson Mason LLP
Upland House
Spring Lane
Samlesbury
e: preston@wilsonmason.co.uk

Drawing Status
-

Project
Stopford ground floor laboratory

Building Name
Stopford

Sub Site Name

Site Name
University of Manchester

Drawing Title
Ground floor louvre detail

PM	Drawn	Checked	Authorised
	JRB		
Scale	Date	Date	Date
1:2 @A3	Nov 2024		

Drawing No.
7164 A(31)02

Revision
01