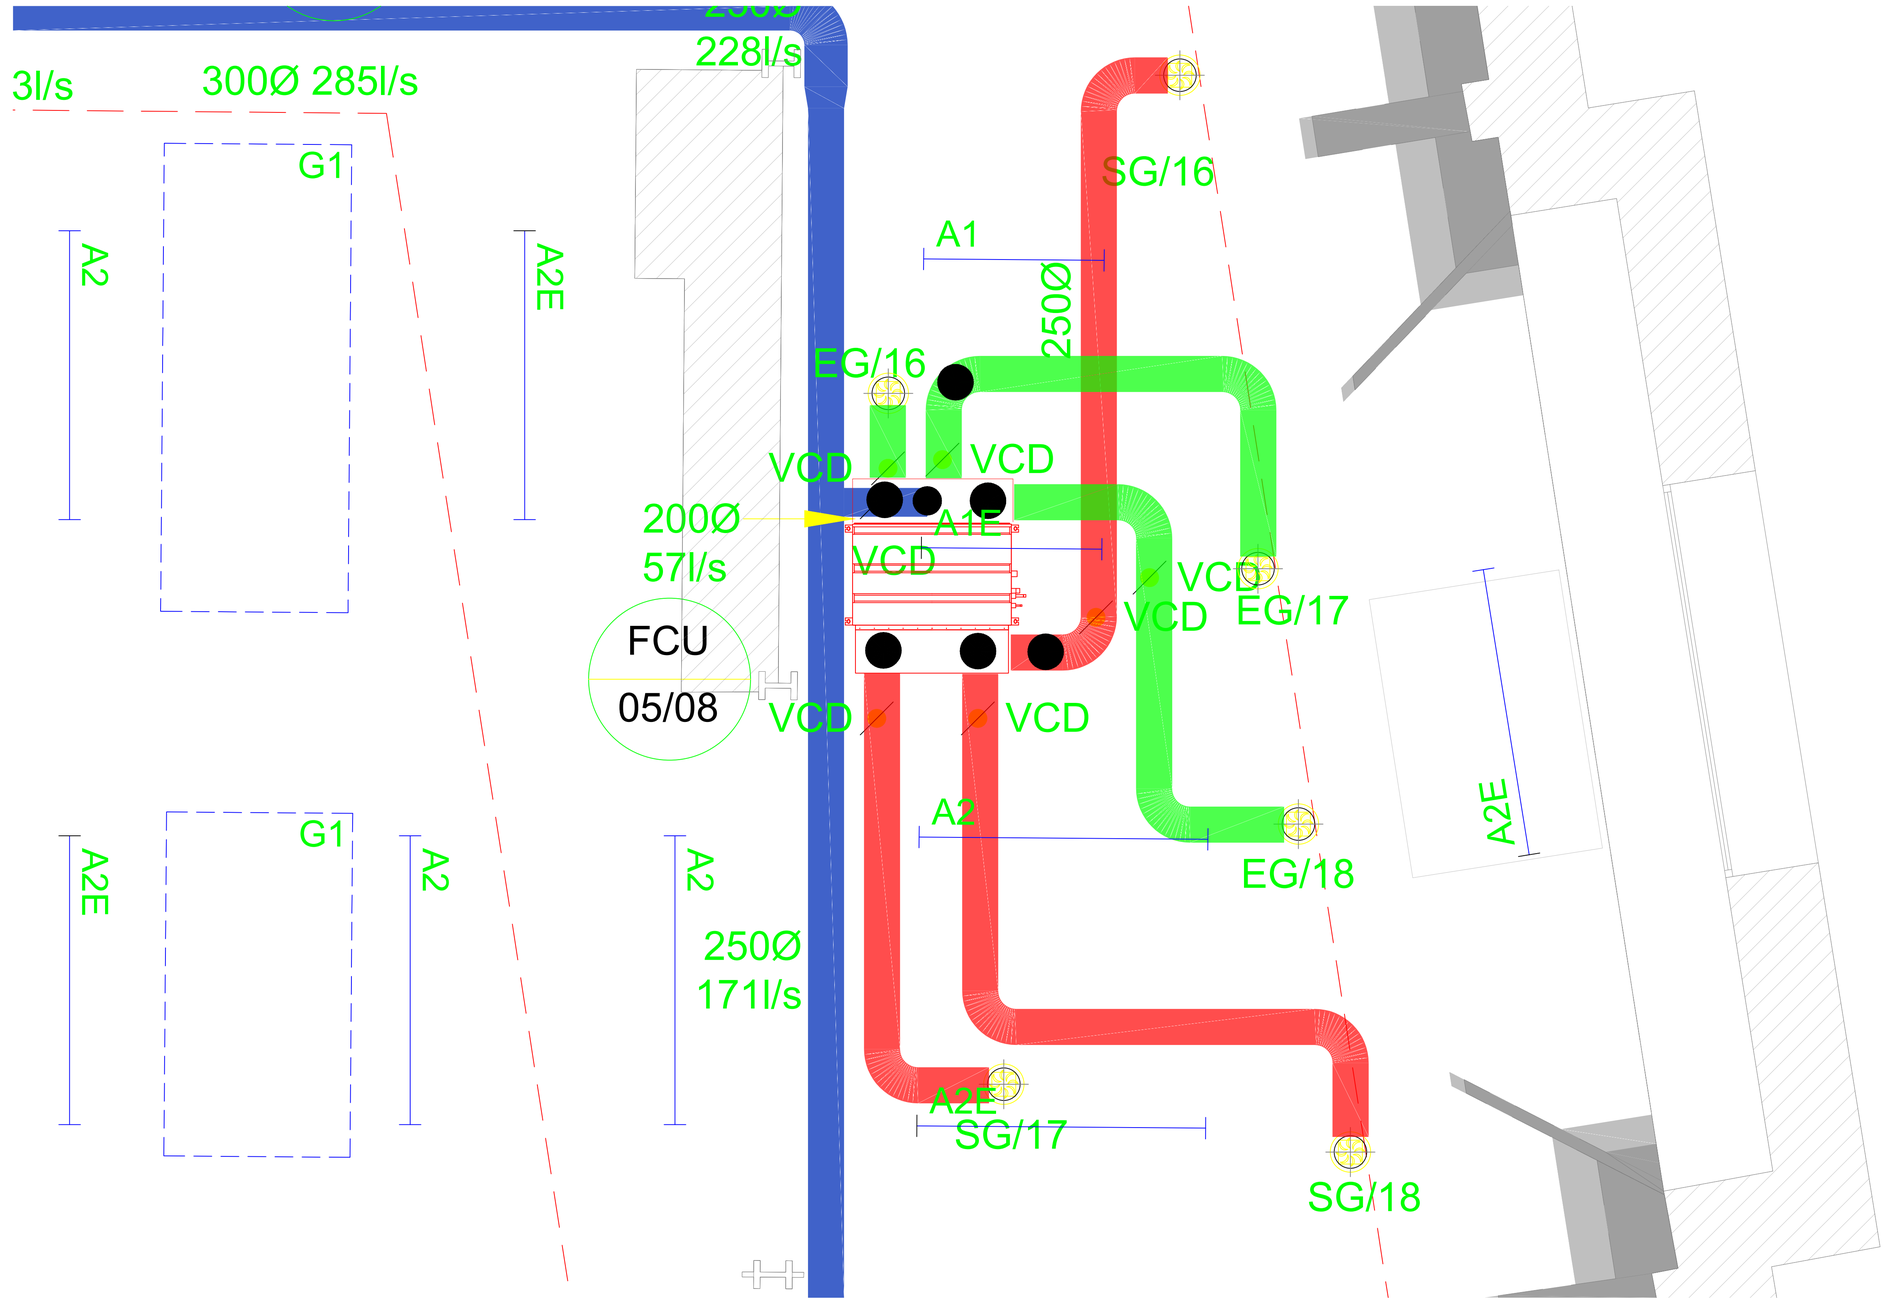



| | | | |
|---|---|---|---|
| REVISION A AMENDED FOLLOWING COMMENTS | | DRAWN DH | DATE 25/11/24 |

DRAWING STATUS

| | | | |
|---|---|---|---|
| | SKETCH | BUILDING REGS | |
| | PRELIMINARY | TENDER | |
| | APPROVAL | CONSTRUCTION | ■ |
| | PLANNING | DRAFT AS BUILT | |


ozone | Cooling Solutions Ltd

**OZONE COOLING SOLUTIONS LTD**
| Unit D5, Gate 4 | Meltham Mills Ind Est |
Huddersfield | HD9 4DS |


PROJECT
196 DEANSGATE

DRAWING
FCU 08 COORDINATED SERVICES

| SCALE AT A1 | DATE | DRAWN BY | CHECKED BY |
|---|---|---|---|
| 1:50@A1 | NOV/24 | DMH | RD |

| DRAWING No. | CONTRACT No. | REVISION |
|---|---|---|
| | C2024-2367 | A |


© COPYRIGHT:
ALL RIGHTS RESERVED.
THIS DRAWING MUST NOT BE REPRODUCED WITHOUT PERMISSION.
DO NOT SCALE.
THE CONTRACTOR IS RESPONSIBLE FOR CHECKING DIMENSIONS
WHICH ARE IN MILLIMETRES, UNLESS OTHERWISE STATED.