




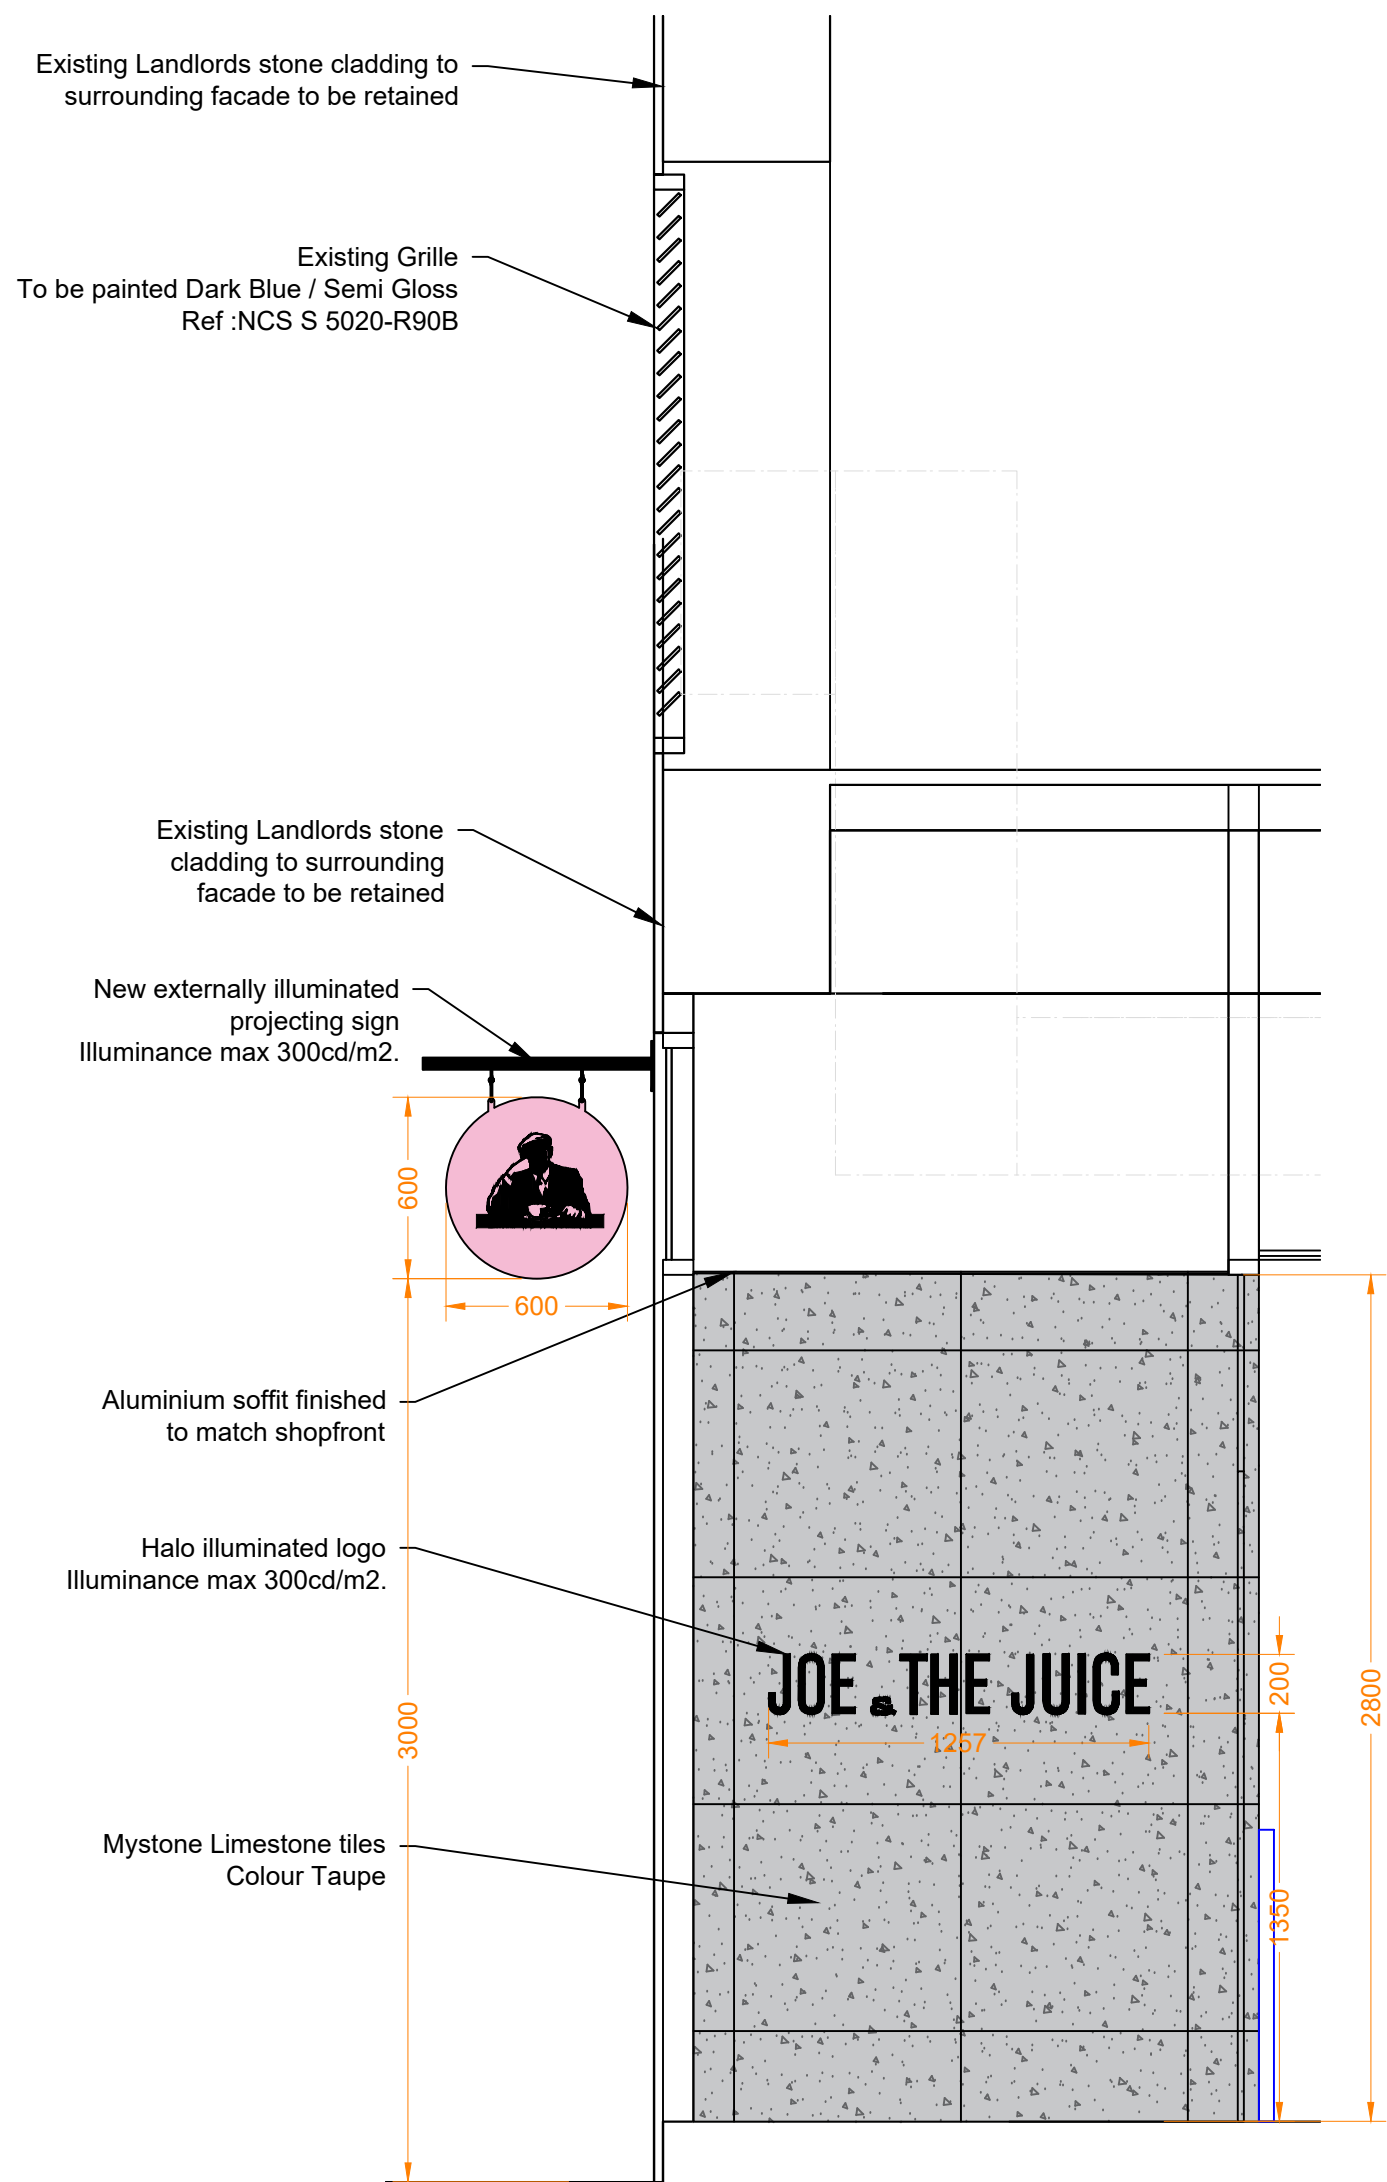


12.2 Section AA
Scale: 1:25@A1

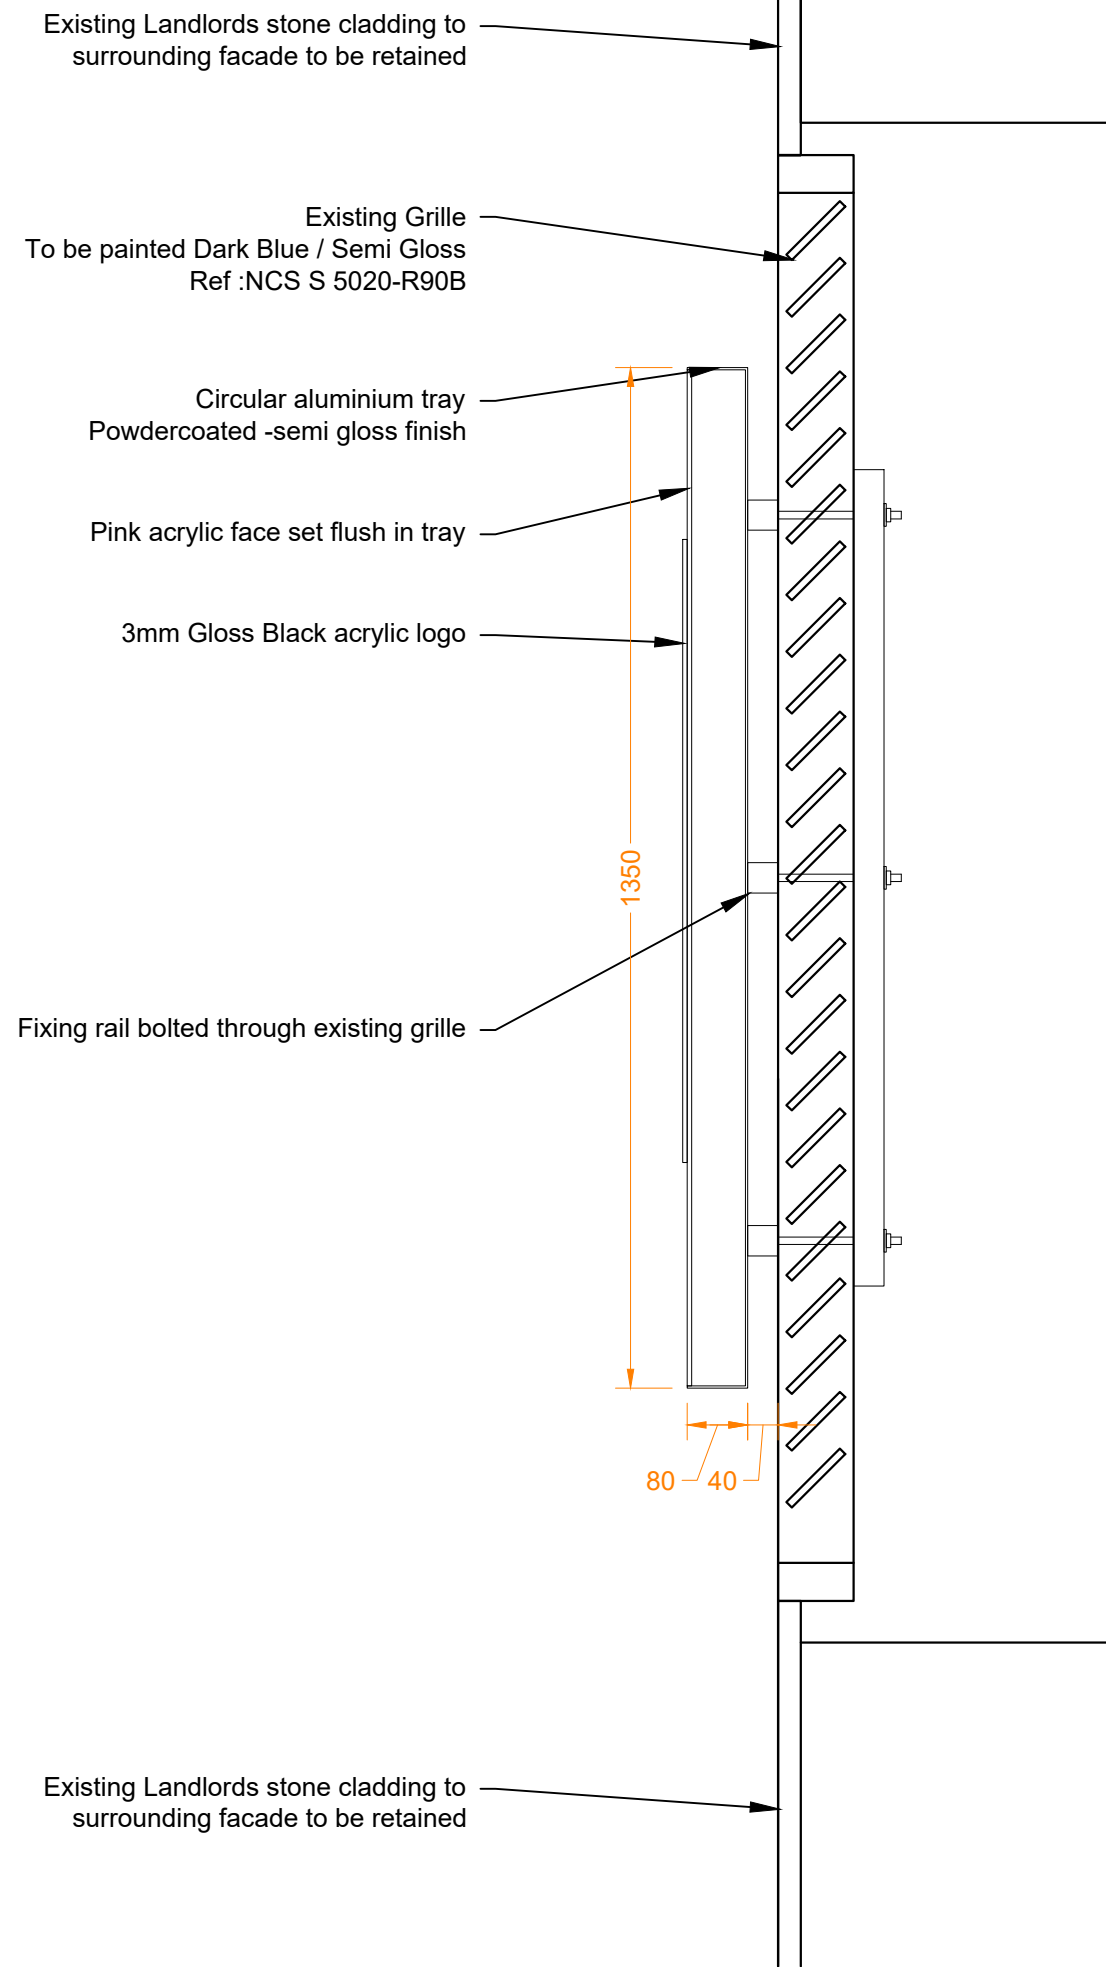

D01 Detail D01- High Level Sign
Scale: 1:10@A1

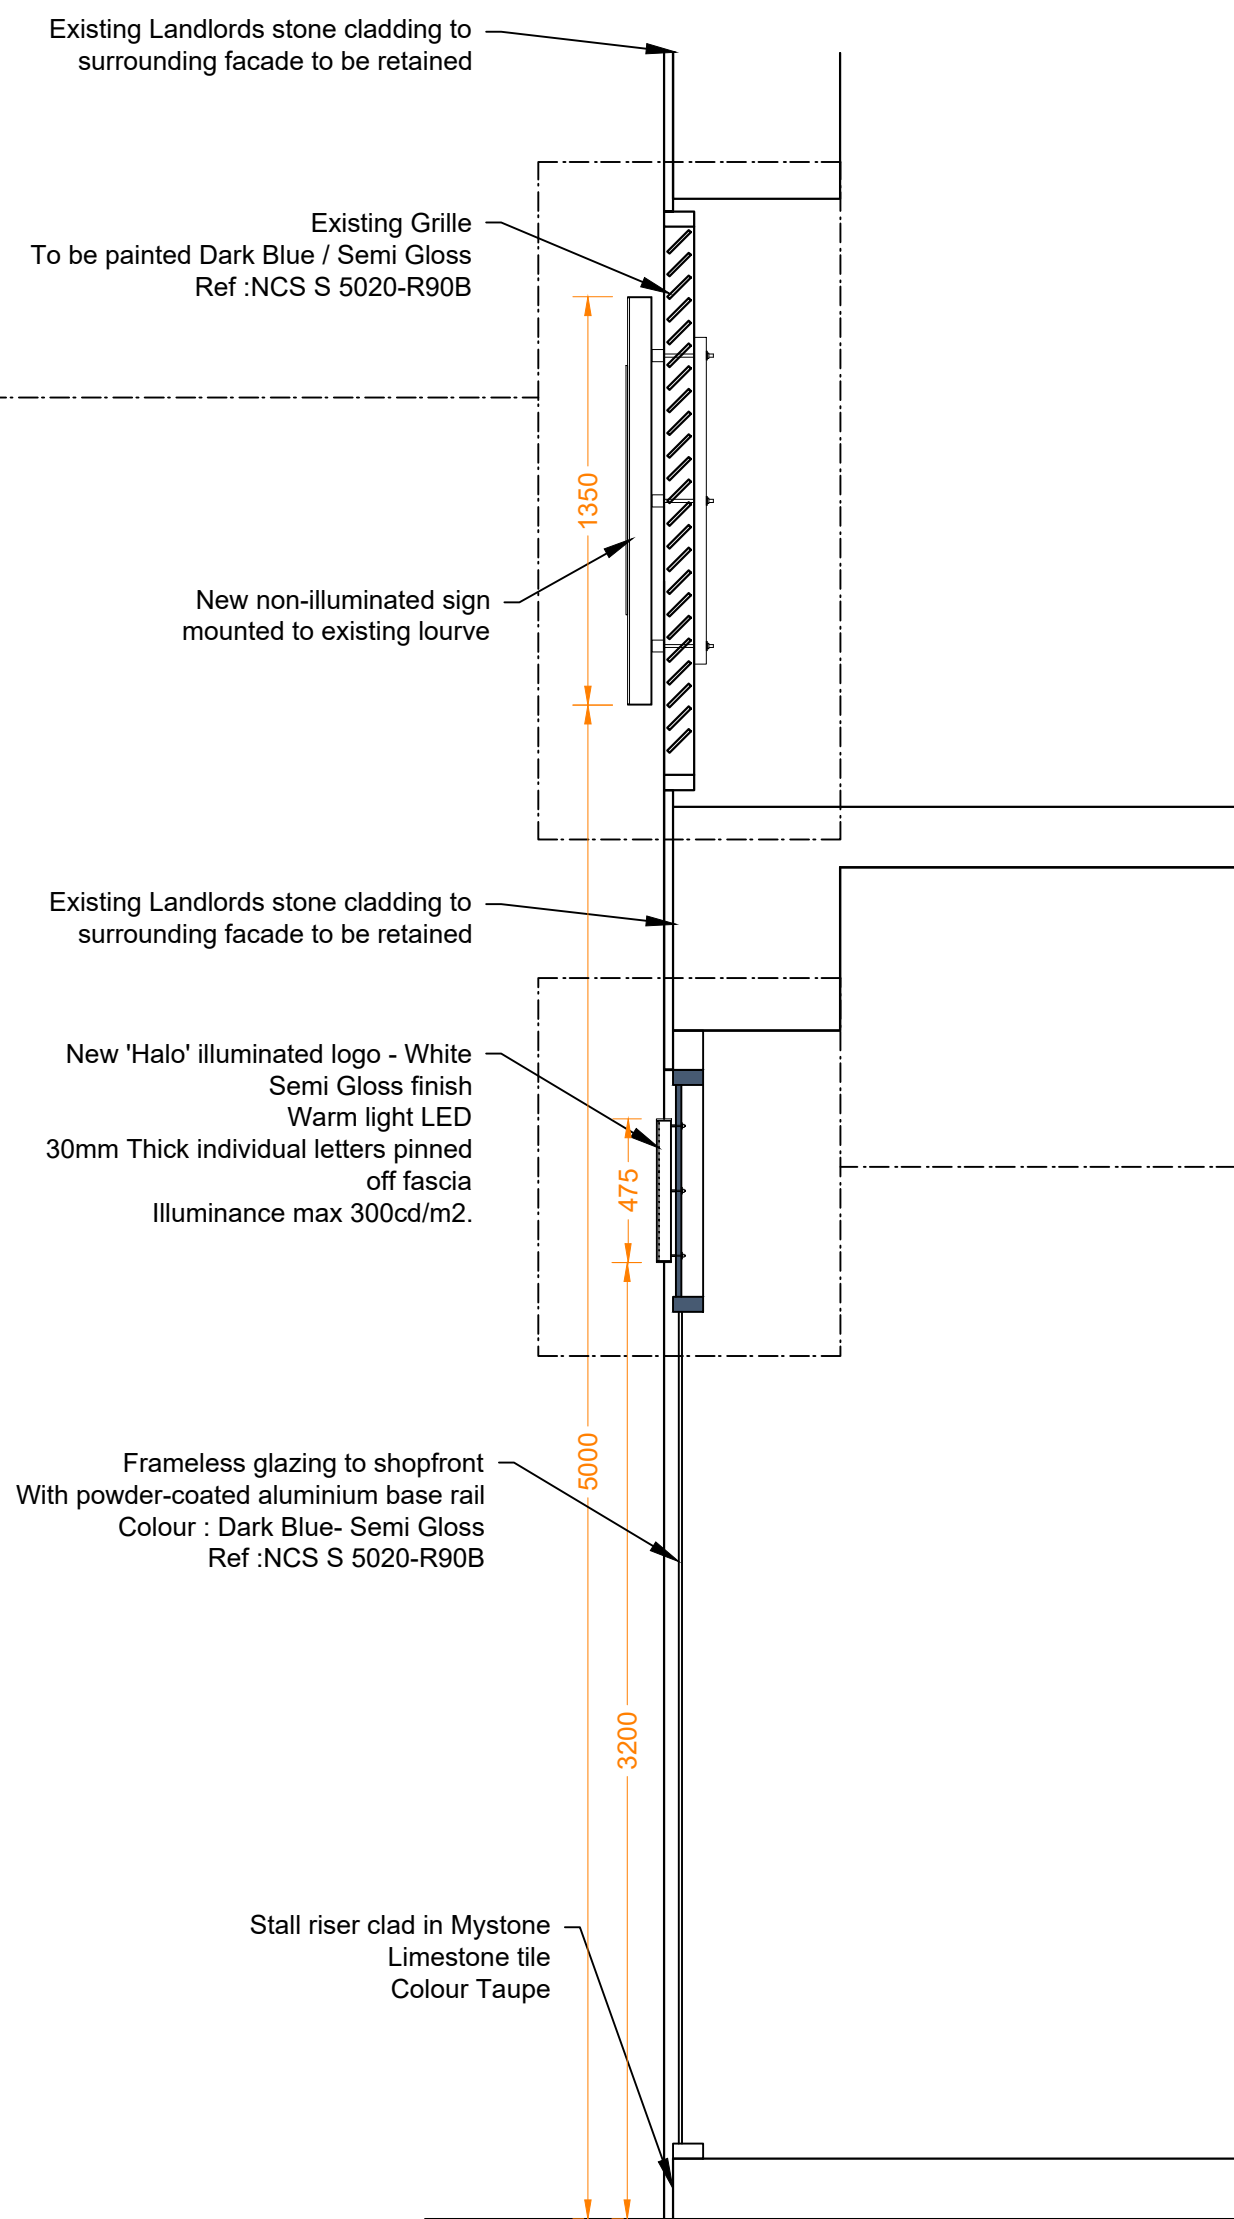

12.2 Section BB
Scale: 1:25@A1

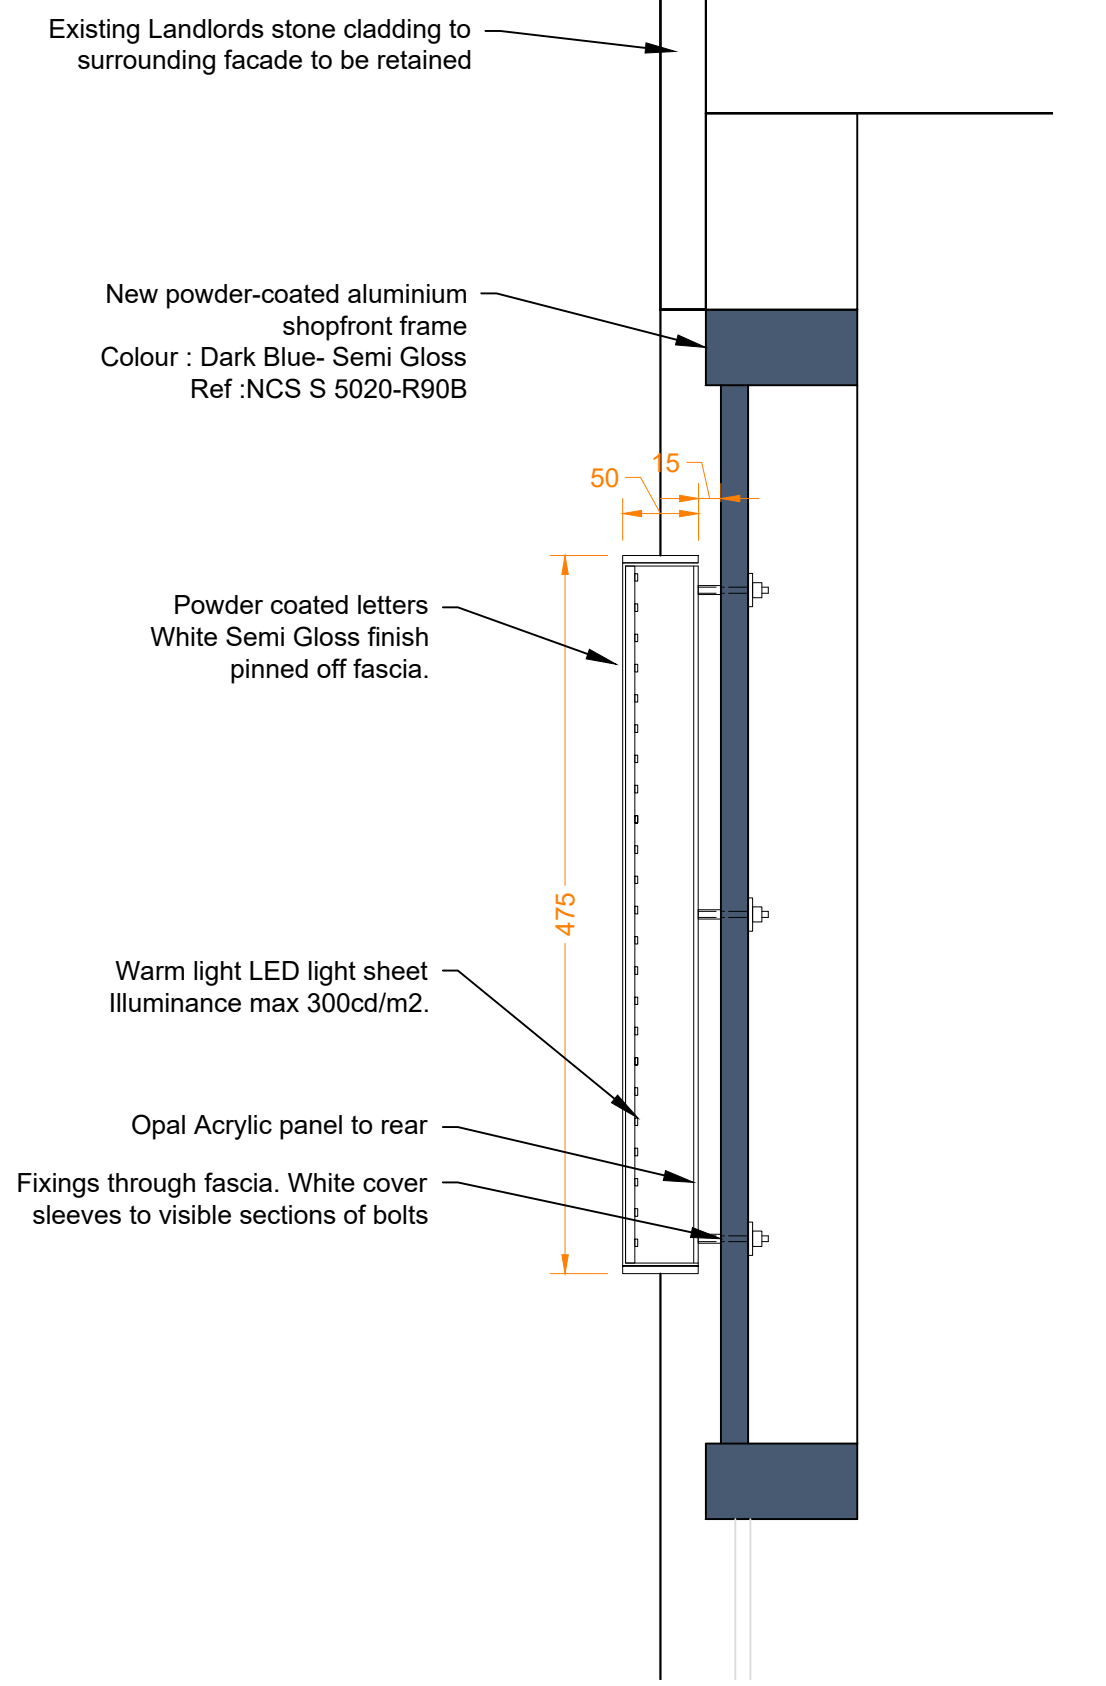

D02 Detail D02- Fascia Sign
Scale: 1:5@A1

REVISION	DATE	DETAILS
PROJECT		
Unit EE Manchester Arndale (3-5 Cross Street) Manchester		
JOE THE JUICE		
FLOOR		
External		
DRAWING TITLE		
Shop Front Sections AA & BB Sign Details		
SCALE 1:50	PAPER SIZE A1	
DRAWING NUMBER 7014-12.2	REVISION F	
DRAWN BY SE	DATE August 2024	
STATUS		
L1		
ad@adesigntime.com 2-Work, 7 Cutler Mill www.adesigntime.uk.com Tileyard North WF1 5FY		