




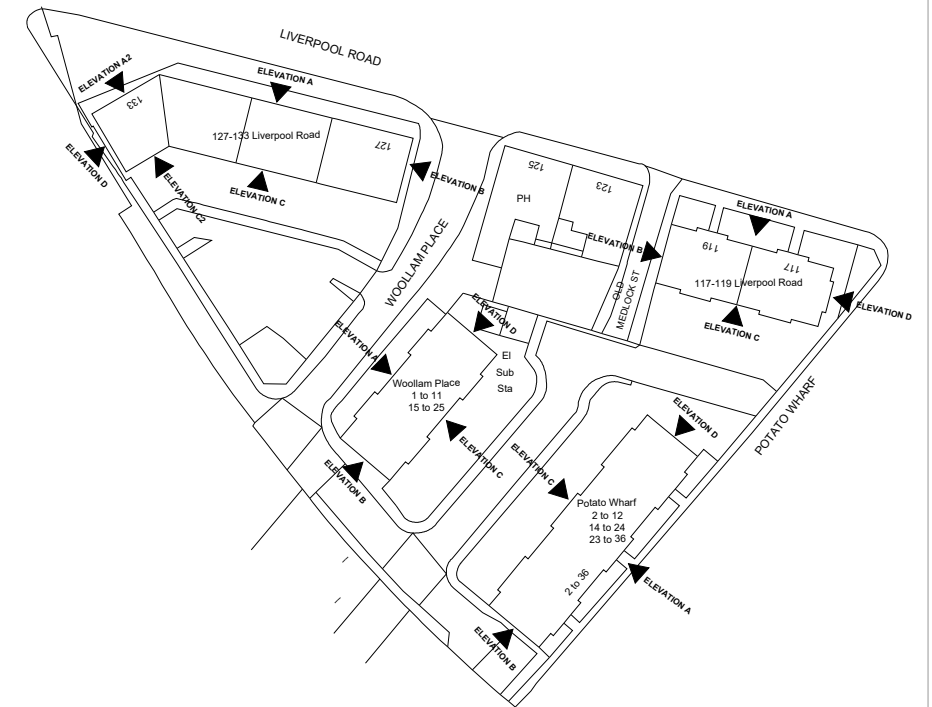


ELEVATION - B

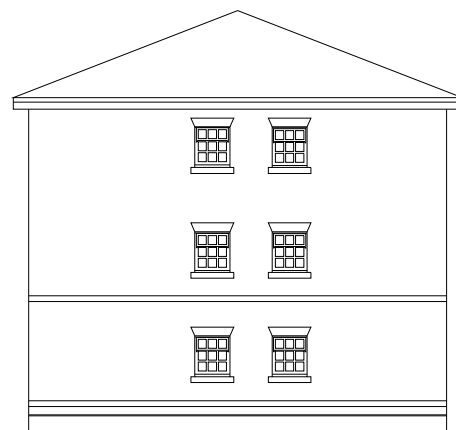

ELEVATION - A

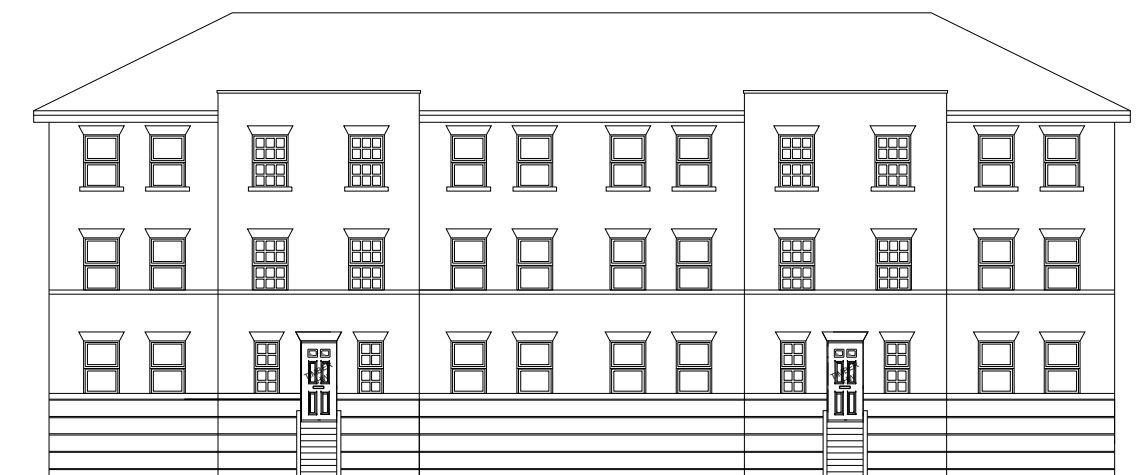


ELEVATION - C

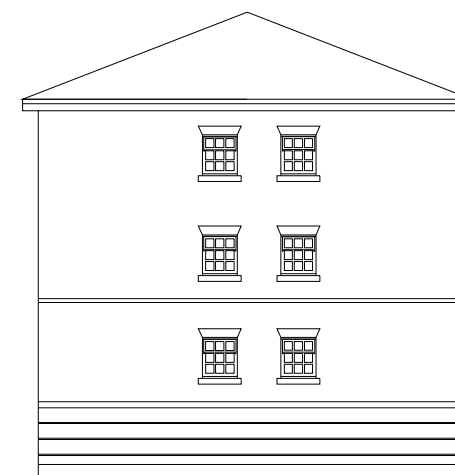

ELEVATION - D

Client: RIVERSIDE GROUP
 Project: CASTLEFIELD
 Drawing: 117 - 119 LIVERPOOL RD
 Job Ref: 4379-07-23 Drawing No: 8 Rev: A
 Scale: 1:200@A3 Drawn: AT Checked: JM Date: DEC 2024

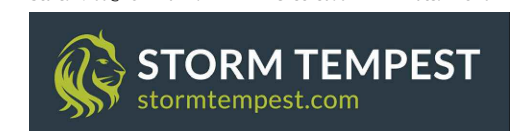

PROPOSED - 117 - 119 LIVERPOOL ROAD