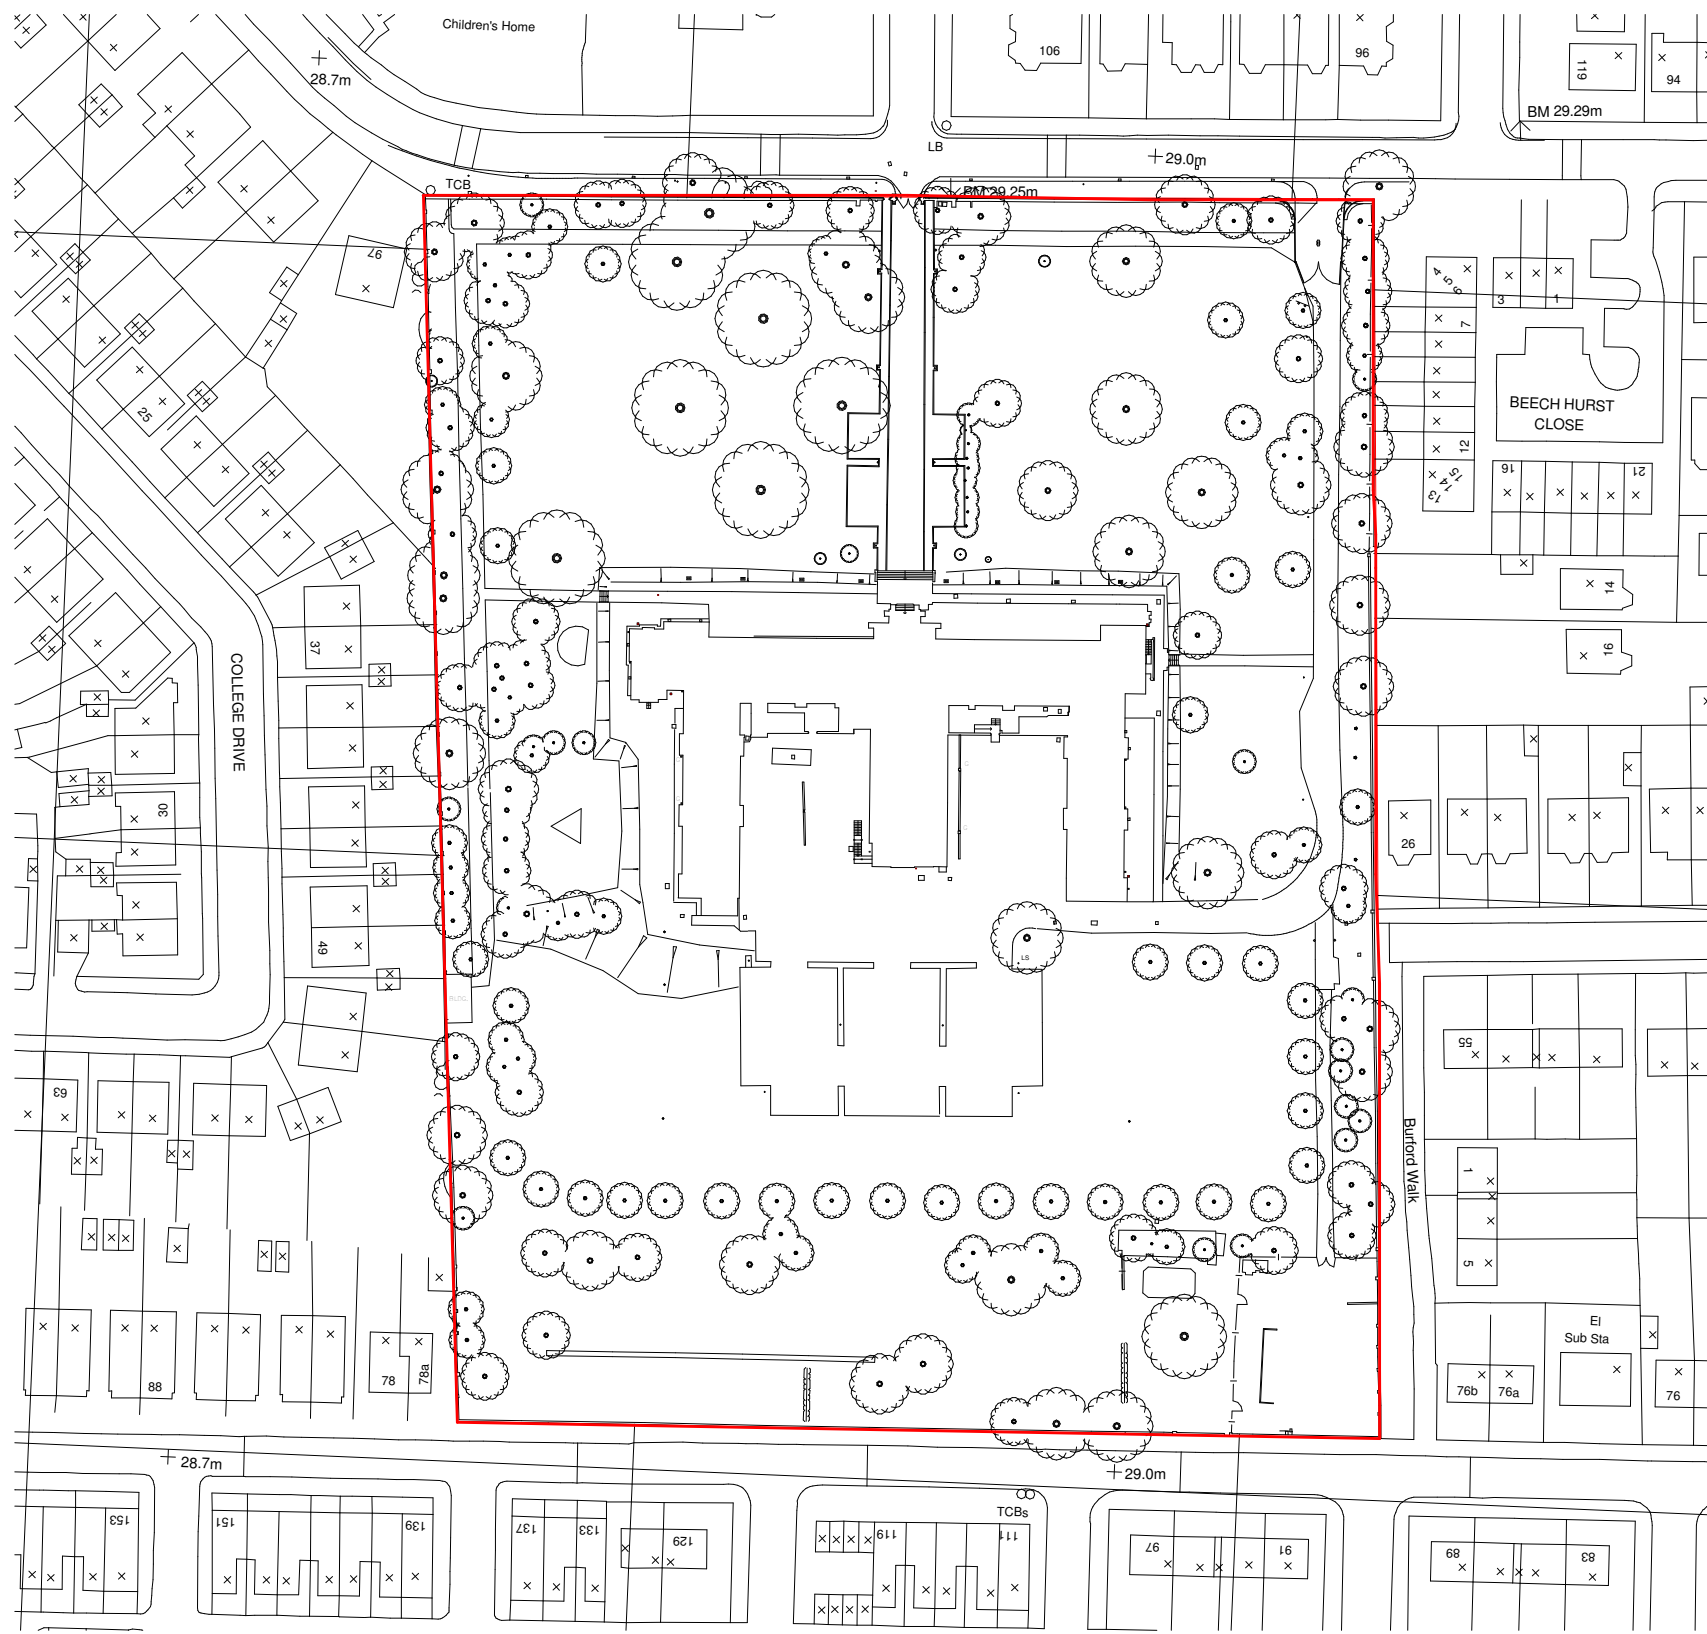


**General Notes**

The Architect shall have no responsibility for any use made of this document other than for that which it was prepared and issued.

All dimensions should be checked on site. Do not scale from this drawing

To be read in conjunction with all other Consultant's drawings.

The Architect to be immediately notified of any discrepancies.

Copyright on this drawing retained by the Architect.

**LEGEND**

Site Boundary

|     |          |     |     |                              |
|-----|----------|-----|-----|------------------------------|
| P1  | 05/11/24 | SA  | SH  | Initial Issue                |
| No. | Date     | Dwn | Chk | App                          |
|     |          |     |     | Revision or reason for issue |

Client

**BRITISH MUSLIM HERITAGE CENTRE**

**createit studios**  
... leave an impression

Create It Studios (NW) Ltd  
3 Stevenson Square,  
Manchester  
M1 1DN  
info@createitstudios.co.uk

Project Title

**British Muslim Heritage Centre**

Scale / North Point

**1 : 1250**

Drawing Title

**Location Plan**

|                       |           |
|-----------------------|-----------|
| Drawing Number        | Revision  |
| <b>A1299(01)AP001</b> | <b>P1</b> |
| Drawing Status        |           |
| <b>Preliminary</b>    |           |