


Proposed Elevation C

1 : 100



Proposed Elevation D

1 : 100

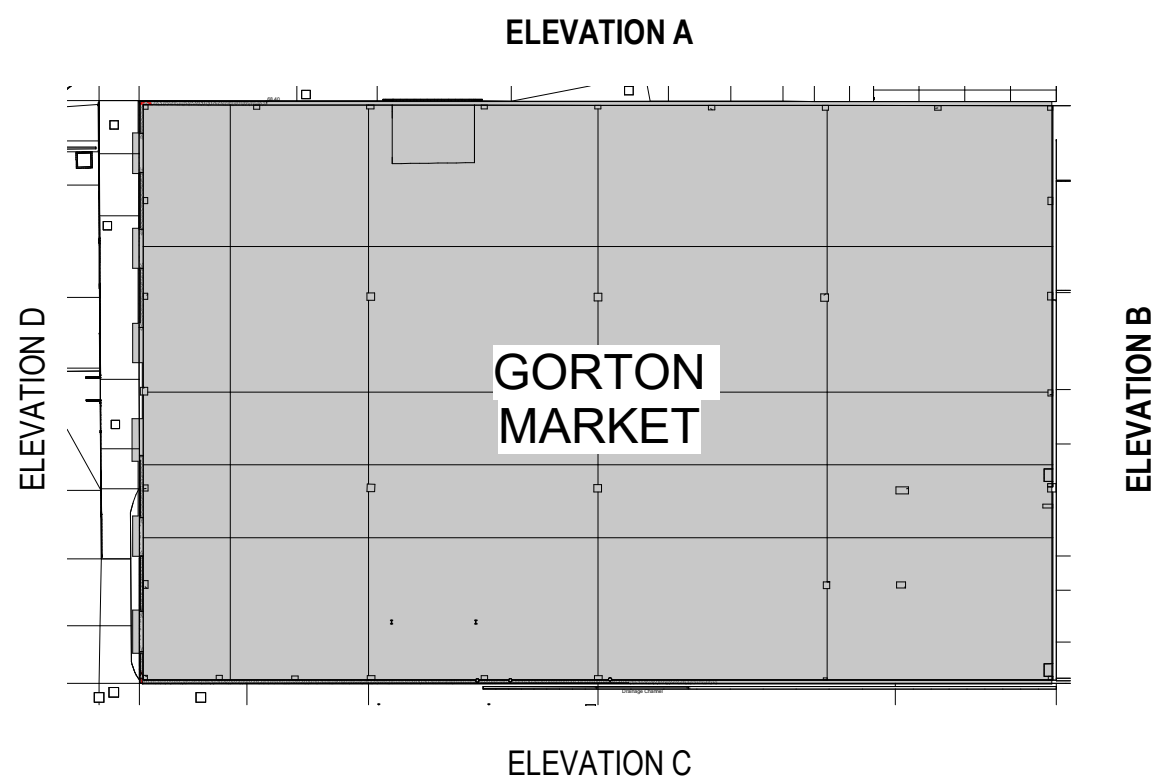

Key Plan 1:500

1 : 500

P02	Issued for Planning	10/12/24	GC	EA
P01	Initial Issue for Roofing Planning Application	06/12/24	GC	EA

Revision	Description	Date	Drawn	Checked
----------	-------------	------	-------	---------



Halliday Meeham Architects Limited
111 Piccadilly Manchester M1 2HY
+44 (0)161 661 5566
4 Devonshire Street London W1W 5DT
+44 (0)203 440 5175
hma@hallidaymeeham.com
www.hallidaymeeham.com




Funded by
UK Government



MANCHESTER
CITY COUNCIL



GREATER
MANCHESTER
DOING THINGS DIFFERENTLY

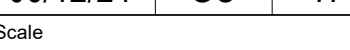Client:		Manchester City Council				
Project:		Gorton Market				
Phase/ Location:		Gorton District Centre				
Drawing:		Proposed Elevations C & D				
Scale @ A1	Scale @ A3	Date:	Drawn:	Checked:	Job No.	Drawing No.
1:100	1:200	06/12/24	GC	TF	5719	20251
N 		Scale  1:100		Stage / Suitability: Planning		Status:
Drawing Ref.		5719-HMA-V-ZZ-DR-A-20251				Revision P02