

BLOCK No. 1 Salvation Army. 100 Crossley Ct, Pollard St, Manchester M4 7AS




All dimensions are to be checked on site.
This drawing shall not be scaled to ascertain dimensions.



Proposed Elevation 1



Proposed Elevation 2

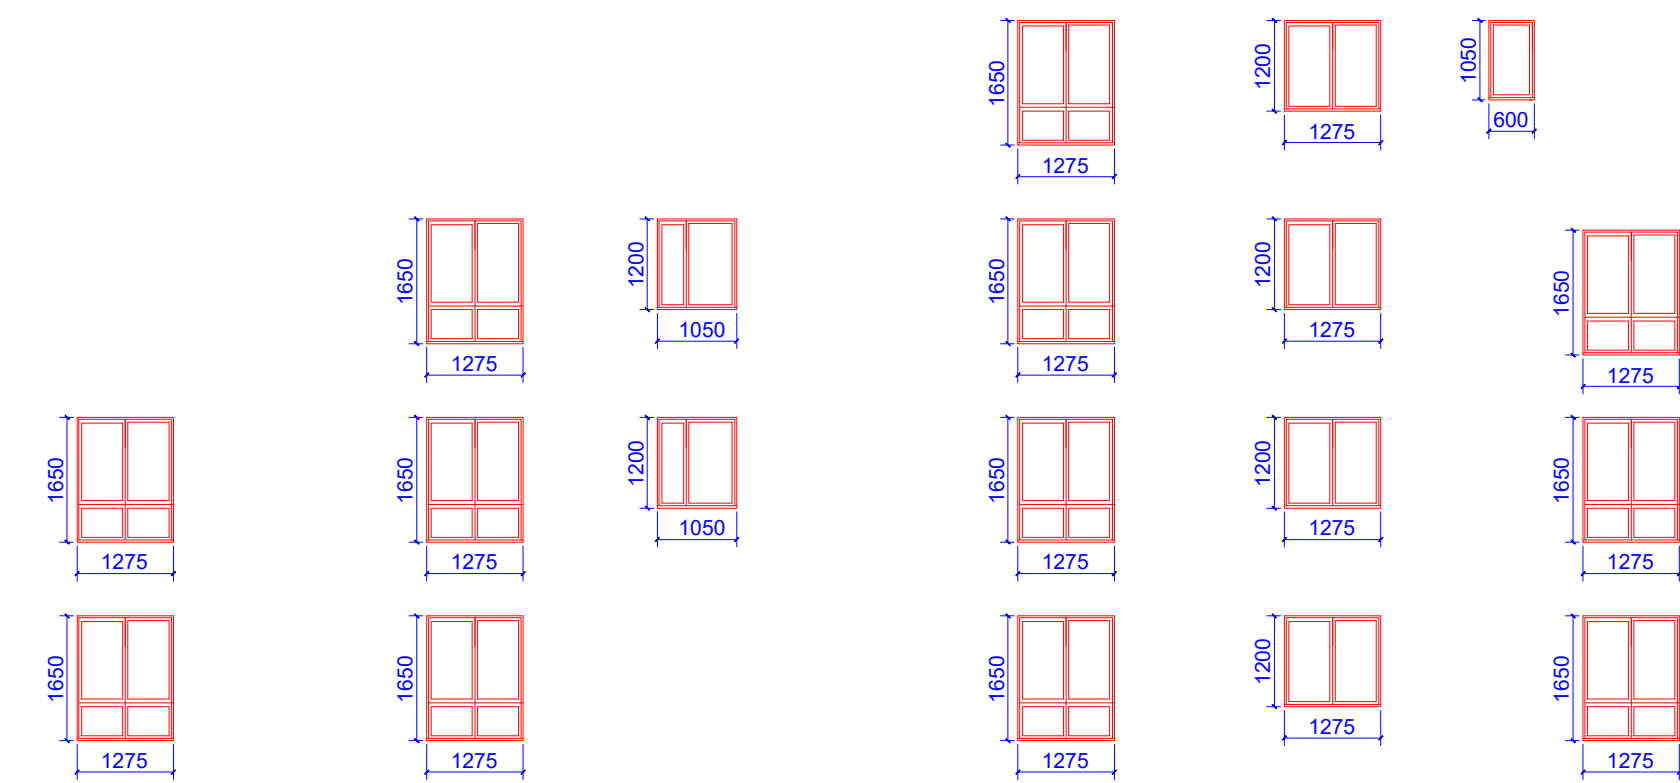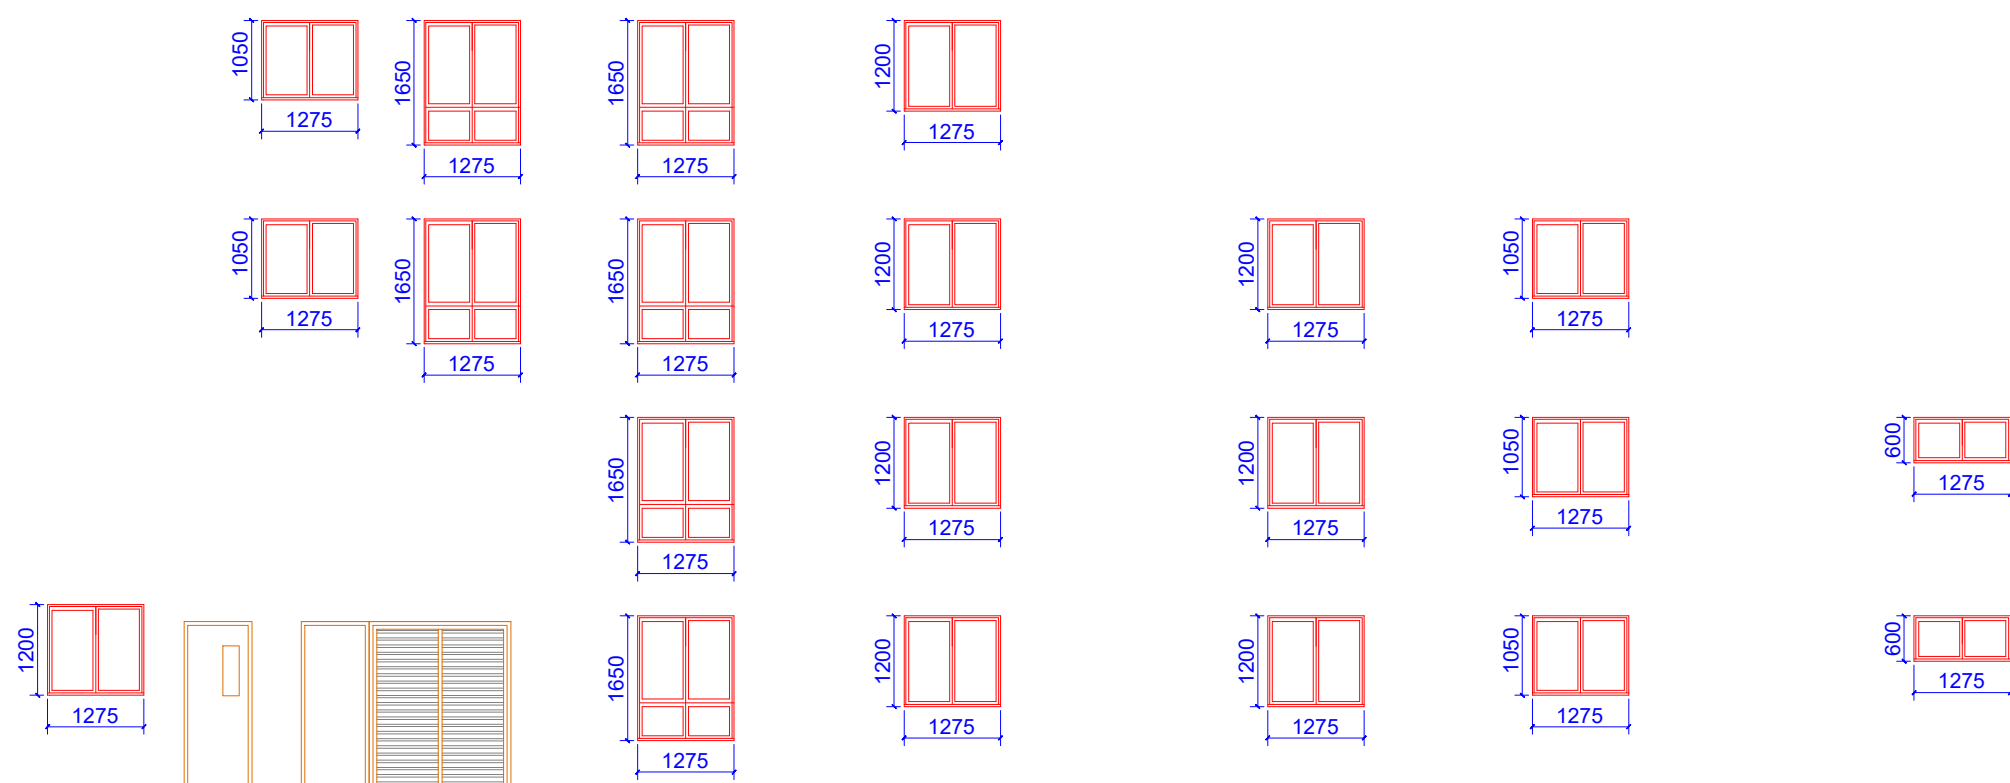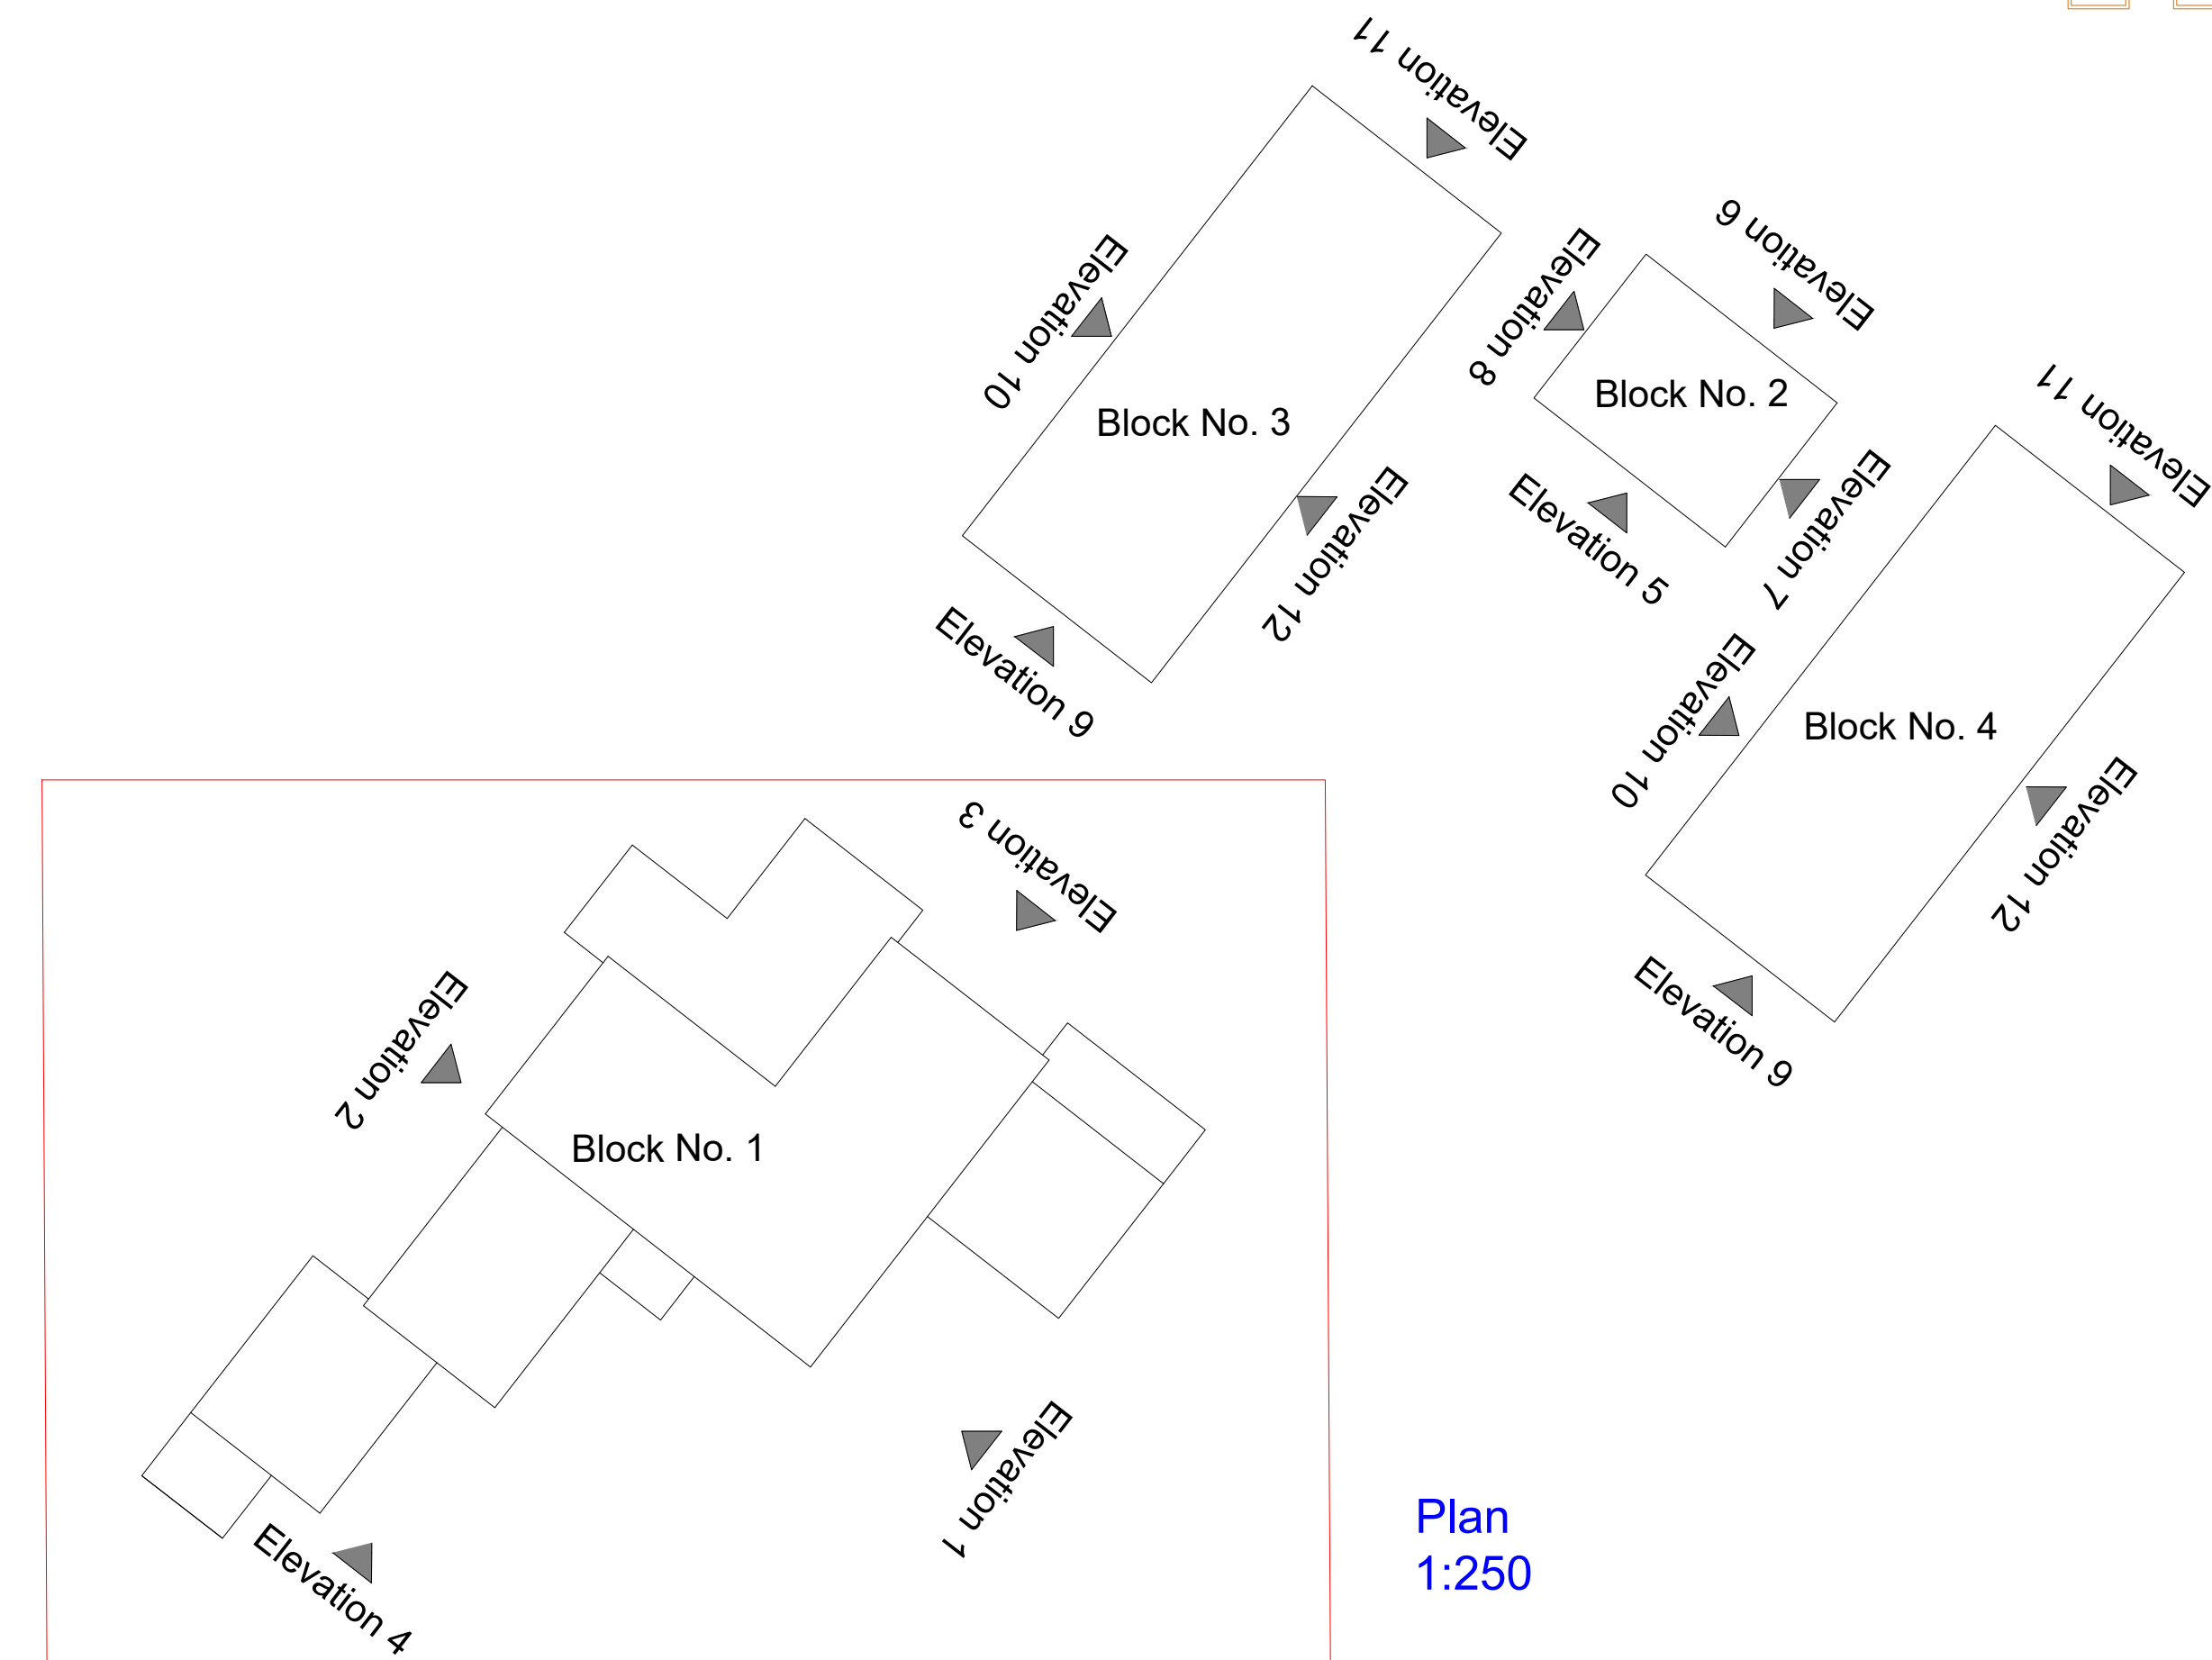

Plan
1:250

Existing windows -
Rosewood double glazed
UPVC Casement opening
windows to all elevations.

Proposed windows -
Rosewood double glazed
UPVC Casement opening
windows to all elevations.

Existing wall cladding -
Rosewood UPVC

Existing wall cladding -
Rosewood UPVC

Proposed wall cladding -
Rosewood UPVC

Note:
All information read
in-conjunction with the
Existing photographic
information.

Existing windows -
double glazed
Casement opening
windows to all elevations.

Proposed windows -
double glazed
Casement opening
windows to all elevations.

Issued For : INFORMATION PURPOSES ONLY	
Client	
REF: Salvation Army	
Project	
Proposed replacement of windows and wall cladding .	
Salvation Army. 100 Crossley Ct, Pollard St, Manchester M4 7AS	
Scheme - Drawing Title	
Proposed Elevations.	
04	
Scale 1:100 @A1	
Drawing No.	Revision
Date 20.11.24	
 sovereign group limited	
Commercial Fabricators of PVCu Windows & Doors	
Head Office: Vale St, Nelson, Lancs. BB9 0TA	
T. 01282 618171	
F. 01282 440400	
E. sg@sovereigndirect.co.uk	
W. WWW.SOVEREIGNDIRECT.CO.UK	
WWW.SOVEREIGNCOMMERCIAL.CO.UK	