


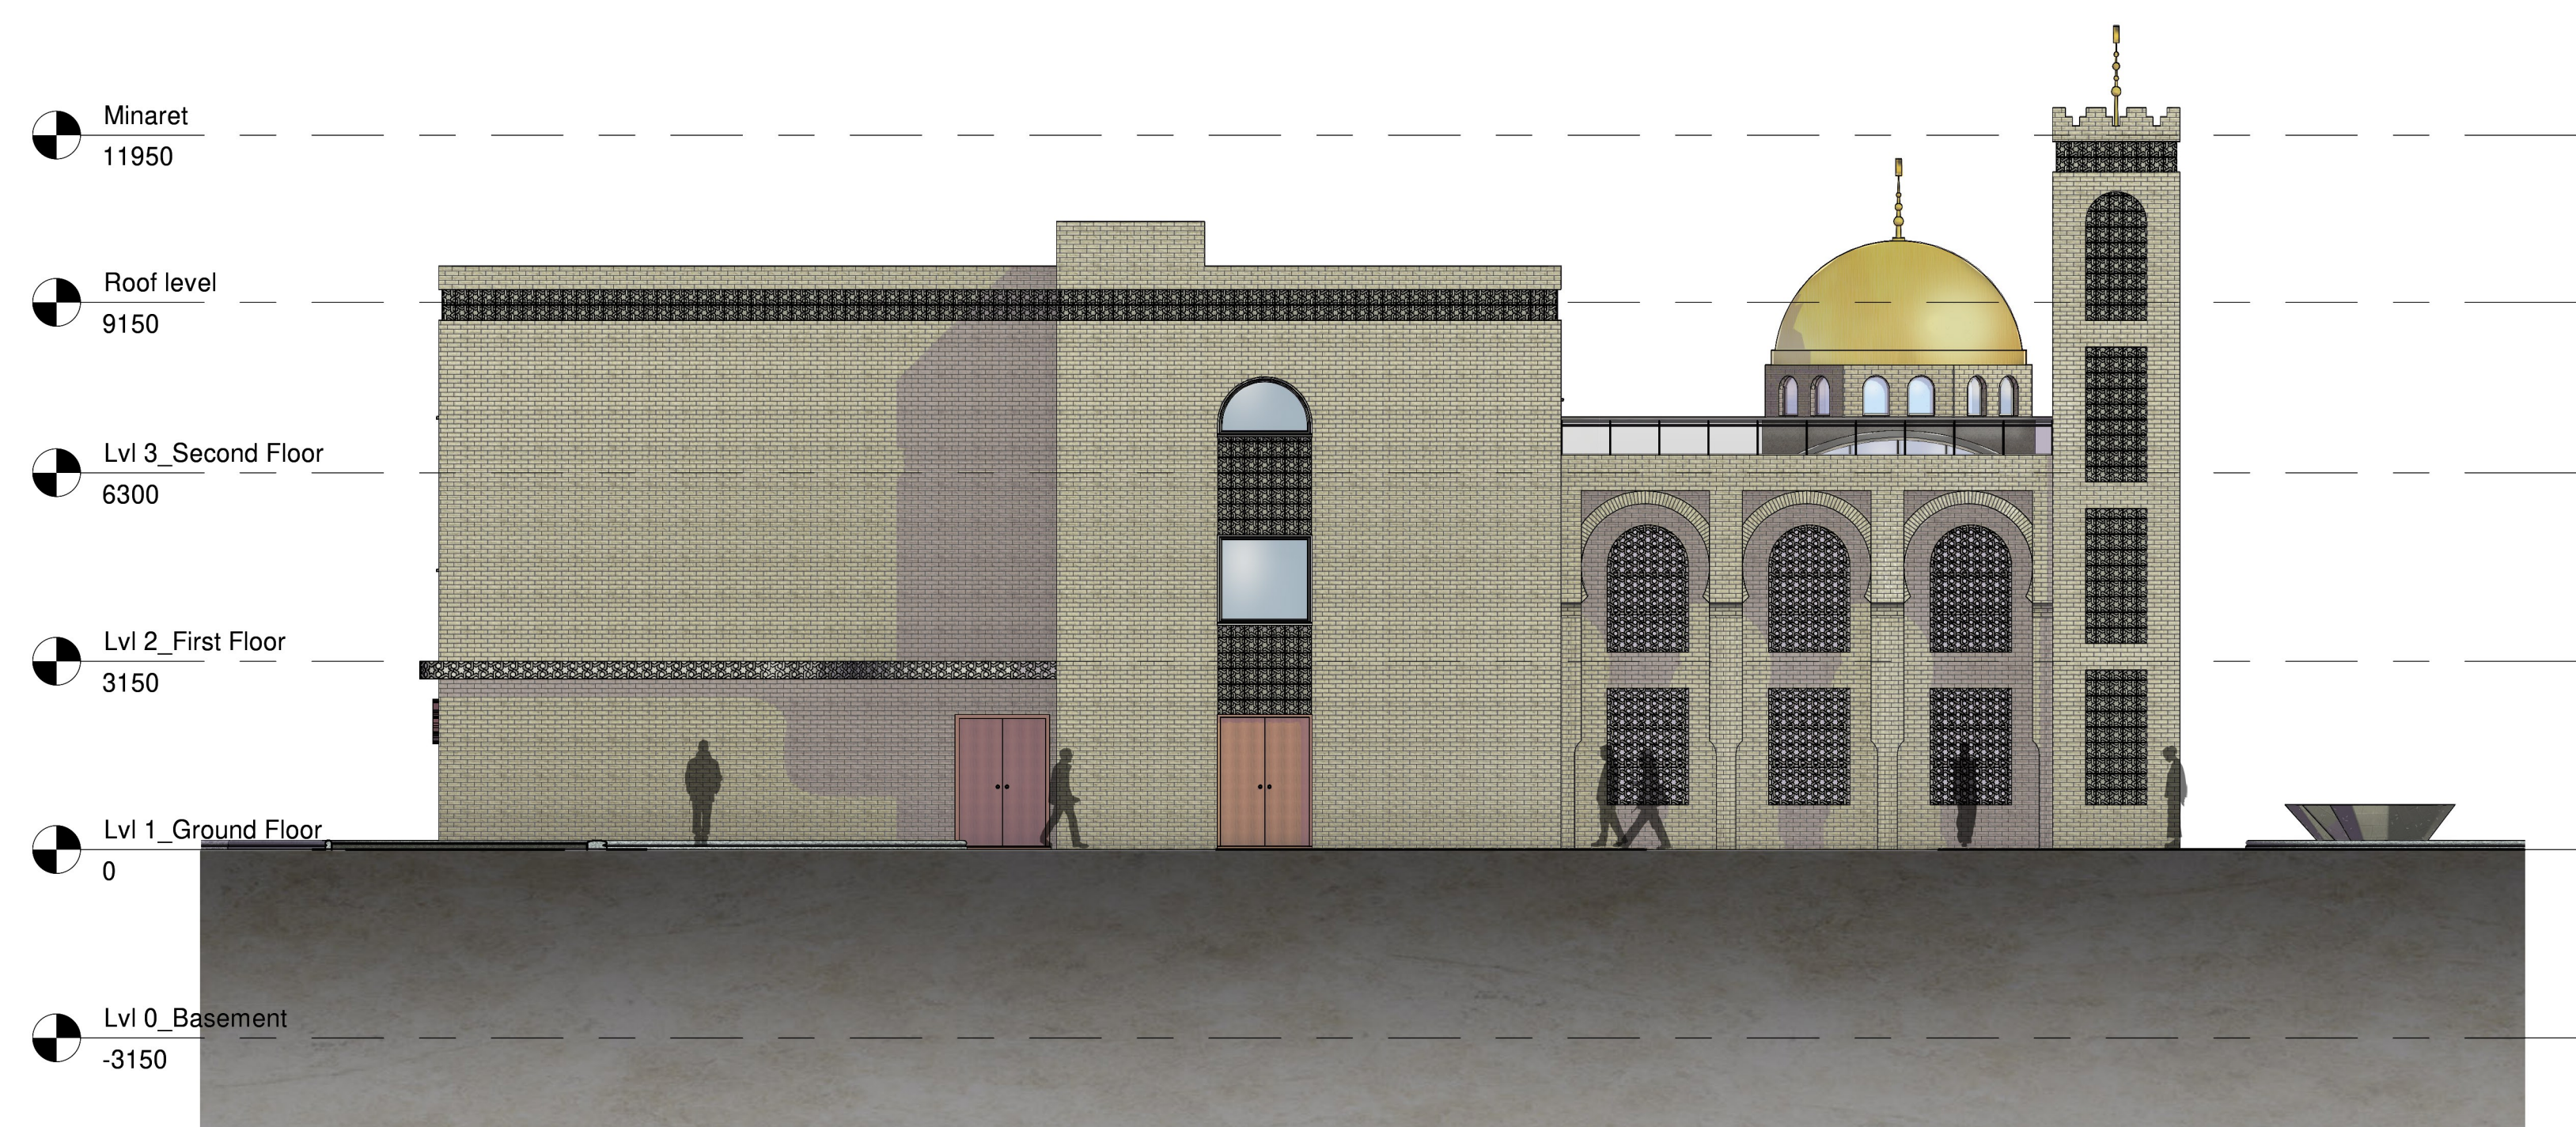

Architectural elevation drawing of the Al-Sayidat Mosque. The drawing shows a cross-section of the building with a vertical scale on the left. The scale includes the following levels:

- Minaret: 11950
- Roof level: 9150
- Lvl 3_Second Floor: 6300
- Lvl 2_First Floor: 3150
- Lvl 1_Ground Floor: 0
- Lvl 0_Basement: -3150

The building features a minaret on the left, a central section with a large golden dome, and a modern brick section on the right with a curved glass facade. Silhouettes of people are shown at the ground level for scale. A small kiosk with a bicycle is visible on the right side of the drawing.

Minaret
11950

Roof level
9150

Lvl 3 Second Floor
6300

Lvl 2 First Floor
3150

Lvl 1 Ground Floor
0

Lvl 0 Basement
-3150

Al-Sayid Mosque

© DO NOT SCALE. Use figured dimensions only. Contractor is to check all dimensions before commencement of works. This drawing is copyright. This data to be used as x-ref file only - not as live data. This drawing must only be used for the purpose for which it is supplied.

NOTES:

C	26/07/2024	Size and location	DR
B	12/06/2024	Updates	DR
A01	10/04/2024	Size reduction	DR
Rev No.	Date	Revision Description	Issued by

SEED
Architects

Parsonage Chambers
3 Parsonage
Manchester
M3 2HW

● Tel: 0161 832 5750 ● E: office@seedarchitects.co.uk ●

status
Planning

job title
Al-Sunnah Mosque, Manchester

Location	Winterford Road, Cheetham Hill, M8 9PB, Manchester
----------	---

drawing title	
East and West side elevations, Section BB	

author DR	_Option B	date 20/11/23
checker RH		date 20/11/23
scale 1 : 100		paper s A1

Project no.	Cont.	Seed drawing no.	Rev.
3283	-	S04	C