



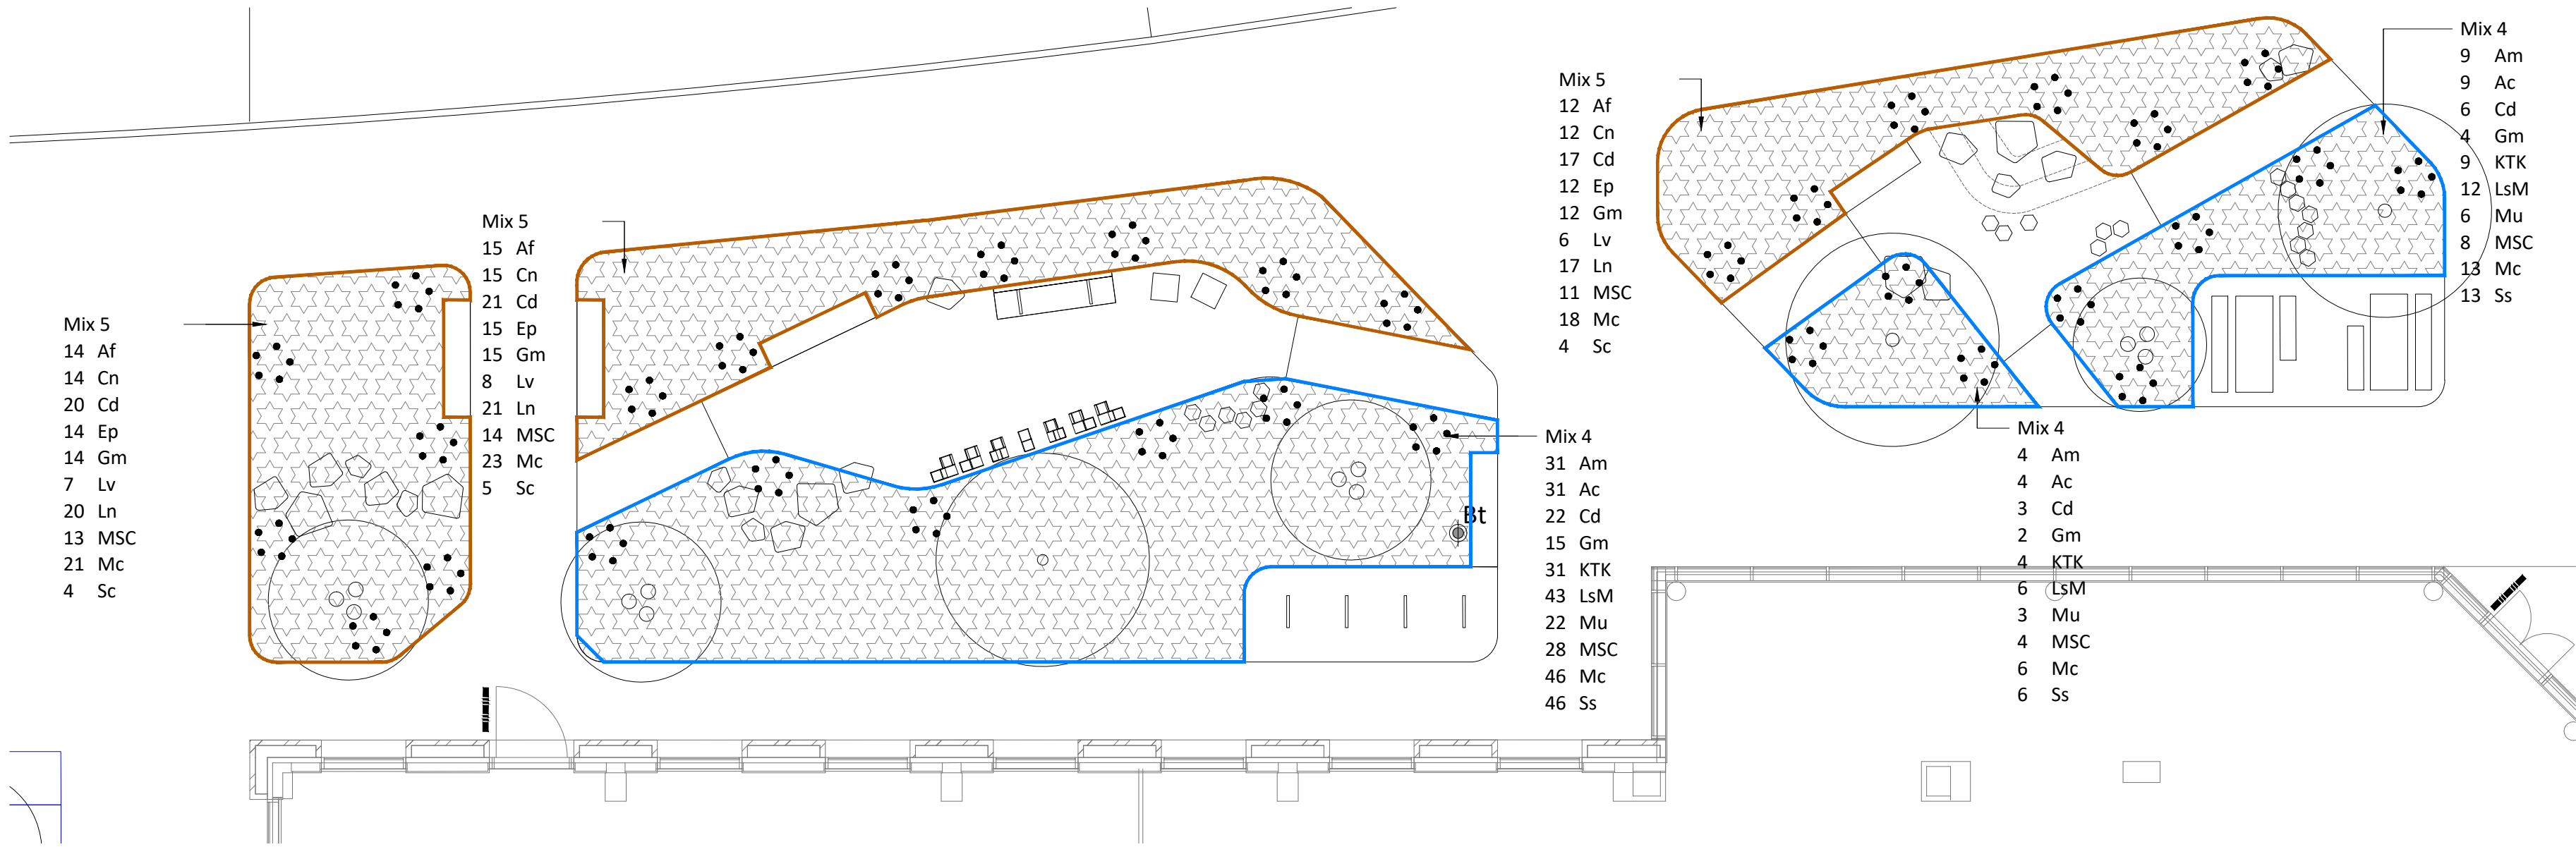

0106 Detailed Planting Plan 01 1:100

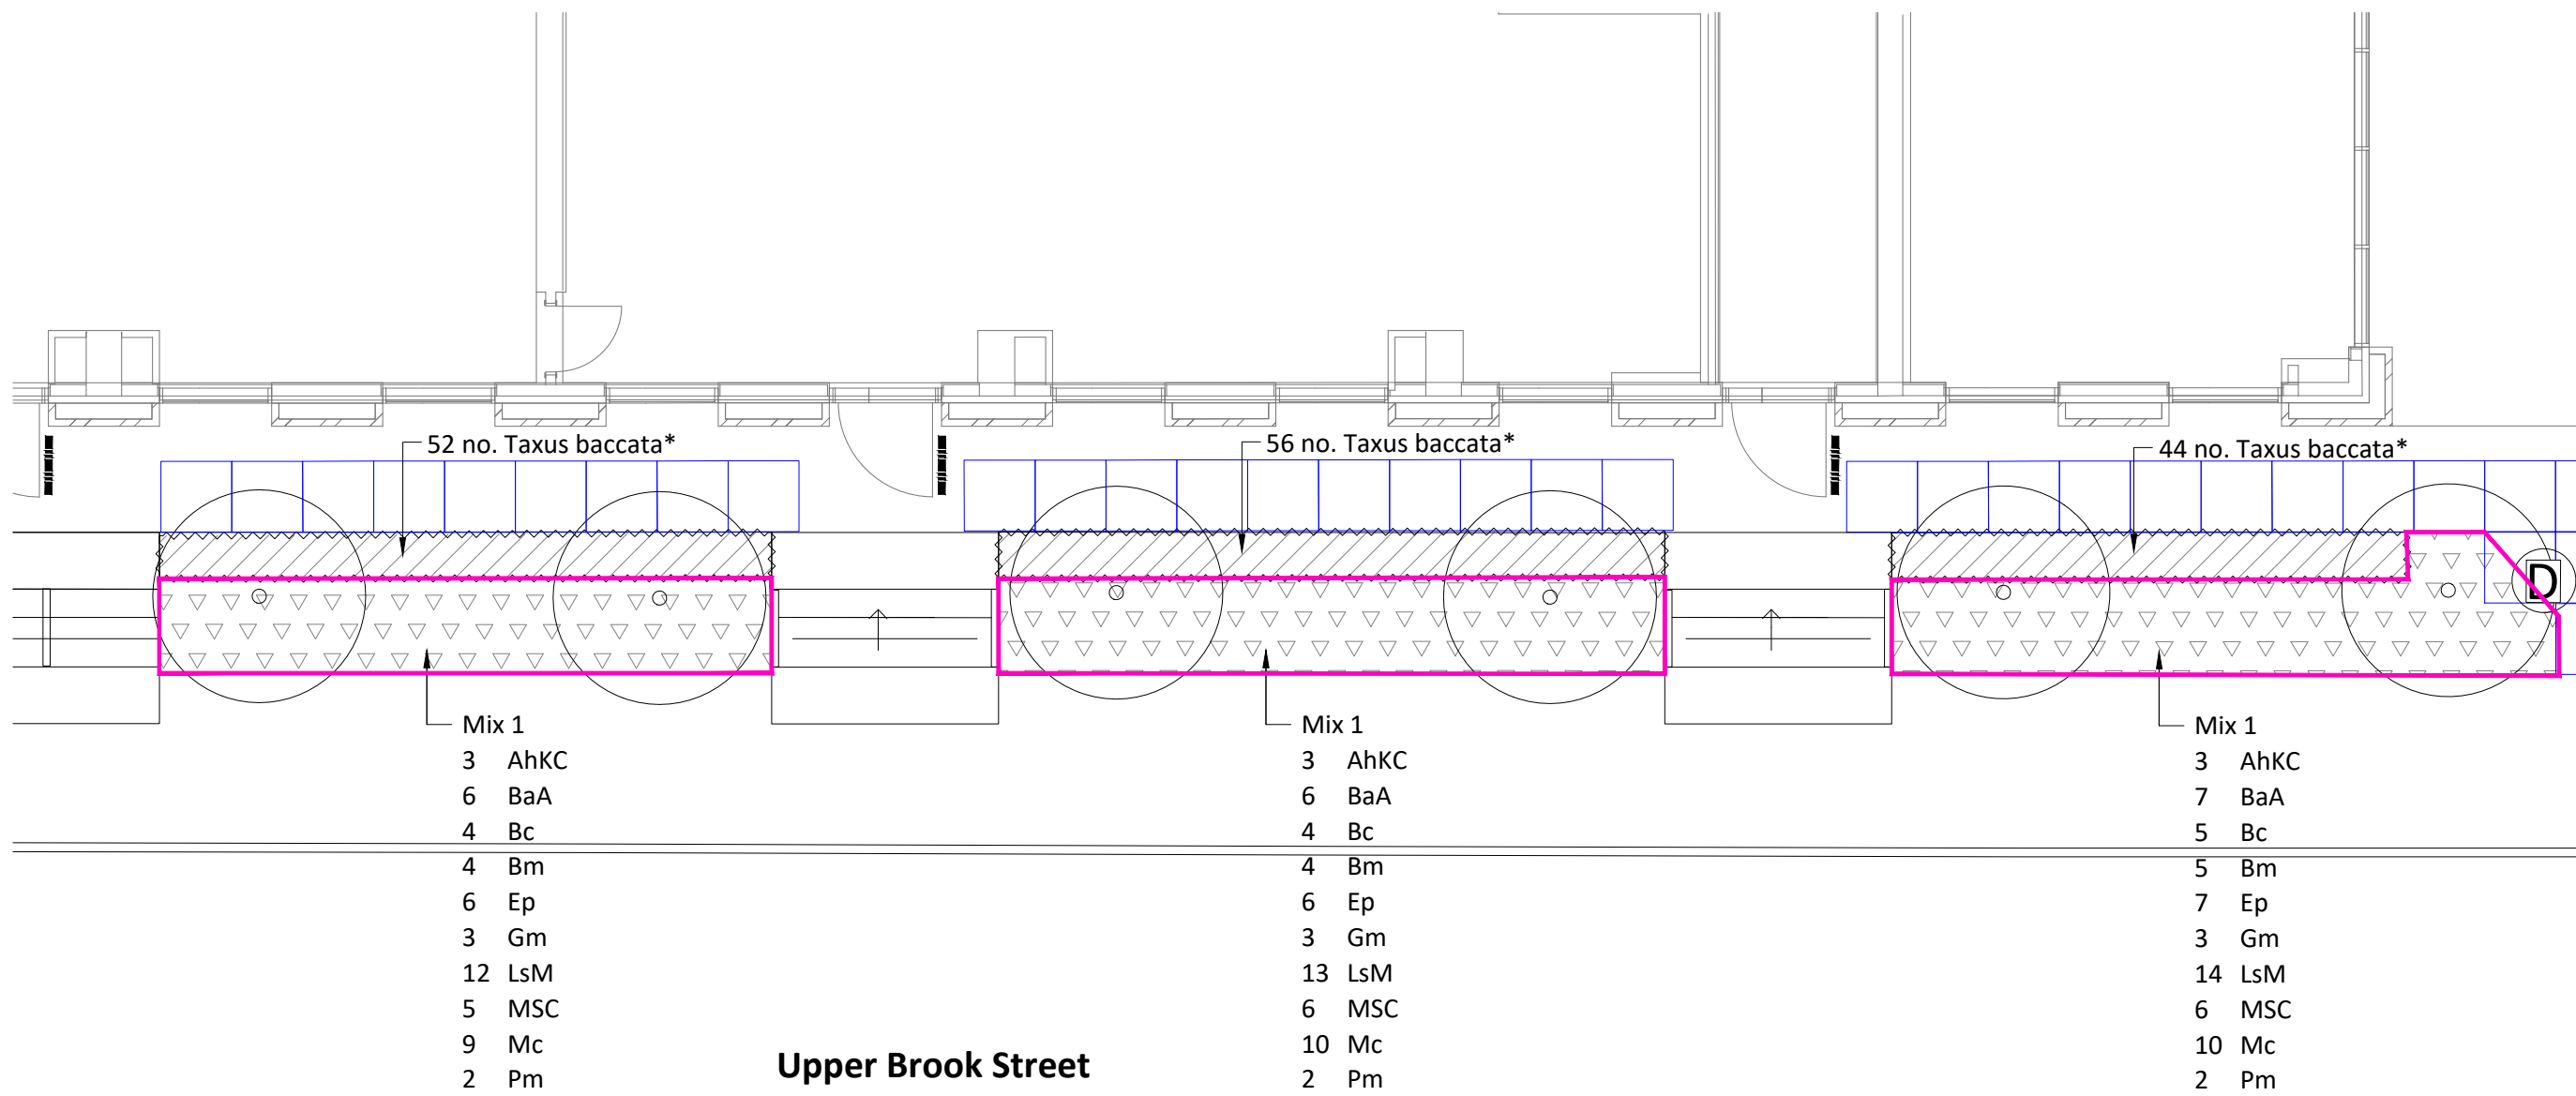

0106 Detailed Planting Plan 02 1:100

Planting Mix 1 - UBS Frontage

Abbr.	Name	Location	Height (cm)	Min. container size (Litre)	Density	Mix %	Qty
AhKC	Anemone x hybrida 'Königin Charlotte'	Middle	40-60	5L	5/m ²	5%	9
Bc	Bergenia cordifolia 'Purpurea'	Edge	30-40	5L	7/m ²	5%	13
Bm	Brunnera macrophylla 'Jack Frost'	Edge	30-40	5L	7/m ²	5%	13
BaA	Bistorta amplexicaulis 'Alba'	Middle	40-60	5L	5/m ²	10%	19
Ep	Echinacea pallida	Middle	40-60	5L	5/m ²	10%	19
Gm	Geranium macrorrhizum 'White-Ness'	Edge	40-60	5L	5/m ²	5%	9
LsM	Luzula sylvatica 'Marginata'	Edge	30-40	5L	7/m ²	15%	39
MSC	Mahonia 'Soft Caress'	Middle	40-60	5L	3/m ²	15%	17
Mc	Molinia caerulea 'Windspiel'	Middle	60-80	5L	5/m ²	15%	29
Pm	Pinus 'Mugo Mops'	E/M	40-60	10-15L	1/m ²	15%	6

* Native species

Formal Hedgerow Planting

Name	Height (cm)	Min. container size (Litre)	Density	Qty	Notes
Taxus baccata*	90	10L	6 per linear meter in a double staggered row	152	Bushy growth, pruned down to 80cm on site. Allow for temporary wiremesh support fence for the duration of hedgerow establishment.

* Native species

Planting Mix 4- Kincardine Road Rain Gardens

Abbr.	Name	Location	Height (cm)	Min. container size (Litre)	Density	Mix %	Qty
Am	Alchemilla mollis	Edge	20-30	5L	7/m ²	10%	44
Ac	Astilbe chinensis var. taquetii 'Purpurlanze'	Middle	40-60	5L	5/m ²	10%	44
Cd	Carex divulsa*	Edge	20-30	5L	7/m ²	5%	31
Gm	Geranium macrorrhizum 'White-Ness'	Edge	30-40	5L	5/m ²	5%	21
KTK	Kniphofia 'Tawny King'	Middle	40-60	5L	5/m ²	10%	44
LsM	Luzula sylvatica 'Marginata'	Edge	30-40	5L	7/m ²	10%	61
Mu	Melica uniflora f. albid*	Edge	40-60	5L	7/m ²	5%	31
MSC	Mahonia 'Soft Caress'	Middle	40-60	5L	3/m ²	15%	40
Mc	Molinea caerulea 'Windspiel'	Middle	60-80	5L	5/m ²	15%	65
Ss	Salvia x sylvestris 'Mainacht'	Edge	40-60	5L	5/m ²	15%	65

* Native species


Planting Mix 5- Kincardine Road Planting

Abbr.	Name	Location	Height (cm)	Min. container size (Litre)	Density	Mix %	Qty
Af	Aster x frikartii 'Monch'	Middle	40-60	5L	5/m ²	10%	41
Cn	Calamintha nepeta*	Edge	40-60	5L	5/m ²	10%	41
Cd	Carex divulsa*	Edge	30-40	5L	7/m ²	10%	58
Ep	Echinacea pallida	Middle	60-80	5L	5/m ²	10%	41
Gm	Geranium macrorrhizum 'White-Ness'	Edge	30-40	5L	5/m ²	10%	41
Lv	Leucanthemum vulgare*	Middle	60-80	5L	5/m ²	5%	21
Ln	Luzula nivea*	Edge	30-40	5L	7/m ²	10%	58
MSC	Mahonia 'Soft Caress'	Middle	40-60	5L	3/m ²	15%	38
Mc	Molinea caerulea 'Windspiel'	Middle	60-80	5L	5/m ²	15%	62
Sc	Skimmia x confusa 'Kew Green'	Middle	40-60	5L	3/m ²	5%	13

* Native species

Bulb Planting				
Symbol	Name	Grade	Qty	Note
• • • • •	Colchicum autumnale*	12-14cm	165	Plant in a group of 5, location as indicated in the plan. Plant 2-3 times as deep as the bulb is high. Space the bulbs about twice the bulb diameter apart. Place with the pointed side facing upwards.

* Native species

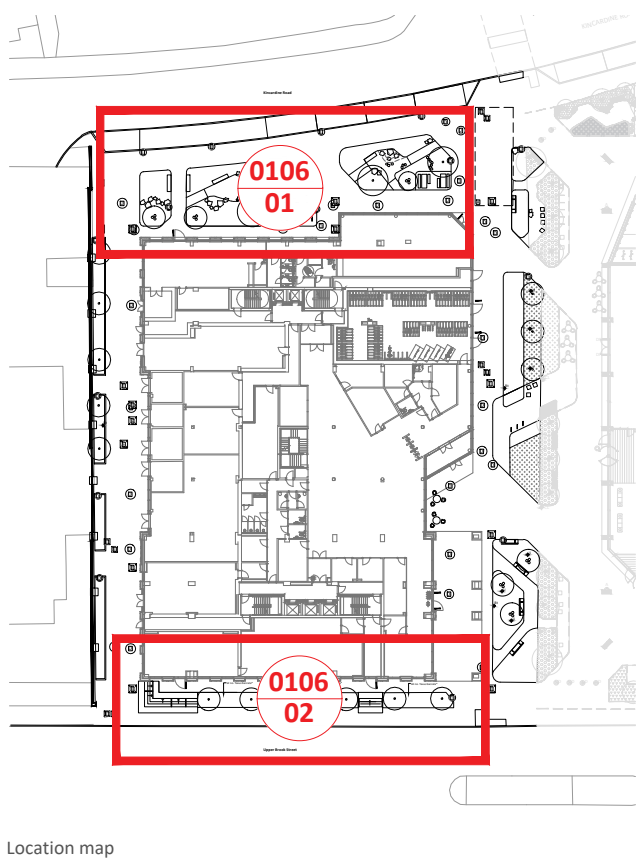

Location map

Notes

- All dimensions in mm, unless otherwise stated.
- Scaling from drawing if printed incorrectly may lead to errors.
- All information outside red line boundary shown for contextual purpose only.
- All hatch patterns are indicative only unless stated otherwise.
- This drawing is to be read in conjunction with all re-form landscape architecture documentation.
- Levels information on this drawing illustrates the design intent. The contractor is to check and verify all levels and dimensions against site survey information.
- Any discrepancies in the design information are to be brought to the attention of re-form landscape architecture, in writing, prior to commencement of construction works.
- All proprietary products shall be installed in strict accordance with manufacturers written instructions.
- Refer to other consultants' drawings and specifications for the following design information:
 - Foundation details
 - Base course and/or sub bases design & specification
 - Waterproofing of any element
 - Levels & Drainage design and infrastructure
 - Lighting and ducting
 - Existing & proposed utilities
- Plant quantities are to suit site areas in accordance with scheduled plant densities.
- Any proposed plant substitution shall be agreed with the landscape architect prior to ordering.


Soft Landscape Notes

- All topsoil for the landscaping must be in accordance with the latest British Standards, BS 3882:2015. A depth of 300mm of topsoil shall be spread over planting areas.
- All subsoil to be in accordance with BS8601:2013. 300mm of textural class subsoil to ornamental planting areas and 600mm to tree pits.
- Tree pits to include 150mm depth of free draining gravel wrapped in geotextile membrane to base of pit.
- The base to all planting areas to be broken up / loosened and debris removed to promote good drainage
- Container Grown Plants: To comply with the National Plant Specification. Shrubs shall be planted in pits min. 300 x 300 x 200mm depth. Roots are to be fully submerged beneath topsoil.
- Mulch: All Planting beds to receive 50mm ornamental gravel mulch.
- Watering: Plant only into moist soil and water thoroughly to the full depth of soil immediately after planting.
- Any proposed plant substitution shall be agreed with the landscape architect prior to ordering

Important Planting Setting Out Notes

- Landscape architect and landscape contractor to undertake briefing session prior to installation of planting
- Plants to be installed in species groups comprising 3-7nr of an individual species.
- Skimmia x confusa 'Kew Green'* to be placed individually or in a group of 3.
- Planting should not commence until on-site workshop with Landscape Architect has been undertaken.
- Species groups to be interspersed amongst the designated bed and separated by other species groups.
- Species groups to be installed either to the edge or middle of the designated bed as defined within the schedules as E or M.
- All plants to be installed in a evenly spaced, staggered matrix avoiding visible rows.

Scale 1:100

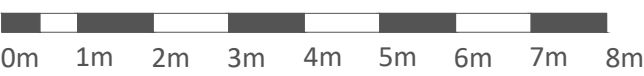

22.11.24	Stage 4 Issue	JS	EB	DL	P01
Date	Description of revision	Drawn	Checked	Approved	Revision
		by	by	by	

re-form
landscape architecture

W: re-formlandscape.com
E: info@re-formlandscape.com
T: Edinburgh +44 (0)131 354 1876
Leeds +44 (0)113 245 4695
Manchester +44 (0)161 397 4953

Project

UBS PBSA
RF22-967

Client

MCLAREN

Document title

DETAILED PLANTING PLAN 01 of 02

Paper size

A1

Status

FOR STAGE APPROVAL

Drawing number

MAUBS-RFM-XX-00-DR-LS-0106

© re-form landscape architecture

Scale

AS

SHOWN

S4

Revision

P01