



ELEVATIONS

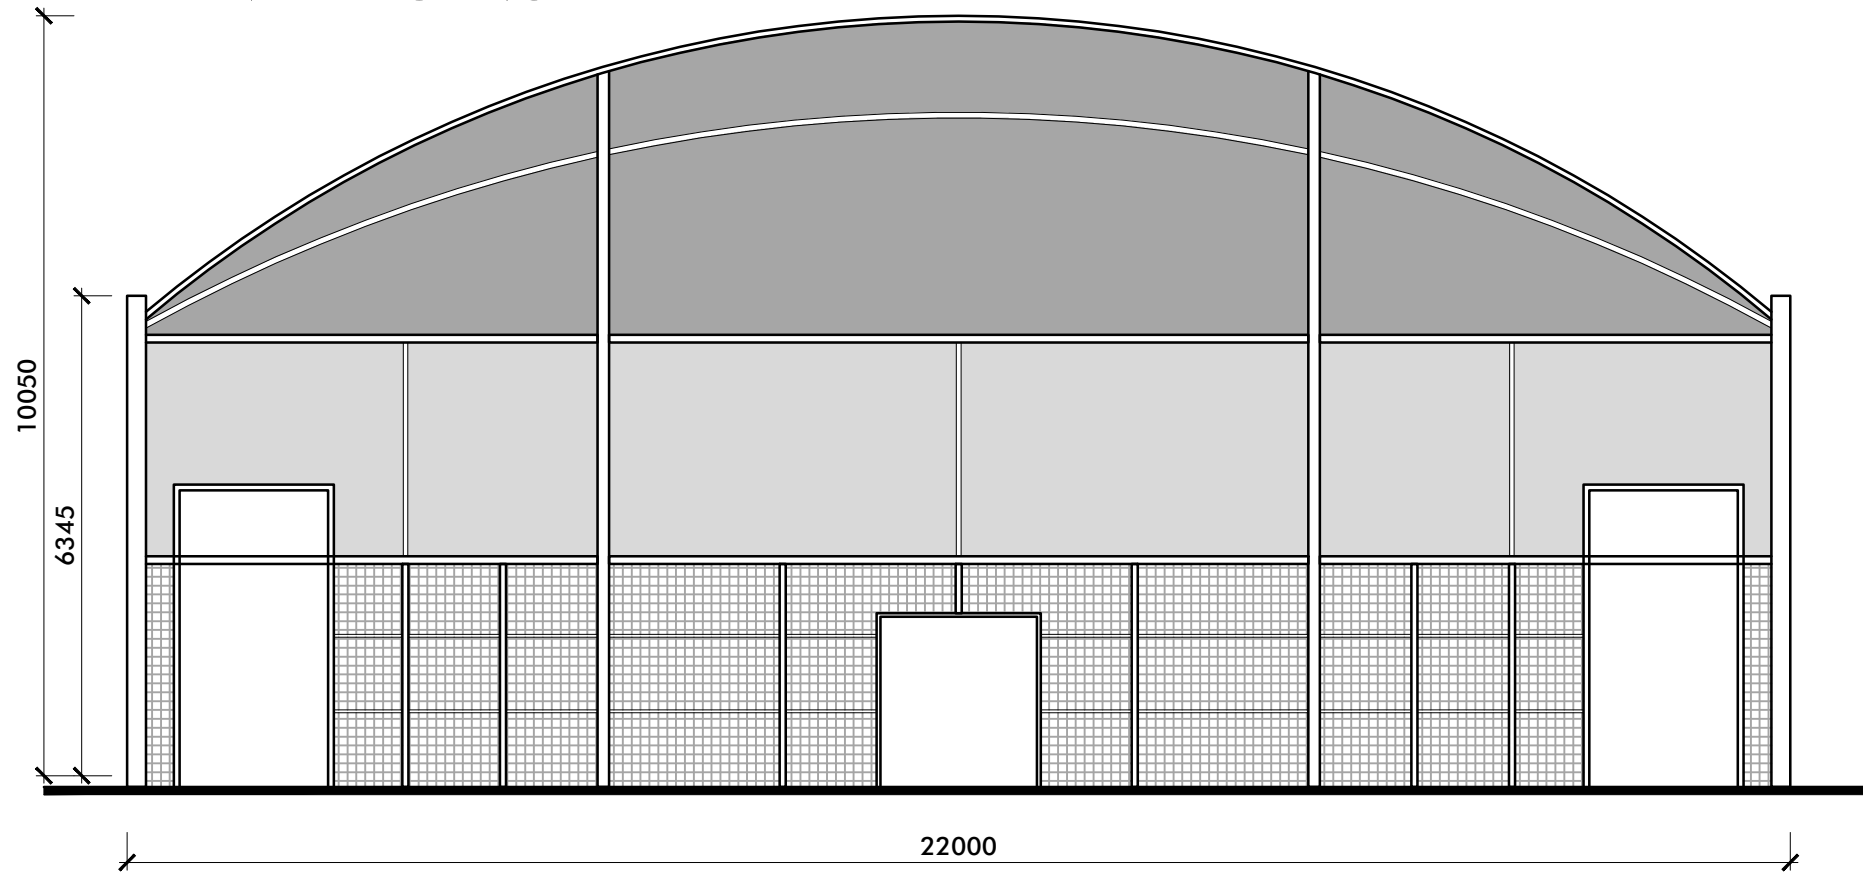

FRONT & REAR

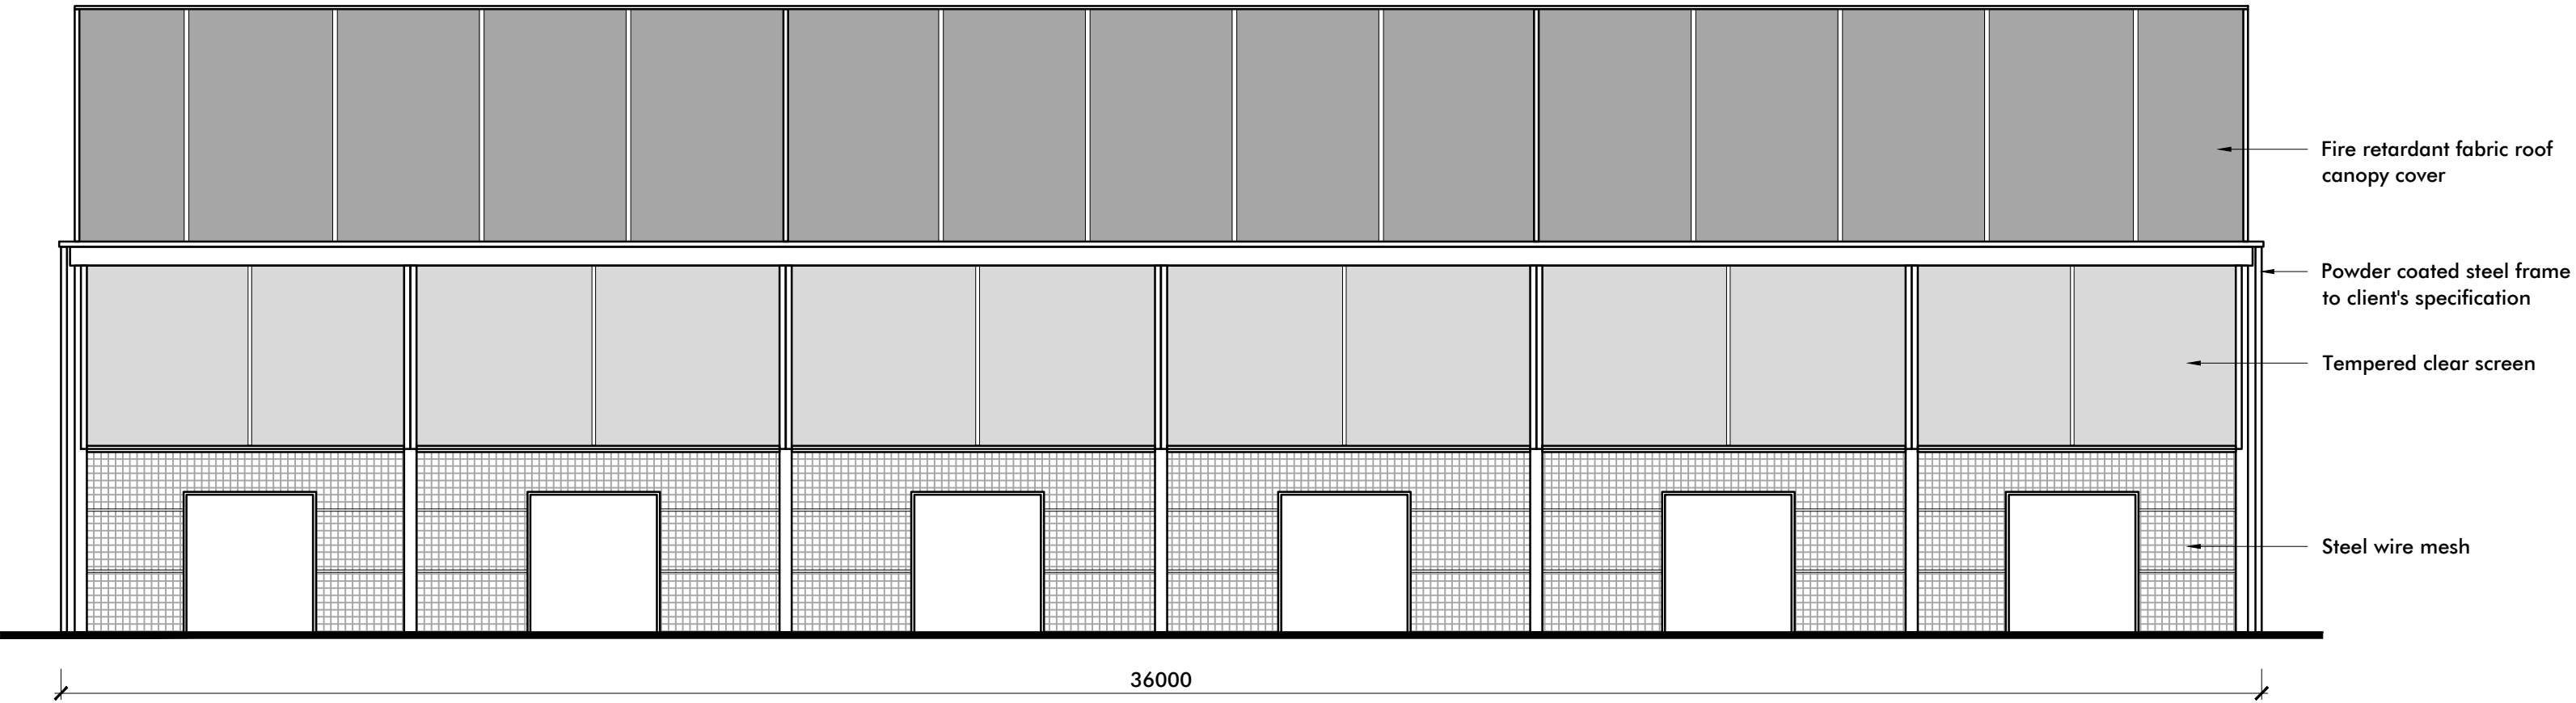

SIDE

Revision Notes:					
CLIENT	Knight, Tom				
PROJECT	Proposed Sports & Leisure Facilities at				
	Wythenshawe Town FC, Timpson Rd, Wythenshawe, Manchester, M23 9LL				
DRAWING	Padel Court Enclosure - Proposed Elevations				
DRAWN	WA	DATE	13/01/25	NUMBER	24/019/P03
SCALE	1:100	SHEET	A2	REVISION	-

