



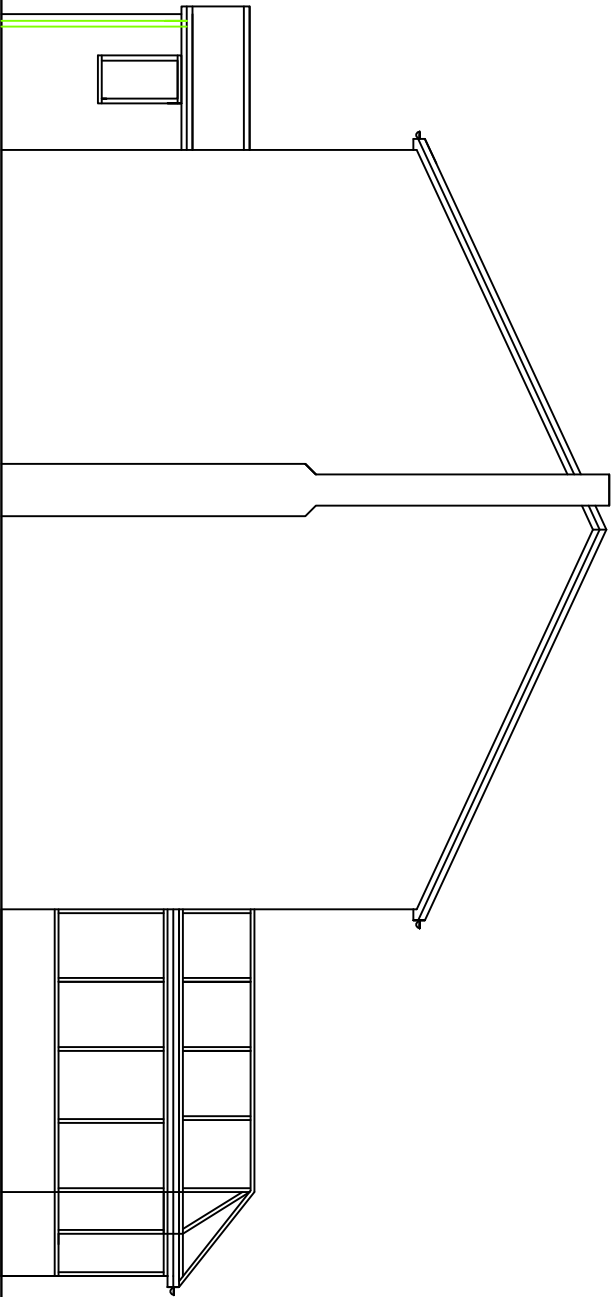

EXISTING SIDE VIEW A
1 : 100

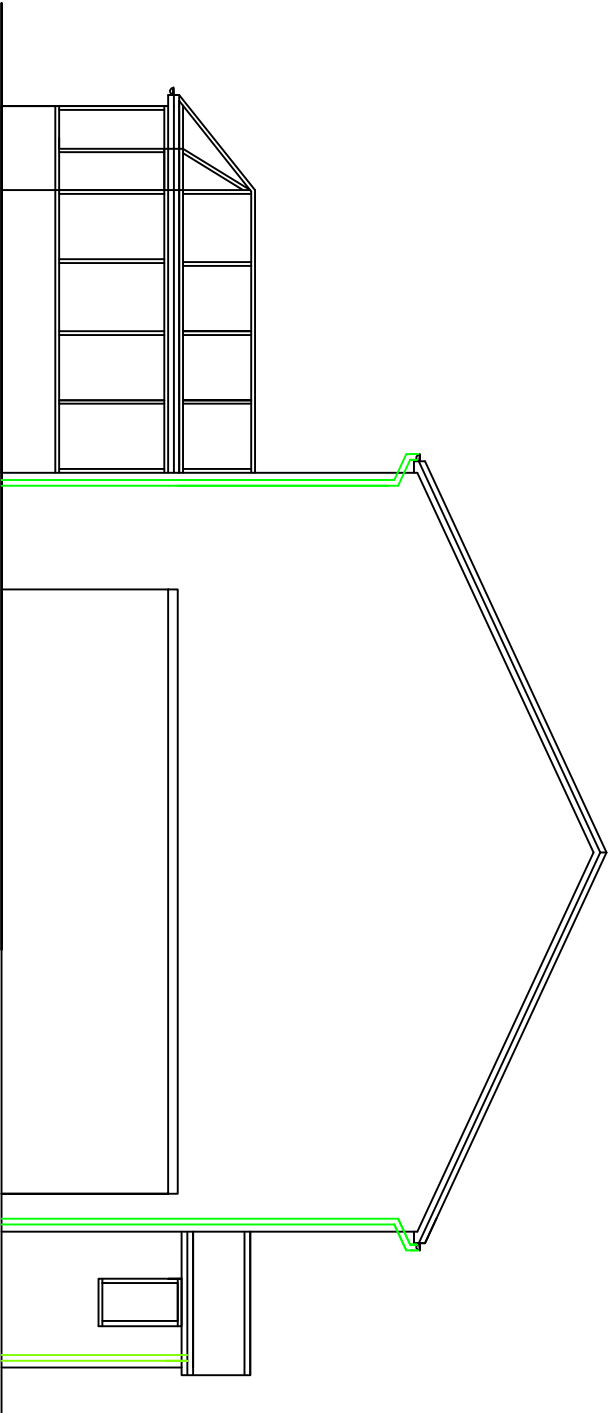

EXISTING SIDE VIEW B
1 : 100

BUILDING SAFETY ACT 2023

The Main Contractor will be required
To be nominated as the
Principle Contractor
to be responsible for all the
Health and Safety
for the Contract Period
For all Trades and Suppliers
working or visiting the Site

Date Rev drawn: **DRW**

DO NOT SCALE OF THIS DRAWING
TAKE ALL DIMENSIONS ON SITE
(Builder's Note)
Do not start any works until
all the approvals have been
obtained.
Any discrepancy to be reported
to Plans Drawn as soon as
possible.

Client:
JOHN PAUL CASEY,
3, BLAITHWAITE DRIVE,
CLAYTON,
M11 4BA
TEL 07710017636

drawing title:
CHANGE OF USE TO TWO
SEMI DETACHED
HOUSES, THREE AND FOUR
BEDROOM WITH PARKING

Project:
MANCHESTER CITY
COUNCIL
BUILDING CONTROL
APPLICATION

PLANS DRAWN
tel.no 07952934281
 07856609593
email Ba.winterbottom
 @aol.com
www.plansdrawn.org