
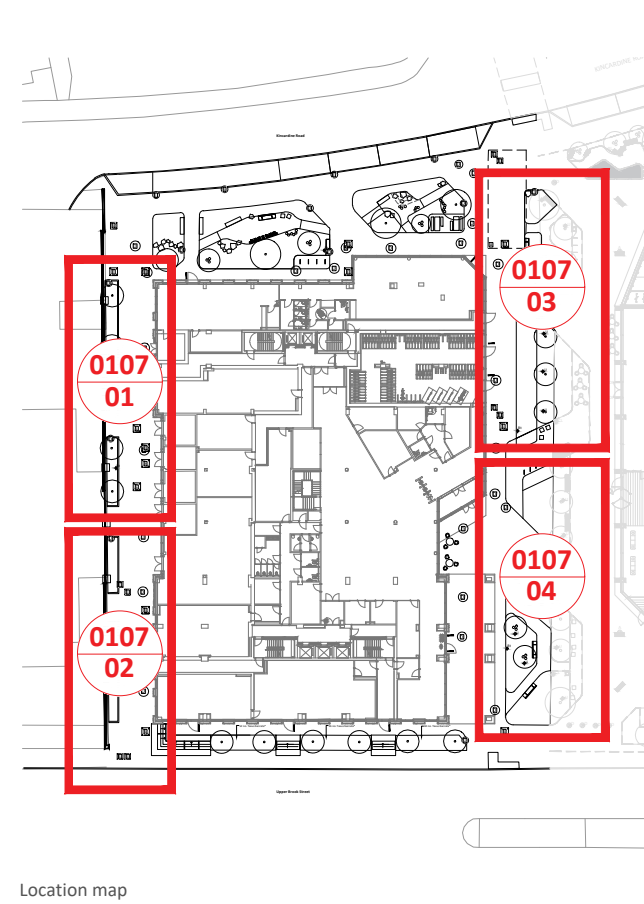
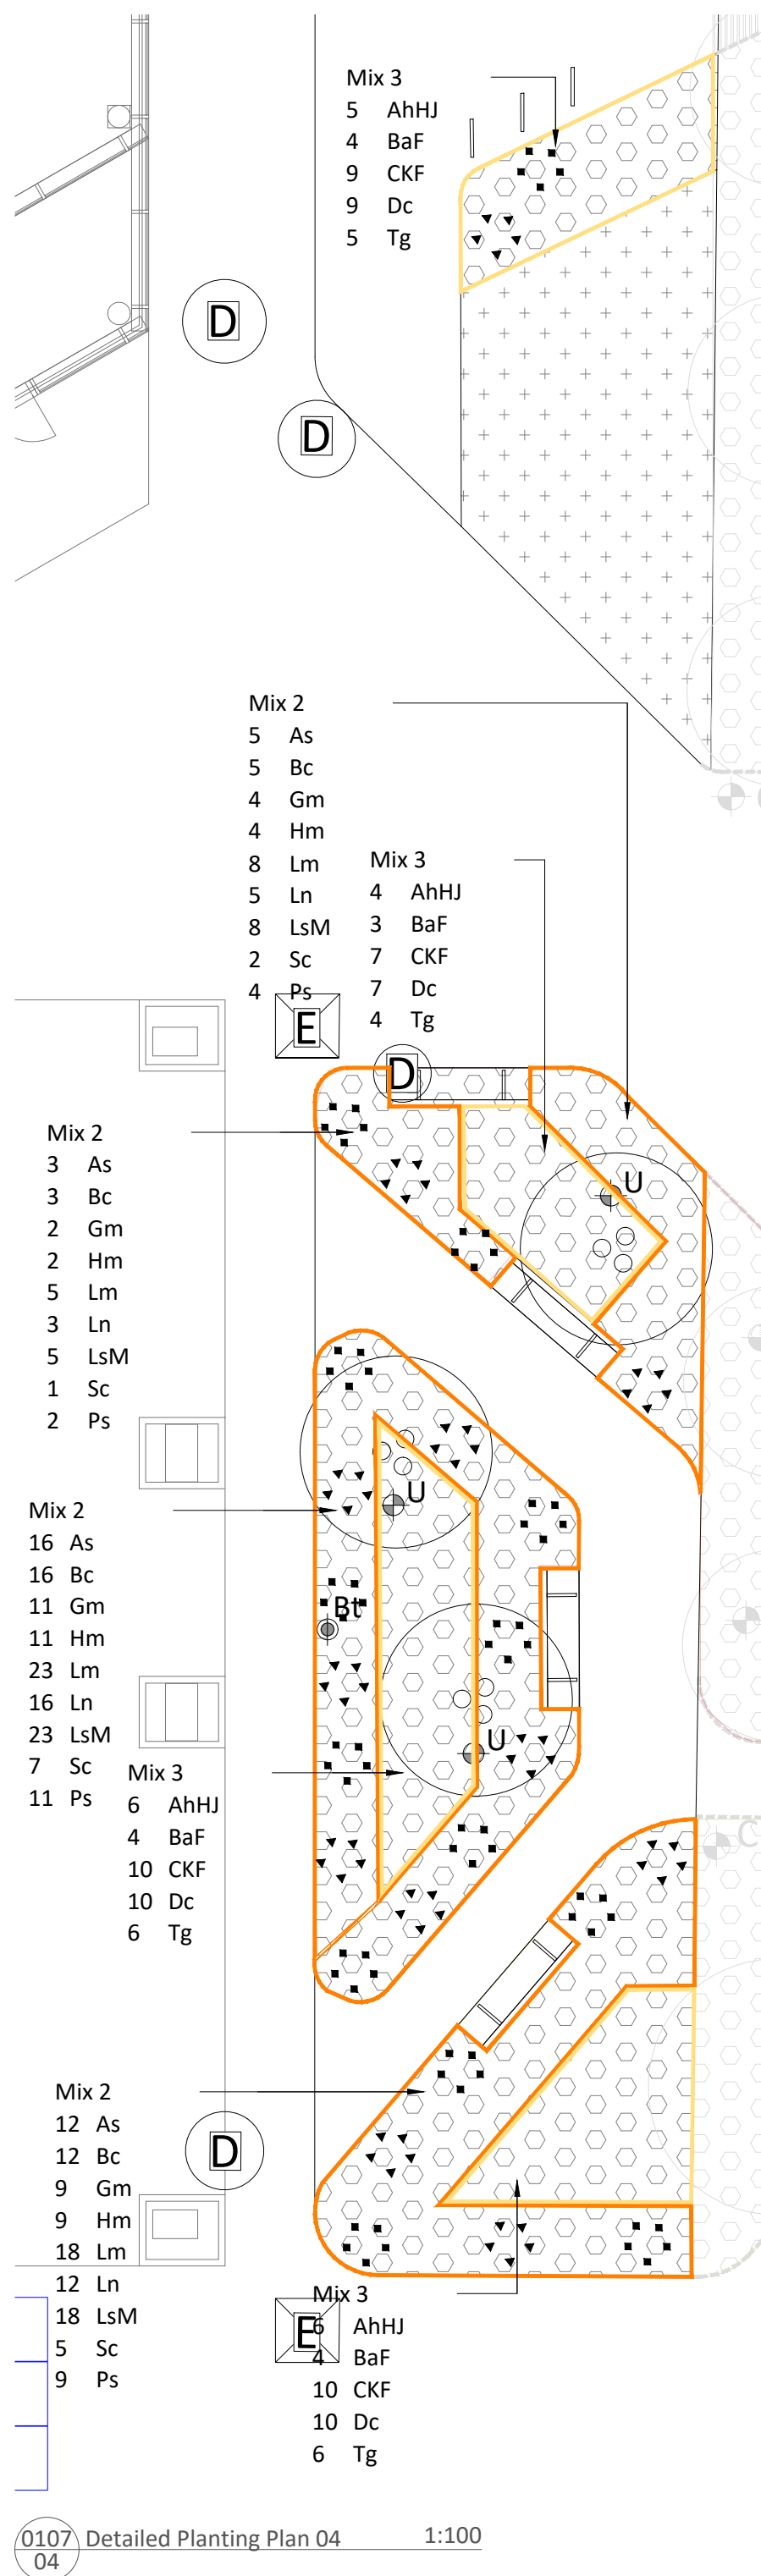
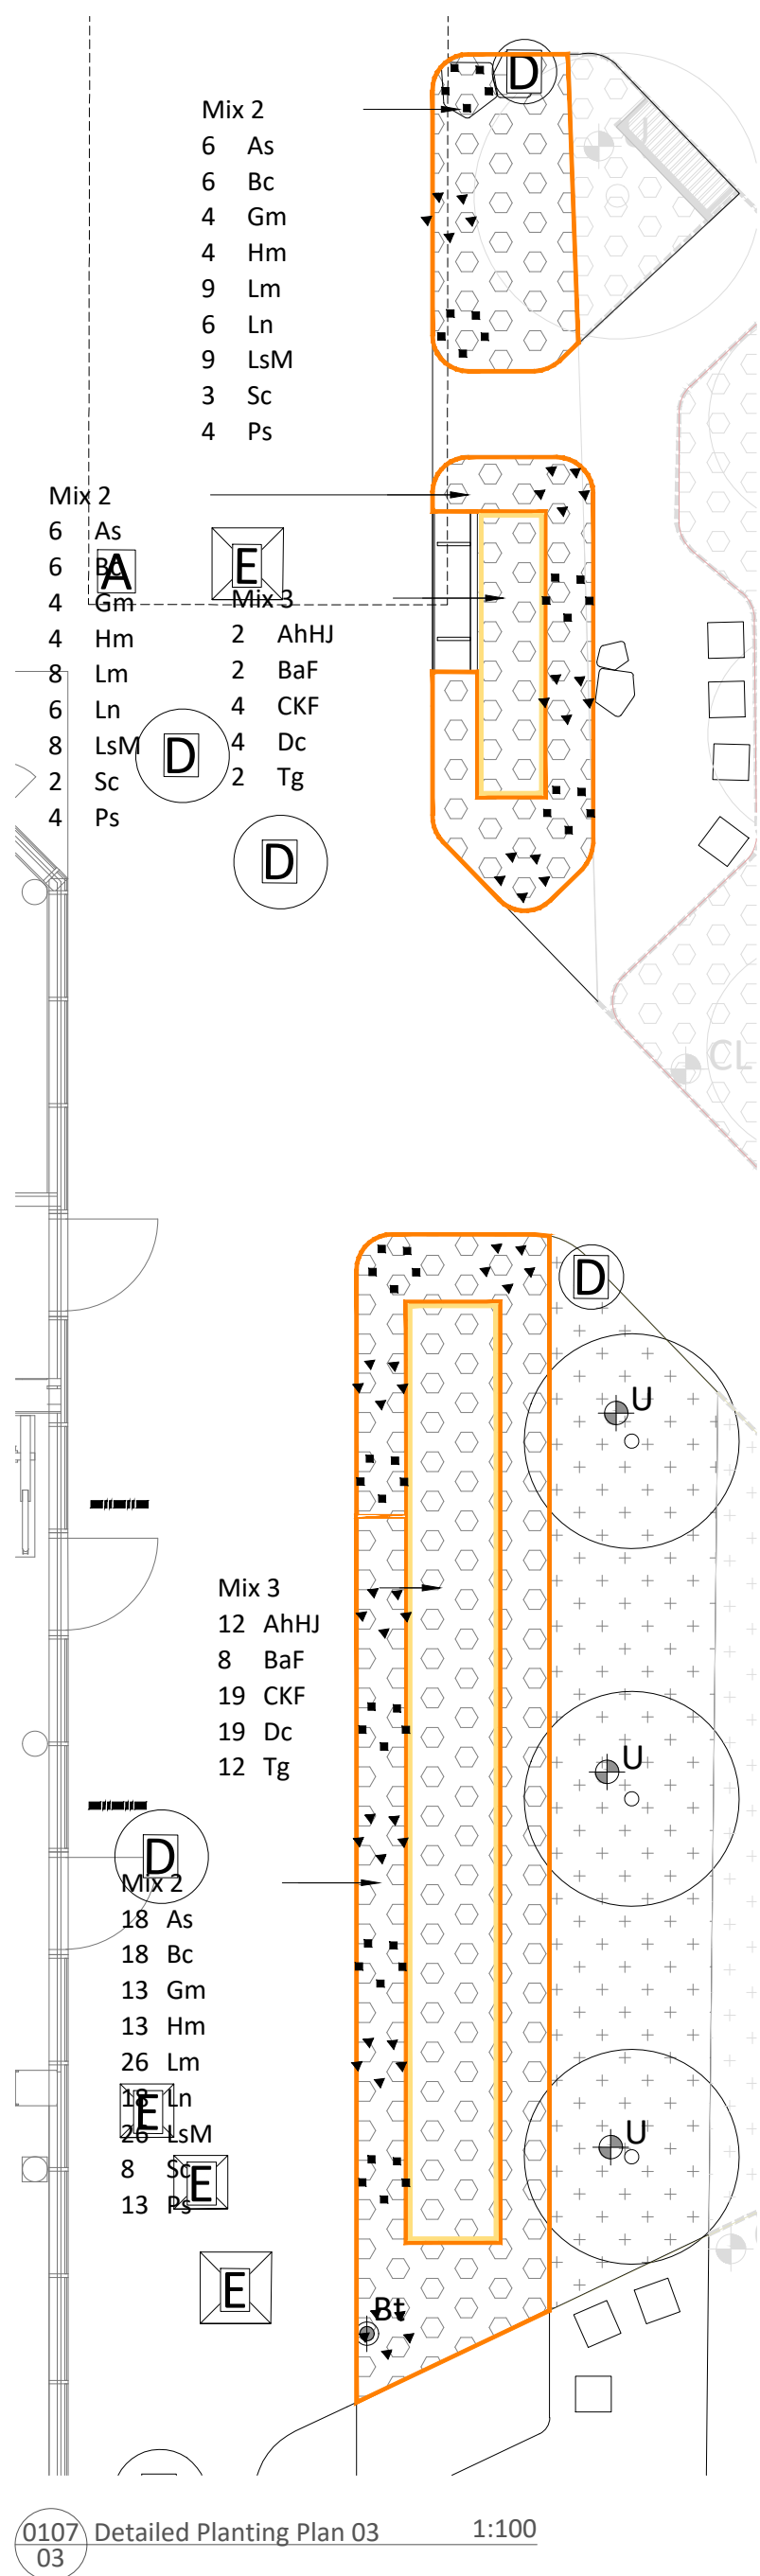
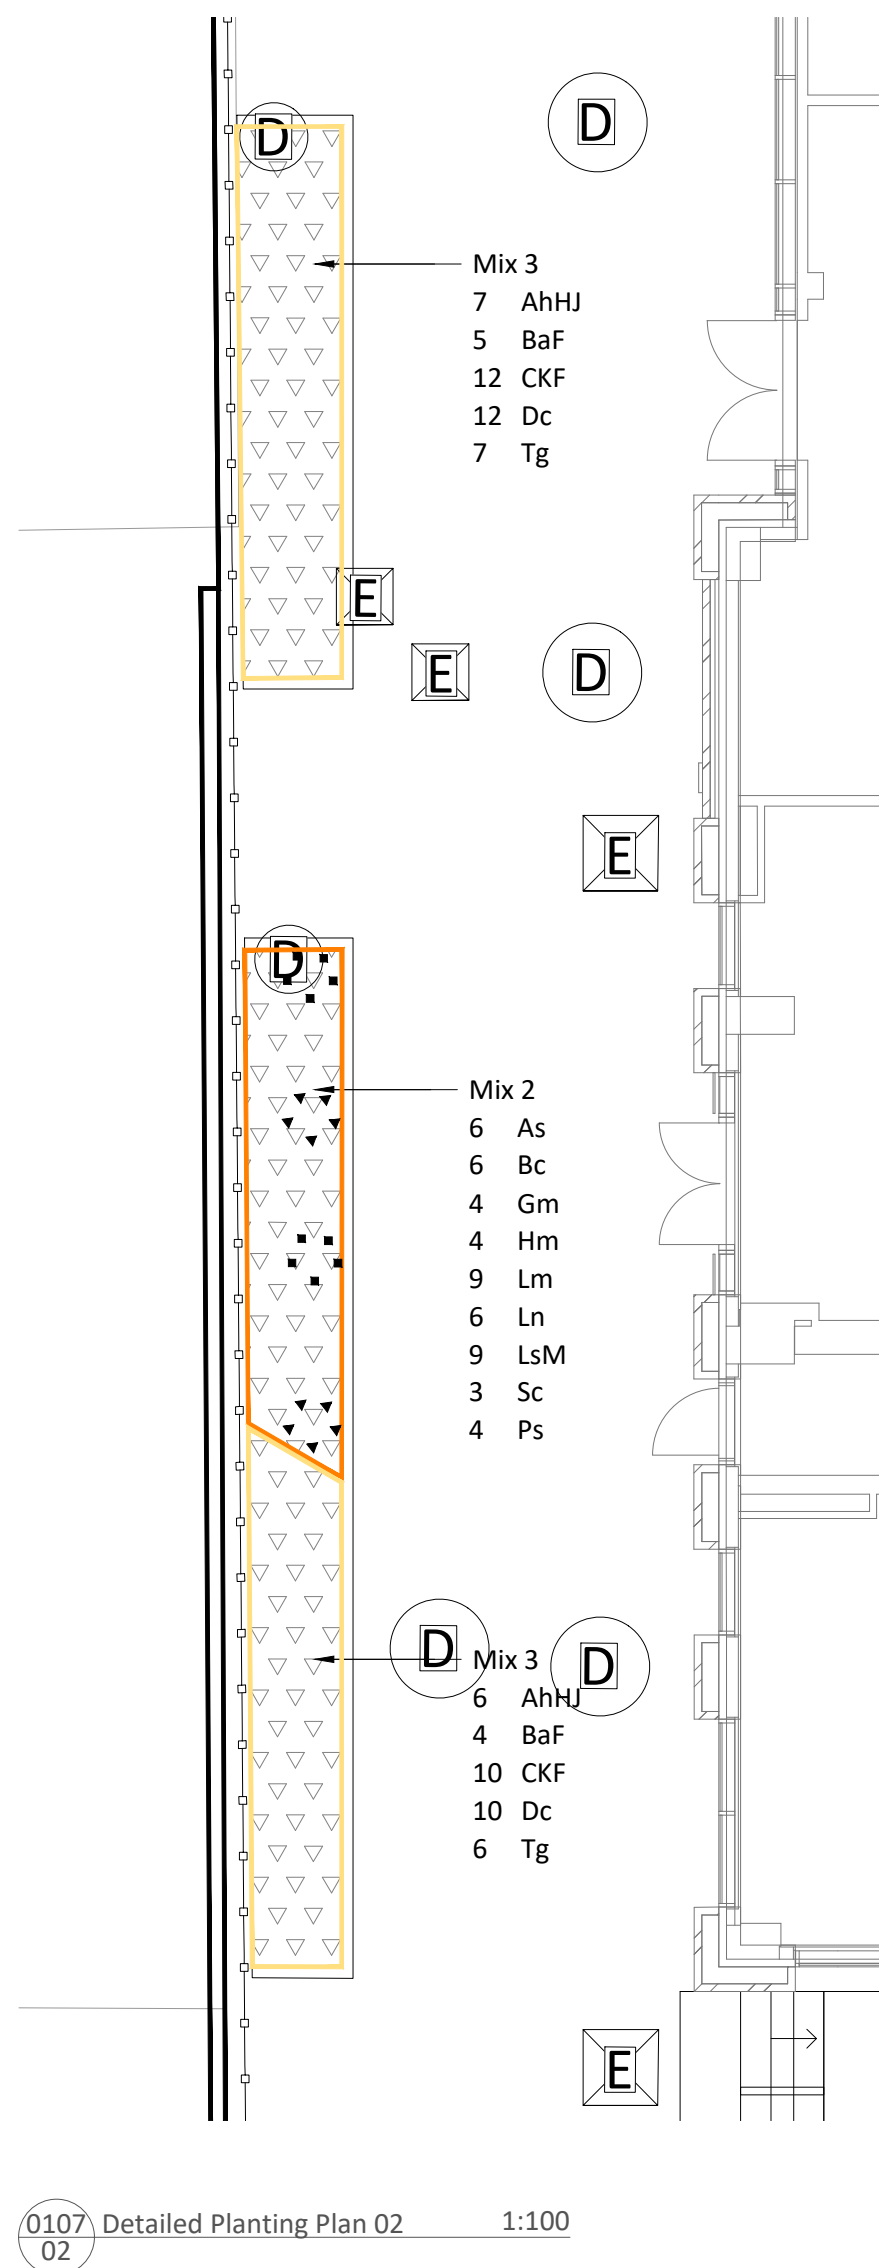


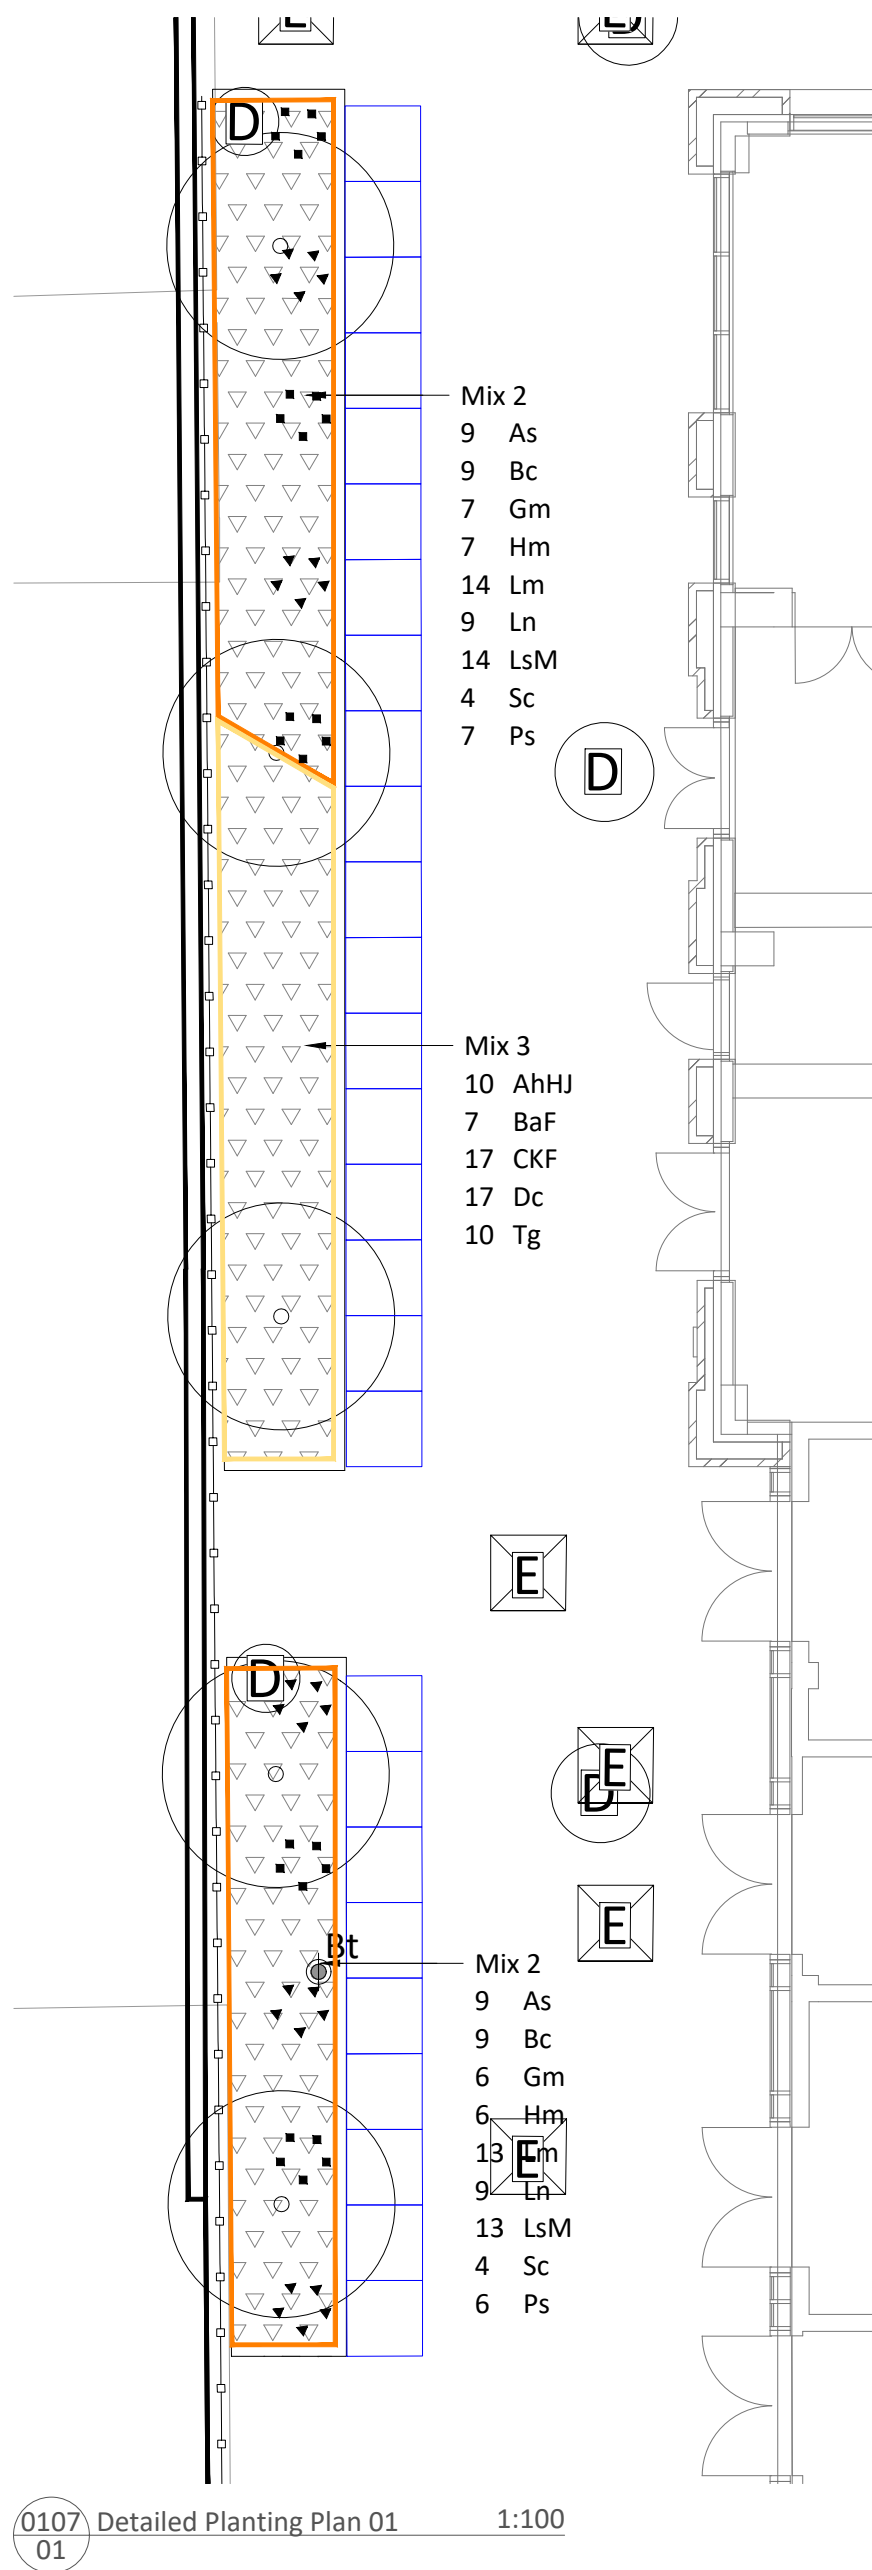

Planting Mix 2- Eastern & Western Rain Gardens Short Mix

Abbr.	Name	Height (cm)	Min. container size (Litre)	Density	Mix %	Qty
As	Asplenium scolopendrium*	20-30	5L	7/m ²	10%	96
Bc	Bergenia cordifolia 'Purpurea'	20-30	5L	7/m ²	10%	96
Gm	Geranium macrorrhizum 'White-Ness'	30-40	5L	5/m ²	10%	69
Hm	Hakonechloa macra	20-30	5L	5/m ²	10%	69
Lm	Liriope muscari 'Samantha'	20-30	5L	7/m ²	15%	143
Ln	Luzula nivea*	20-30	5L	7/m ²	10%	96
LsM	Luzula sylvatica 'Marginata'*	20-30	5L	7/m ²	15%	143
Sc	Skimmia x confusa 'Kew Green'	40-60	5L	3/m ²	10%	41
Ps	Polystichum setiferum*	30-40	5L	5/m ²	10%	69

* Native species

Planting Mix 3- Eastern & Western Rain Gardens Tall Mix

Abbr.	Name	Height (cm)	Min. container size (Litre)	Density	Mix %	Qty
AhHJ	Anemone x hybrida 'Honorine Jobert'	40-60	5L	5/m ²	15%	58
BaF	Bistorta amplexicaulis 'Firetail'	40-50	5L	5/m ²	10%	41
CKF	Calamagrostis 'Karl Foerster'	60-80	5L	4/m ²	30%	98
Dc	Deschampsia cespitosa 'Gold Tau'	40-50	5L	4/m ²	30%	98
Tg	Tellima grandiflora	40-50	5L	5/m ²	15%	58

* Native species

Bulb Planting				
Symbol	Name	Grade	Qty	Note
■ ■ ■	Muscari armeniacum	8-10cm	150	Plant in a group of 5, location as indicated in the plan. Plant 2-3 times as deep as the bulb is high.
▼ ▼ ▼	Galanthus nivalis*	6-8cm	145	Space the bulbs about twice the bulb diameter apart. Place with the pointed side facing upwards.

* Native species

- Notes
- All dimensions in mm, unless otherwise stated.
 - Scaling from drawing if printed incorrectly may lead to errors.
 - All information outside red line boundary shown for contextual purpose only.
 - All hatch patterns are indicative only unless stated otherwise.
 - This drawing is to be read in conjunction with all re-form landscape architecture documentation.
 - Levels information on this drawing illustrates the design intent. The contractor is to check and verify all levels and dimensions against site survey information.
 - Any discrepancies in the design information are to be brought to the attention of re-form landscape architecture, in writing, prior to commencement of construction works.
 - All proprietary products shall be installed in strict accordance with manufacturers written instructions.
 - Refer to other consultants' drawings and specifications for the following design information:
 - Foundation details
 - Base course and/or sub bases design & specification
 - Waterproofing of any element
 - Levels & Drainage design and infrastructure
 - Lighting and ducting
 - Existing & proposed utilities
 - Plant quantities are to suit site areas in accordance with scheduled plant densities.
 - Any proposed plant substitution shall be agreed with the landscape architect prior to ordering.


Soft Landscape Notes

- All topsoil for the landscaping must be in accordance with the latest British Standards, BS 3882:2015. A depth of 300mm of topsoil shall be spread over planting areas.
- All subsoil to be in accordance with BS8601:2013. 300mm of textural class subsoil to ornamental planting areas and 600mm to tree pits.
- Tree pits to include 150mm depth of free draining gravel wrapped in geotextile membrane to base of pit.
- The base to all planting areas to be broken up / loosened and debris removed to promote good drainage
- Container Grown Plants: To comply with the National Plant Specification. Shrubs shall be planted in pits min. 300 x 300 x 200mm depth. Roots are to be fully submerged beneath topsoil.
- Mulch: All Planting beds to receive 50mm ornamental gravel mulch.
- Watering: Plant only into moist soil and water thoroughly to the full depth of soil immediately after planting.
- Any proposed plant substitution shall be agreed with the landscape architect prior to ordering

Important Planting Setting Out Notes

- Landscape architect and landscape contractor to undertake briefing session prior to installation of planting
- Plants to be installed in species groups comprising 3-7nr of an individual species.
- Skimmia x confusa 'Kew Green'* to be placed individually or in a group of 3.
- Planting should not commence until on-site workshop with Landscape Architect has been undertaken.
- Species groups to be interspersed amongst the designated bed and separated by other species groups.
- Species groups to be installed either to the edge or middle of the designated bed as defined within the schedules as E or M.
- All plants to be installed in a evenly spaced, staggered matrix avoiding visible rows

Scale 1:100

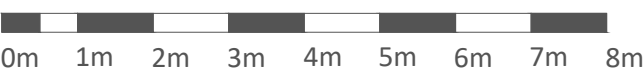

22.11.24 Stage 4 Issue	JS	EK	EB	P01
Date	Drawn	Checked	Approved	Revision
	by	by	by	

re-form
landscape architecture

W: re-formlandscape.com
E: info@re-formlandscape.com
T: Edinburgh +44 (0)131 354 1876
Leeds +44 (0)113 245 4695
Manchester +44 (0)161 397 4953

Project

UBS PBSA
RF22-967

Client

MCLAREN

Document title

DETAILED PLANTING PLAN 02 of 02

Paper size

A1

Status

FOR STAGE APPROVAL

Drawing number

MAUBS-RFM-XX-00-DR-LS-0107

© re-form landscape architecture

Scale

AS

SHOWN

S4

Revision

P01