
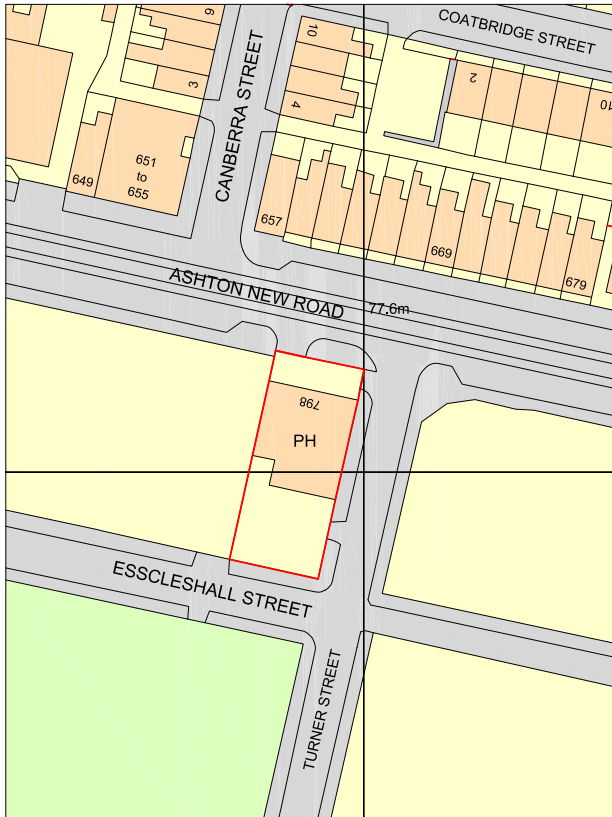


1-1250 Scale Bar (metres)

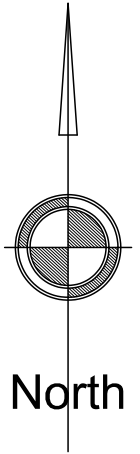

REV	DATE	AMENDMENT	BY	CHKD

HNA architects
 Architecture | Planning | Design

PROJECT:	798 Ashton New Road			
CLIENT:	Mr Ullah			
DRAWING:	Proposed site location plan			
DRAWN BY:	YQ	CHECKED BY:	MB	CREATED: 15/08/23
STATUS:	Planning		DRAWING No: 1375/P-SLP	SCALE: 1:1250 @ A4
			REVISION:	

DO NOT SCALE.
 COPYRIGHT REMAINS WITH HNA ARCHITECTS Ltd.

TEMPLE WORKS, TEMPLE STREET, OLDHAM, OL1 3NJ
 TEL: 0161 688 1820
 E-MAIL: info@hna-architects.co.uk

