



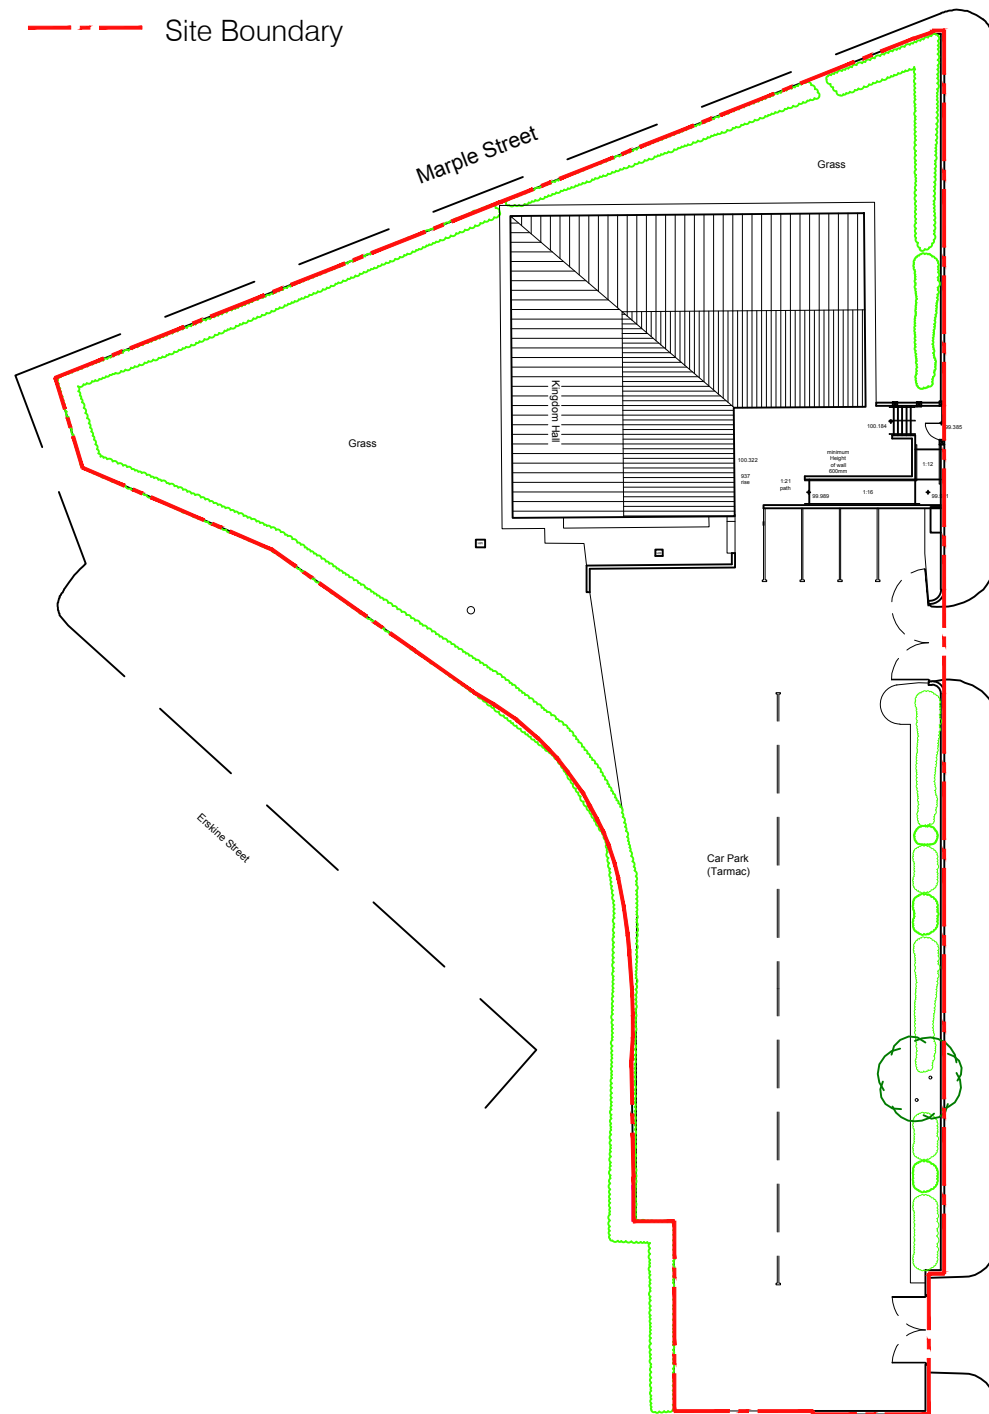

EXISTING SITE PLAN
1:500

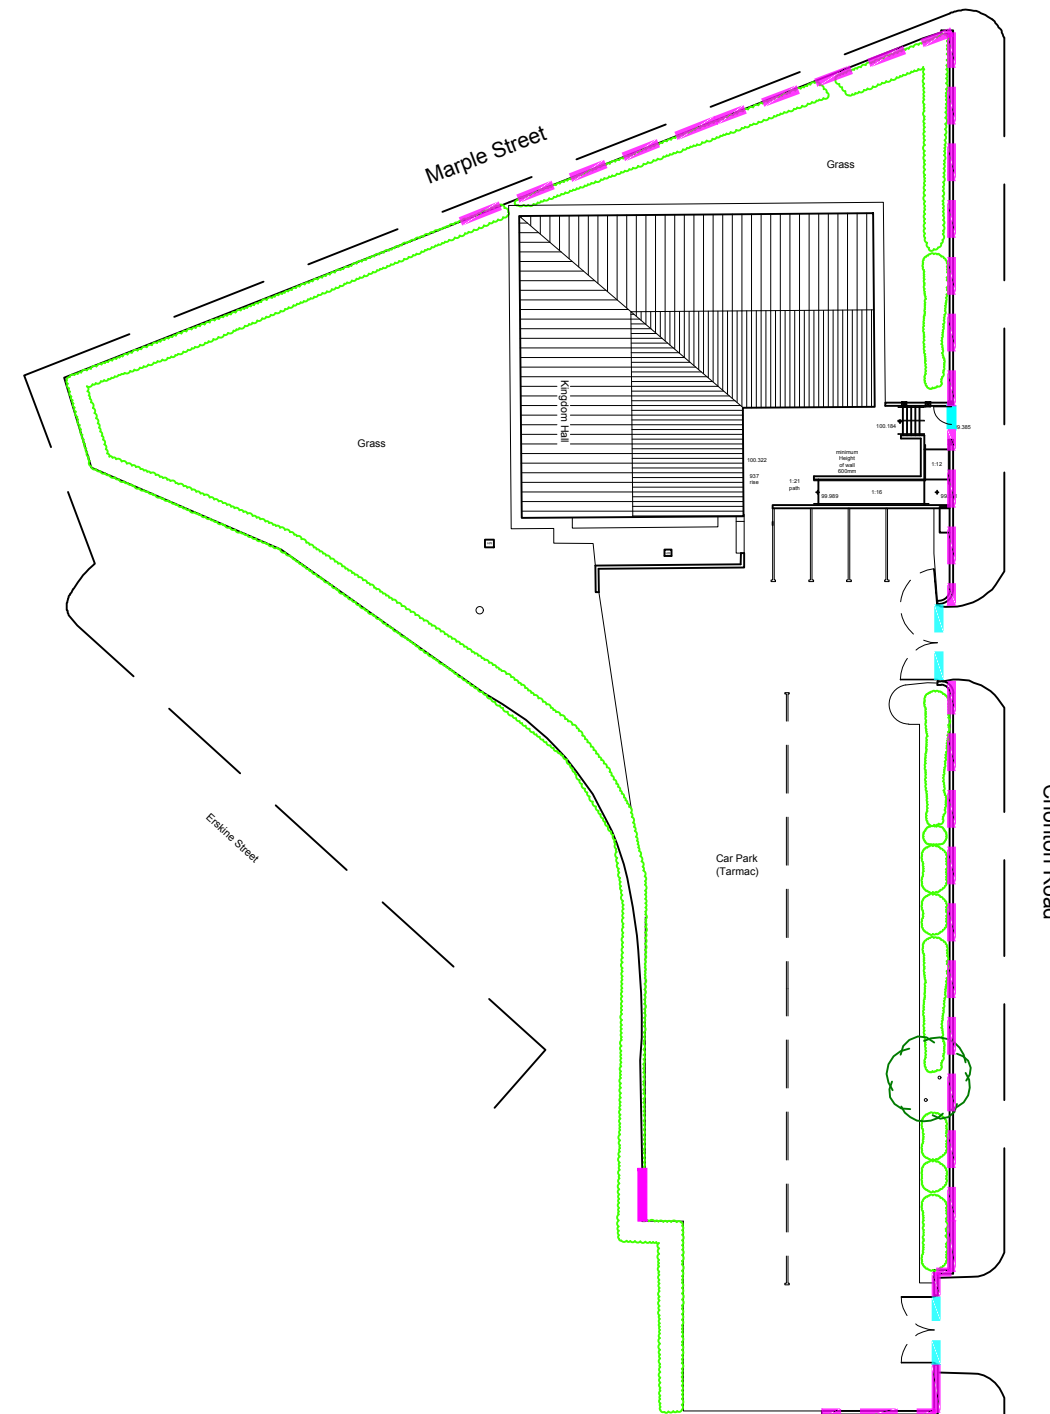

PROPOSED SITE PLAN
1:500

- Proposed 2.4m high fencing
- Proposed 2.4m high gates

PLANNING

REV	REVISION	REV DATE	DRAWN