




Chortlon Road Elevation - Existing
1:250

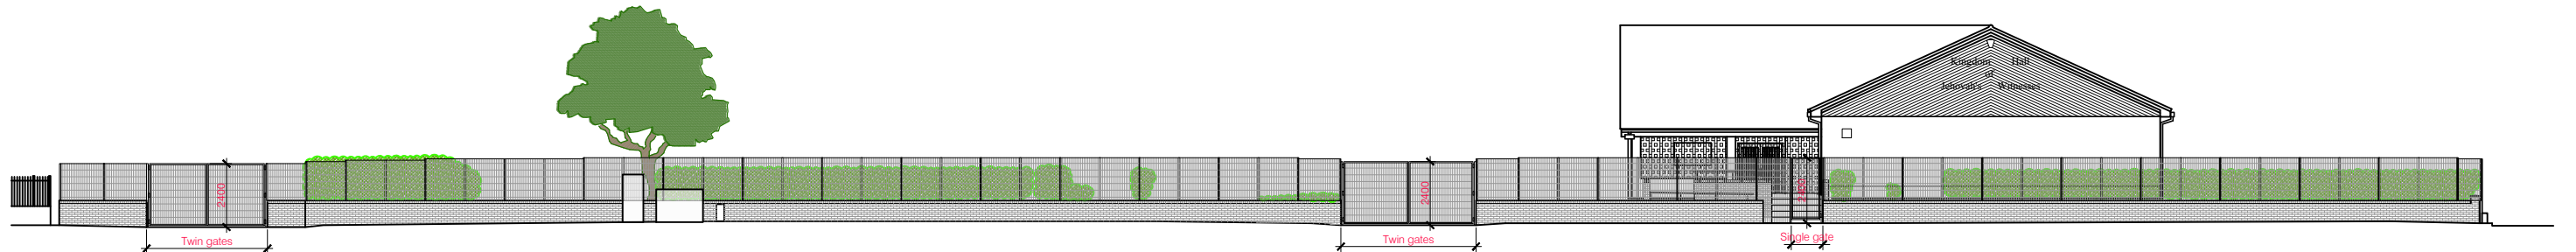

Chortlon Road Elevation - Proposed
1:250

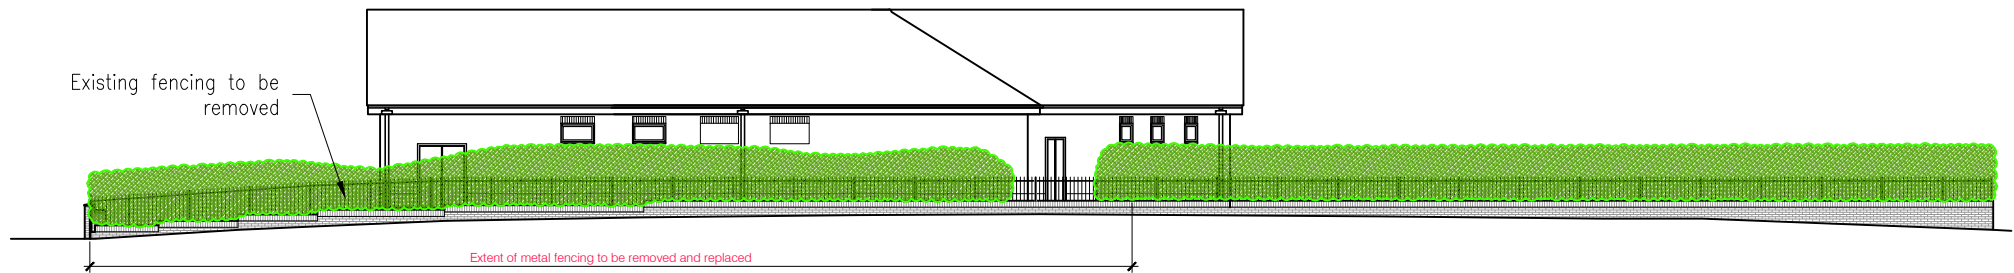

Marple Street Elevation - Existing
1:250

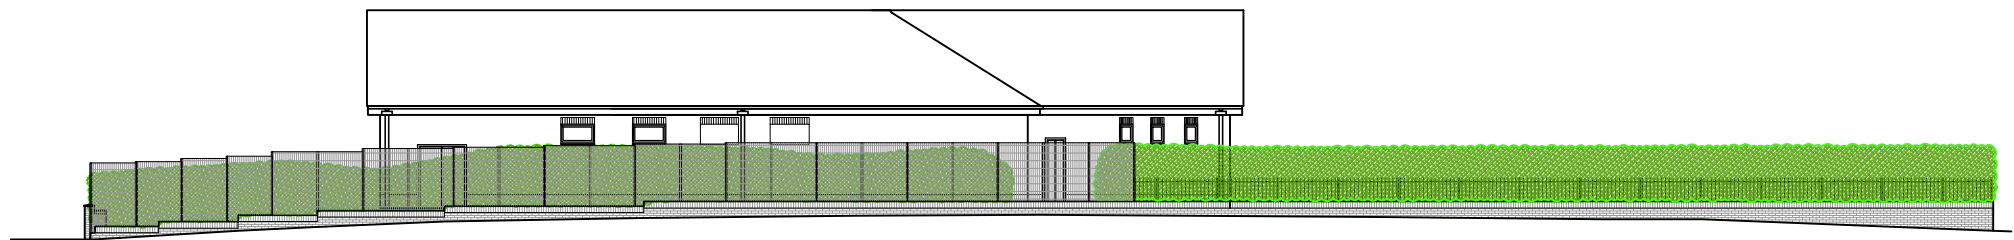


Marple Street Elevation - Proposed
1:250

Fencing Specifications



Gates

Top of gate 2.4m from ground level.
Green mesh twin / single gates

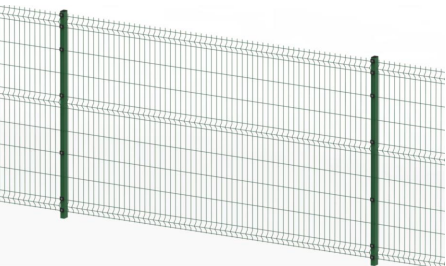

Fence

Top of fence 2.4m from ground level.
Green mesh fencing

PLANNING

REV	REVISION	REV DATE	DRAWN