

SOURCES OF INFORMATION

IR03-20231124-Simpsonhaugh
IR05-Research
IR06 - VU.CITY

.

ALL INFORMATION DISPLAYED IS SUBJECT TO A COMPLETE VERIFIABLE SITE SURVEY BEING UNDERTAKEN. GIA TAKES NO RESPONSIBILITY ON THE ACCURACY OR RELIABILITY OF THE DISPLAYED DATA SINCE A VERIFIED SITE SURVEY WAS NOT MADE AVAILABLE PRIOR TO THE GENERATION OF SUCH INFORMATION.

.

NOTES:
EXISTING AS SHOWN
CONSENTED SCHEME SHOWN IN ORANGE

N.B. DO NOT SCALE OFF THIS DRAWING

PROJECT:

VIADUX PHASE 2, MANCHESTER

DRAWING NAME:

PLAN VIEW EXISTING

DWN BY	SCALE	CHK BY	STATUS	DATE
EW	NTS	SP	-	OCT24
PROJ No.	REL No.	IS No.	DWG No.	REV No.
2253	01	01	01	-

gia
2 Commercial St.
Manchester
M15 4RQ
mail@gia.uk.com
www.gia.uk.com
MANCHESTER • LONDON



SOURCES OF INFORMATION

IR03-20231124-Simpsonhaugh
IR05-Research
IR06 - VU.CITY

ALL INFORMATION DISPLAYED IS SUBJECT TO A COMPLETE VERIFIABLE SITE SURVEY BEING UNDERTAKEN. GIA TAKES NO RESPONSIBILITY ON THE ACCURACY OR RELIABILITY OF THE DISPLAYED DATA SINCE A VERIFIED SITE SURVEY WAS NOT MADE AVAILABLE PRIOR TO THE GENERATION OF SUCH INFORMATION.

NOTES:
EXISTING AS SHOWN
CONSENTED SCHEME SHOWN IN ORANGE


N.B. DO NOT SCALE OFF THIS DRAWING

PROJECT:
VIADUX PHASE 2,
MANCHESTER

DRAWING NAME:
3D VIEW EXISTING

DWN BY	SCALE	CHK BY	STATUS	DATE
EW	NTS	SP	-	OCT24
PROJ No.	REL No.	IS No.	DWG No.	REV No.
2253	01	01	02	-

gia
2 Commercial St.
Manchester
M15 4RQ
mail@gia.uk.com
www.gia.uk.com
MANCHESTER • LONDON

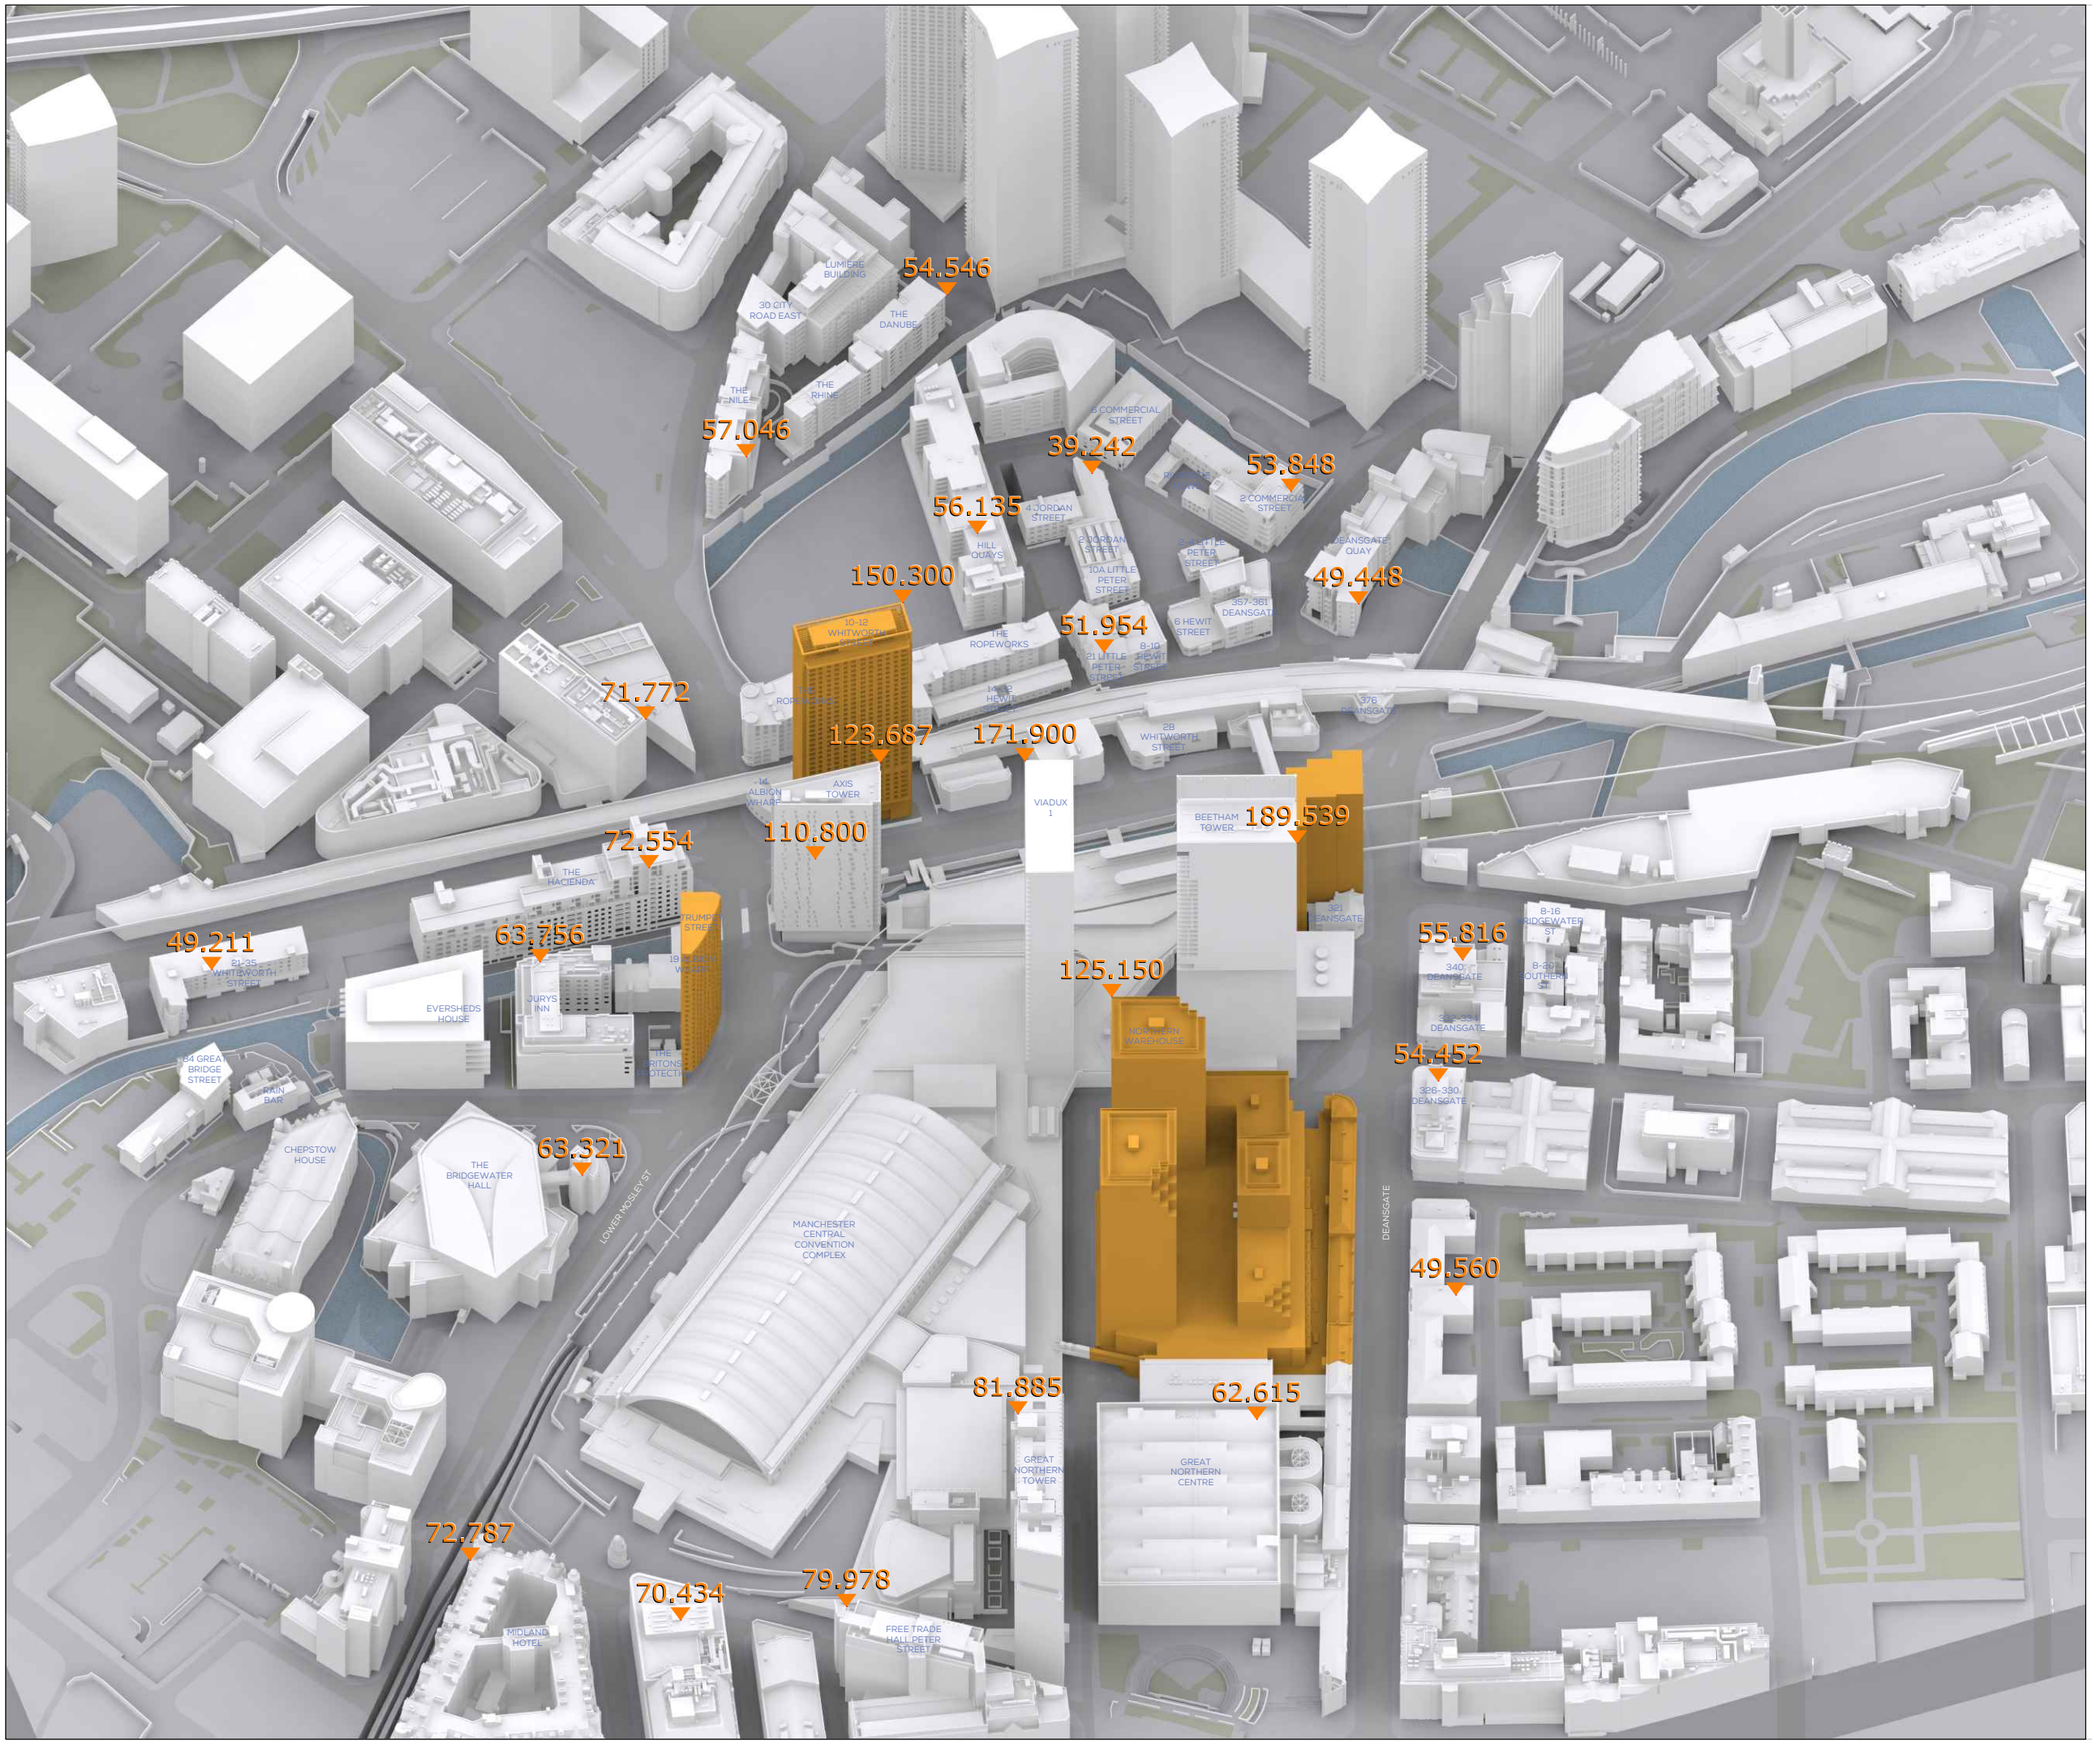

SOURCES OF INFORMATION

IR03-20231124-Simpsonhaugh
IR05-Research
IR06 - VU.CITY

ALL INFORMATION DISPLAYED IS SUBJECT TO A COMPLETE VERIFIABLE SITE SURVEY BEING UNDERTAKEN. GIA TAKES NO RESPONSIBILITY ON THE ACCURACY OR RELIABILITY OF THE DISPLAYED DATA SINCE A VERIFIED SITE SURVEY WAS NOT MADE AVAILABLE PRIOR TO THE GENERATION OF SUCH INFORMATION.

NOTES:
EXISTING AS SHOWN
CONSENTED SCHEME SHOWN IN ORANGE

N.B. DO NOT SCALE OFF THIS DRAWING

PROJECT:
VIADUX PHASE 2,
MANCHESTER

DRAWING NAME:
3D VIEW EXISTING

DWN BY	SCALE	CHK BY	STATUS	DATE
EW	NTS	SP	-	OCT24
PROJ No.	REL No.	IS No.	DWG No.	REV No.
2253	01	01	03	-

gia
2 Commercial St.
Manchester
M15 4RQ
mail@gia.uk.com
www.gia.uk.com
MANCHESTER • LONDON



SOURCES OF INFORMATION

IR05-Research
IR06 - VU.CITY
IR08-20241008 - Design Freeze Simplified

.

ALL INFORMATION DISPLAYED IS SUBJECT TO A COMPLETE VERIFIABLE SITE SURVEY BEING UNDERTAKEN. GIA TAKES NO RESPONSIBILITY ON THE ACCURACY OR RELIABILITY OF THE DISPLAYED DATA SINCE A VERIFIED SITE SURVEY WAS NOT MADE AVAILABLE PRIOR TO THE GENERATION OF SUCH INFORMATION.

.

NOTES:
PROPOSED SCHEME SHOWN IN TEAL
CONSENTED SCHEME SHOWN IN ORANGE
CUMULATIVE SCENARIO SHOWN IN GREEN

N.B. DO NOT SCALE OFF THIS DRAWING

PROJECT:

VIADUX PHASE 2, MANCHESTER

DRAWING NAME:

PLAN VIEW PROPOSED

DWN BY	SCALE	CHK BY	STATUS	DATE
EW	NTS	SP	-	OCT24
PROJ No.	REL No.	IS No.	DWG No.	REV No.
2253	01	01	04	-

gia
2 Commercial St.
Manchester
M15 4RQ
mail@gia.uk.com
www.gia.uk.com
MANCHESTER • LONDON



SOURCES OF INFORMATION

IR05-Research
IR06 - VU.CITY
IR08-20241008 - Design Freeze Simplified

ALL INFORMATION DISPLAYED IS SUBJECT TO A COMPLETE VERIFIABLE SITE SURVEY BEING UNDERTAKEN. GIA TAKES NO RESPONSIBILITY ON THE ACCURACY OR RELIABILITY OF THE DISPLAYED DATA SINCE A VERIFIED SITE SURVEY WAS NOT MADE AVAILABLE PRIOR TO THE GENERATION OF SUCH INFORMATION.

NOTES:
PROPOSED SCHEME SHOWN IN TEAL
CONSENTED SCHEME SHOWN IN ORANGE
CUMULATIVE SCENARIO SHOWN IN GREEN

N.B. DO NOT SCALE OFF THIS DRAWING

PROJECT:
VIADUX PHASE 2, MANCHESTER

DRAWING NAME:
3D VIEW PROPOSED

DWN BY	SCALE	CHK BY	STATUS	DATE
EW	NTS	SP	-	OCT24
PROJ No.	REL No.	IS No.	DWG No.	REV No.
2253	01	01	02	-

gia
2 Commercial St.
Manchester
M15 4RQ
mail@gia.uk.com
www.gia.uk.com
MANCHESTER • LONDON



SOURCES OF INFORMATION

IR05-Research
IR06 - VU.CITY
IR08-20241008 - Design Freeze Simplified

ALL INFORMATION DISPLAYED IS SUBJECT TO A COMPLETE VERIFIABLE SITE SURVEY BEING UNDERTAKEN. GIA TAKES NO RESPONSIBILITY ON THE ACCURACY OR RELIABILITY OF THE DISPLAYED DATA SINCE A VERIFIED SITE SURVEY WAS NOT MADE AVAILABLE PRIOR TO THE GENERATION OF SUCH INFORMATION.

NOTES:
PROPOSED SCHEME SHOWN IN TEAL
CONSENTED SCHEME SHOWN IN ORANGE
CUMULATIVE SCENARIO SHOWN IN GREEN

N.B. DO NOT SCALE OFF THIS DRAWING

PROJECT:
VIADUX PHASE 2, MANCHESTER

DRAWING NAME:
3D VIEW PROPOSED

DWN BY	SCALE	CHK BY	STATUS	DATE
EW	NTS	SP	-	OCT24
PROJ No.	REL No.	IS No.	DWG No.	REV No.
2253	01	01	06	-

gia
2 Commercial St.
Manchester
M15 4RQ
mail@gia.uk.com
www.gia.uk.com
MANCHESTER • LONDON