

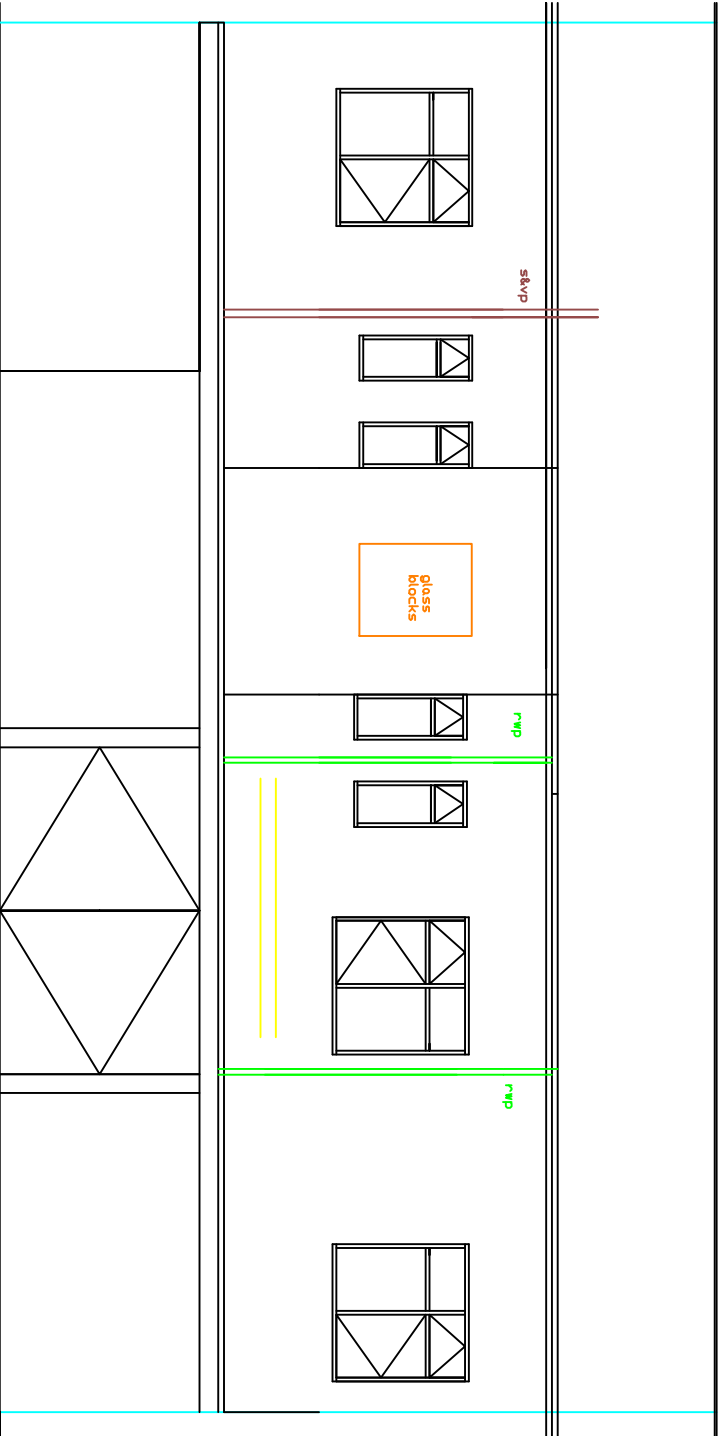


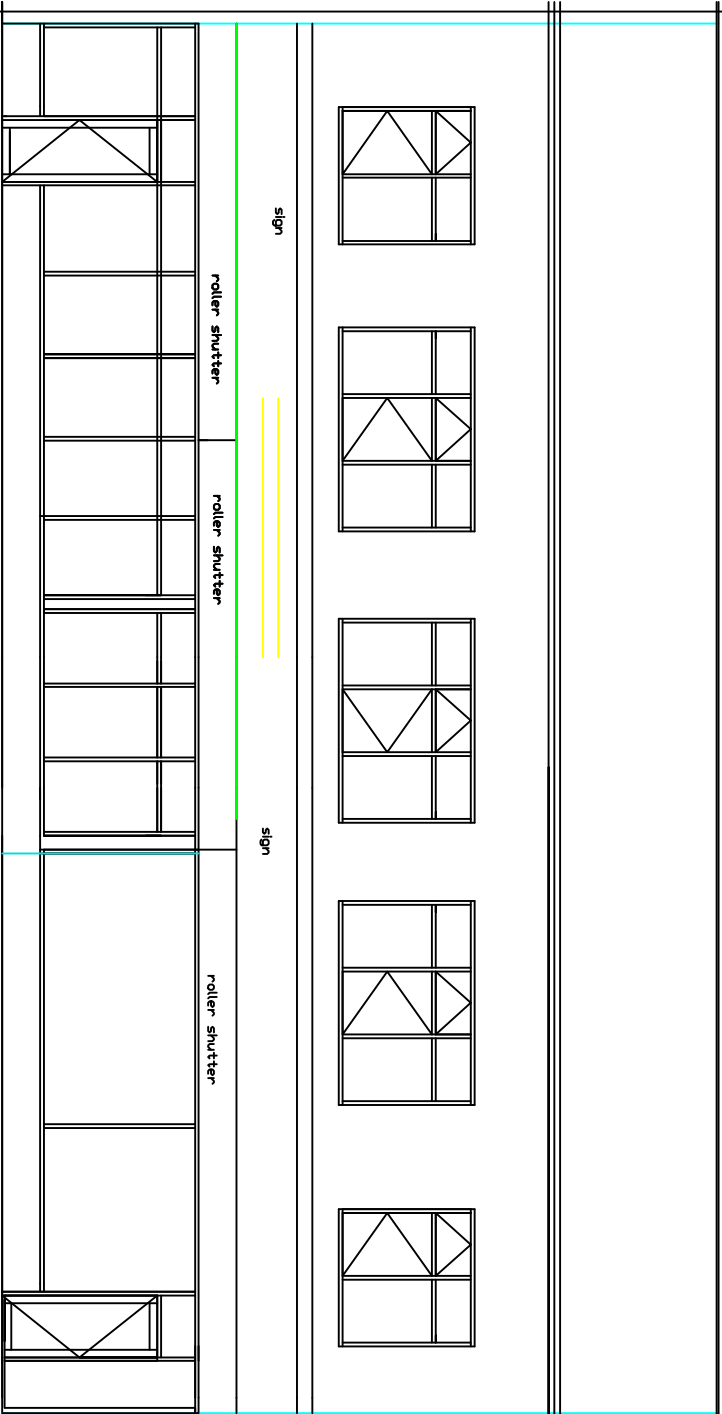

EXISTING
FRONT VIEW
LAYOUT
1:100

EXISTING
REAR VIEW
LAYOUT
1:100

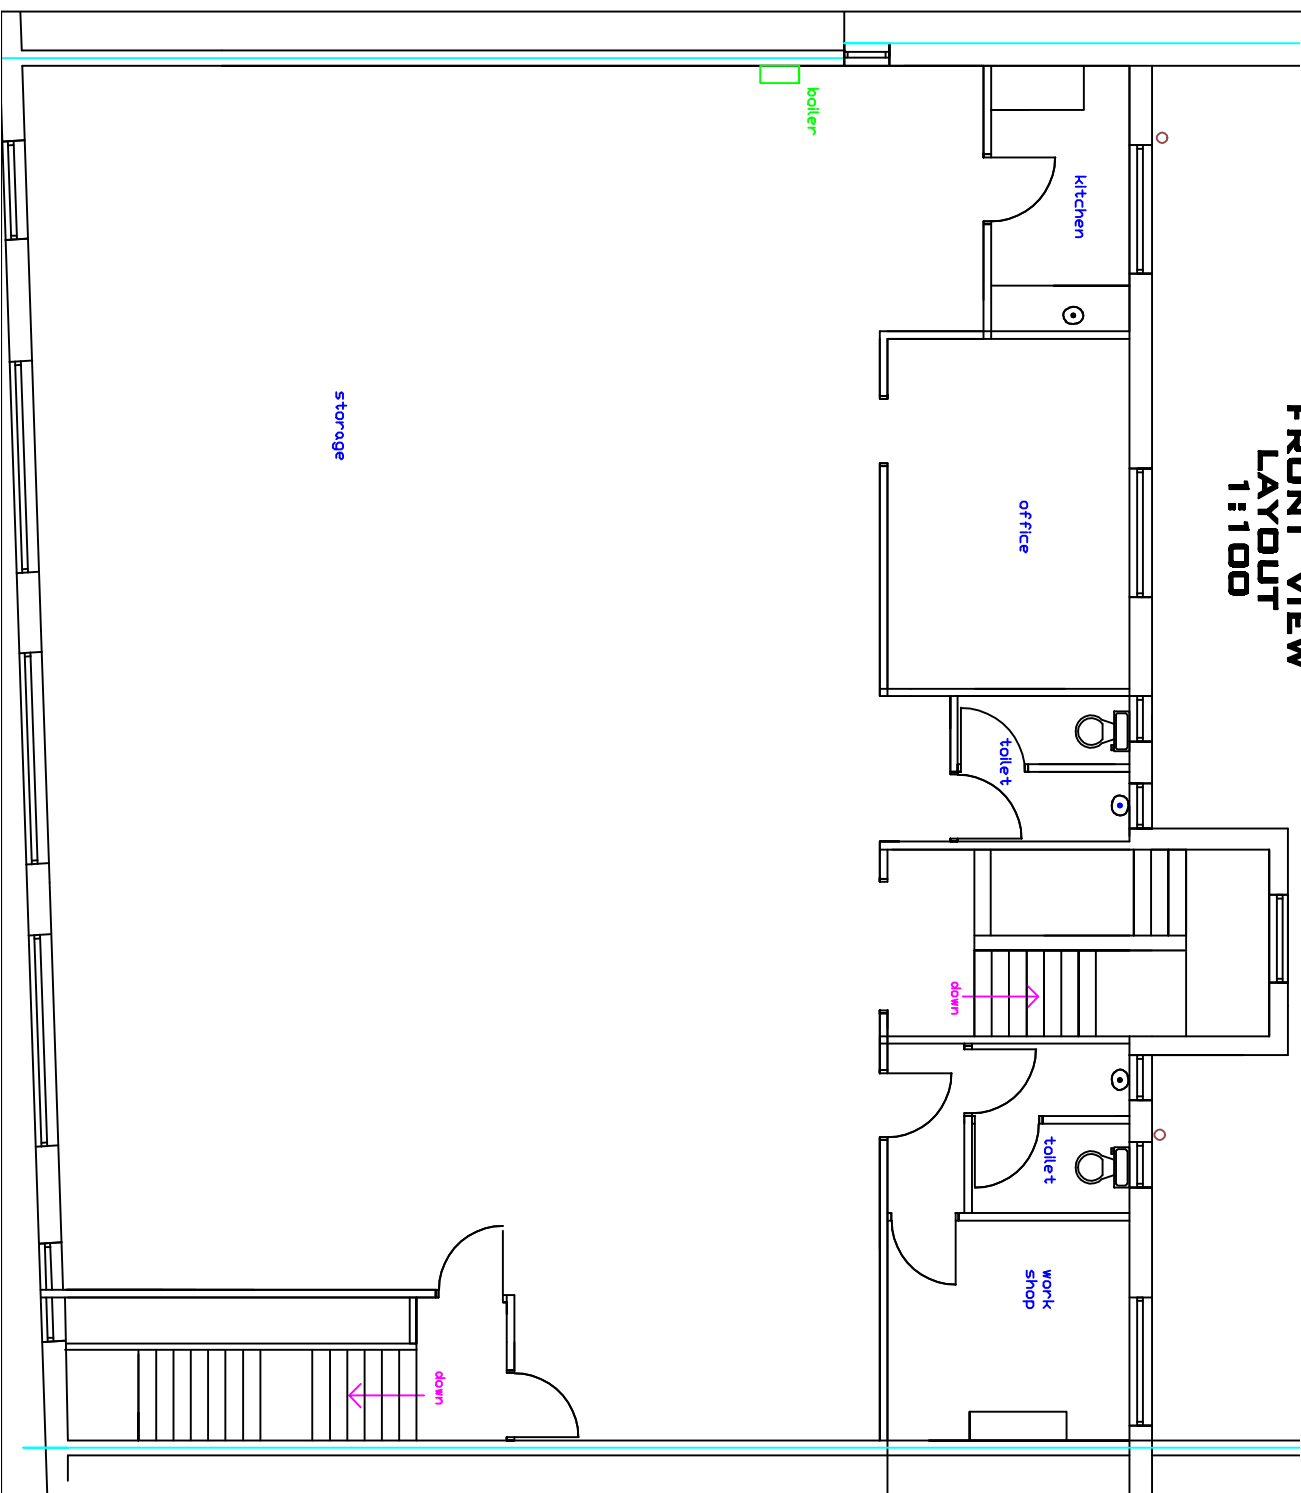

EXISTING
FIRST FLOOR
LAYOUT
1:100

BUILDING SAFETY ACT 2023			
The Main Contactor will be required To be nominated as the Principle Contractor to be repensible for all the Health and Safety for the Contract Period For all Trades and Suppliers working or visiting the Site			
project: MANCHESTER CITY COUNCIL PLANNING AND BUILDING CONTROL APPLICATION			
PLANS DRAWN telno 07952934281 07856609593 email Bawinterbottom@aol.com www.plansdrawn.org			
PLEASE DO NOT SCALE OF THIS DRAWING TAKE ALL DIMENSIONS ON SITE (builders Note) Do not start any works untill all the approvals have been obtained. Any discrepancy to be reported to Plans Drawn as soon as possible.			
Client: ARY HASAN MOHAMMED 871 ASTOCKPORT ROAD, LEVENSHULME, M19 3PW TEL07363552903			
drawing title: CHANGE OF USE TO FIRST FLOOR TO SMOKER HALL AND CAFE SNACK BAR			
date: DECEMBER. 2024	drawn: DRW		
project no. BR 871A	drw. no. 01	A3 paper	