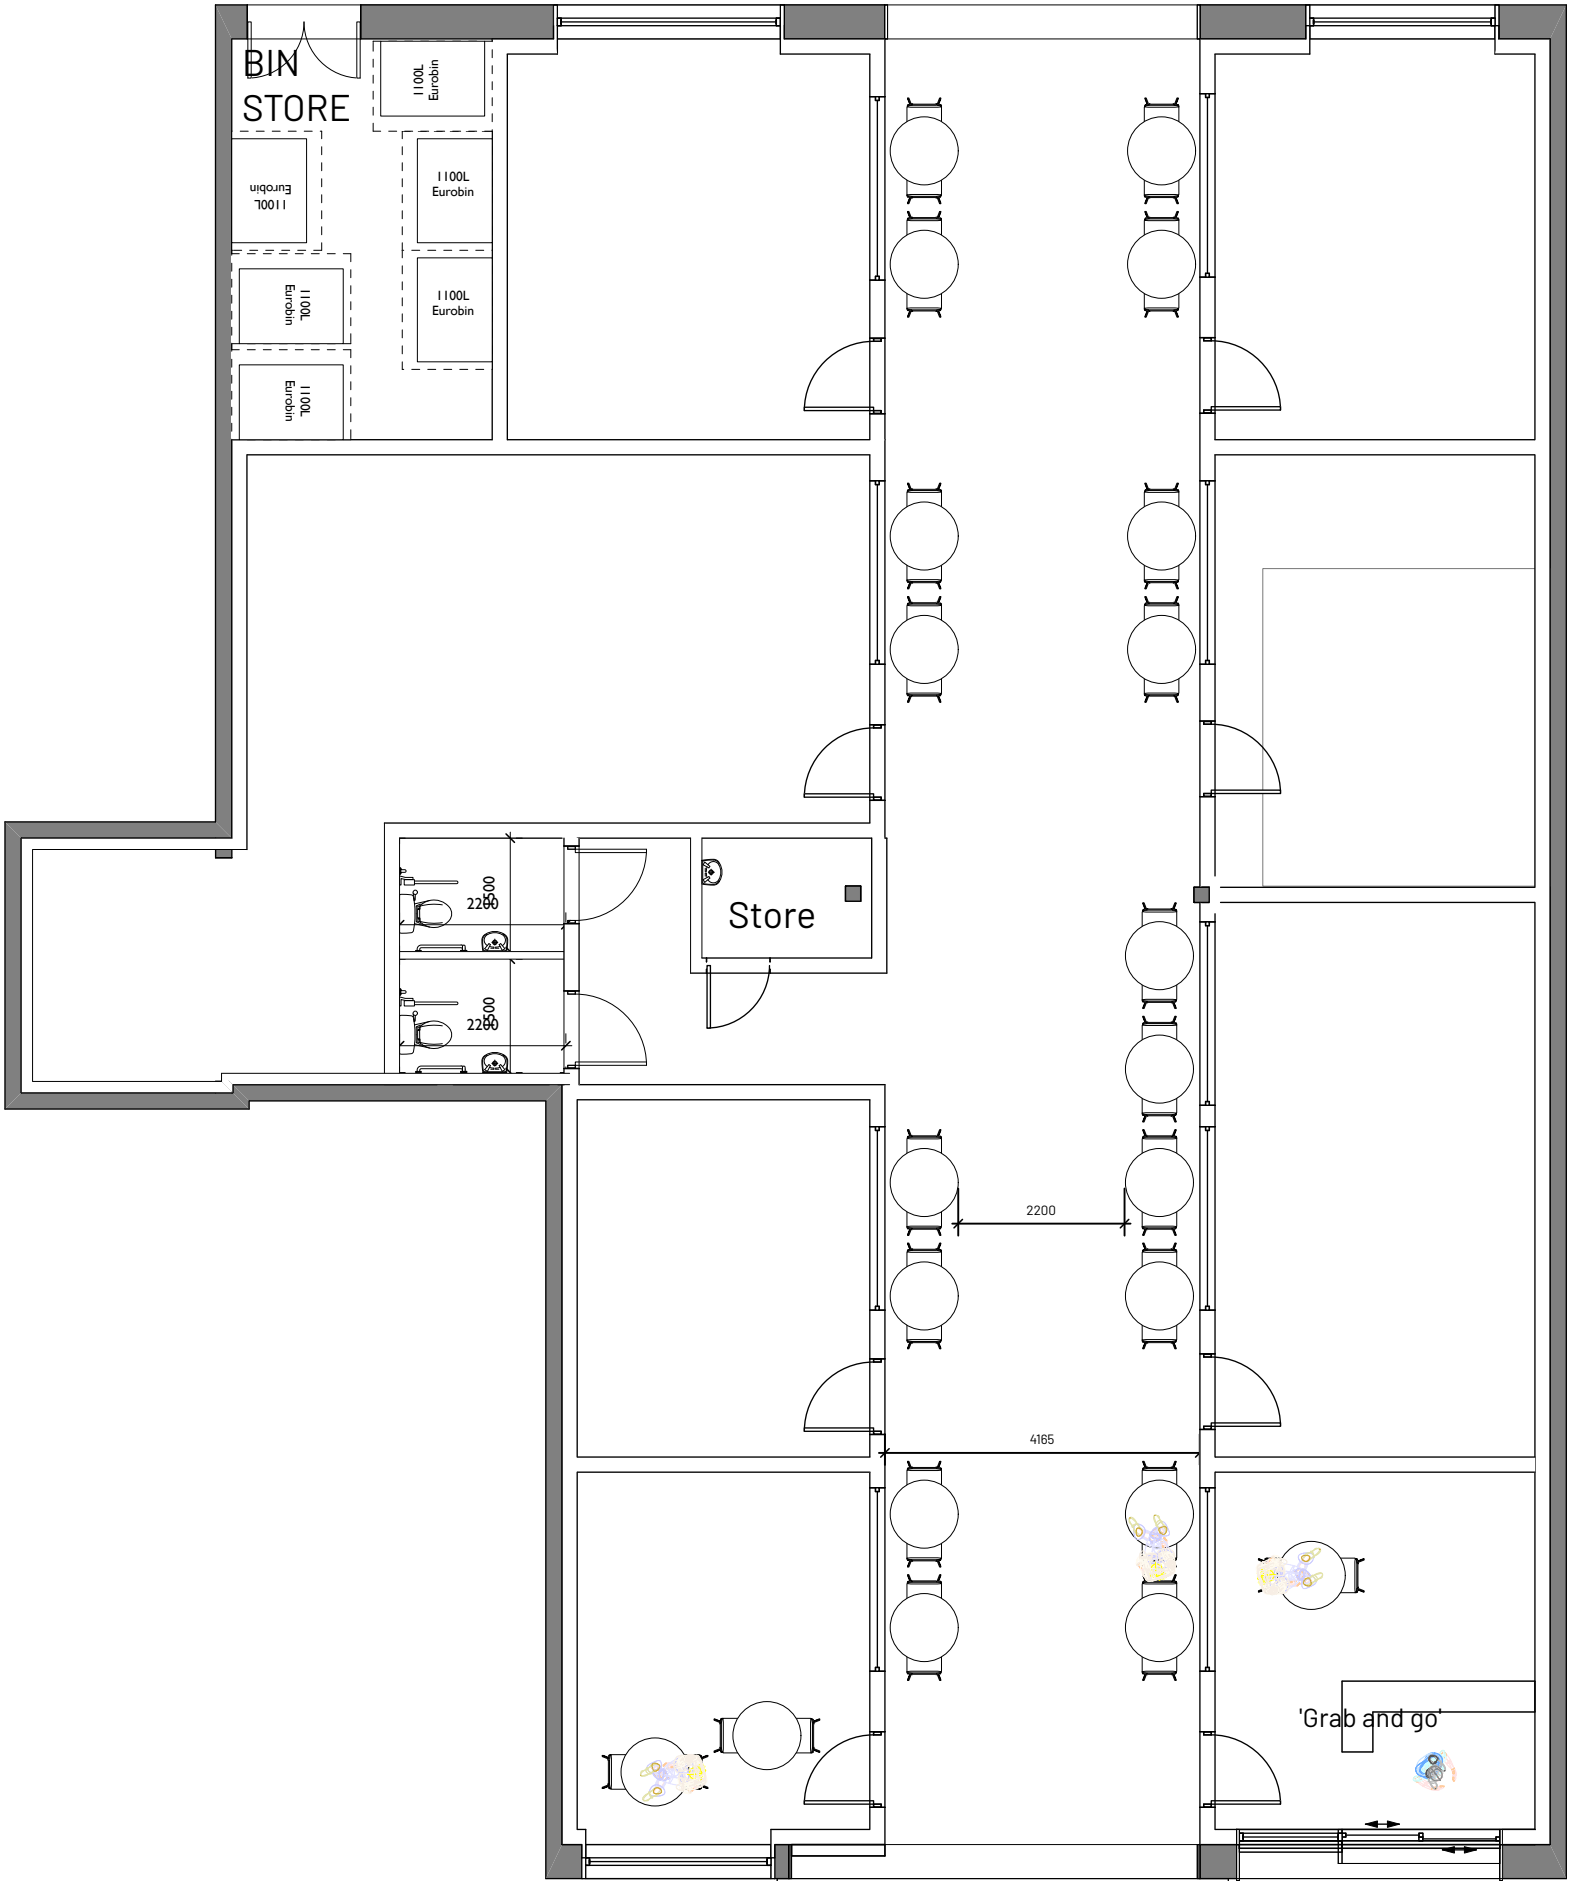


REV	NOTE	DRN	CHK
-----	------	-----	-----

Blossom Market


Ground Floor Plan - Layouts

PROJECT REF.	2062
DRWG NO.	P(110)
REVISION	
SCALE	1:100 @ A3
DATE 1st	Oct
DRAWN	RG

SK sketch E existing P proposed T tender C construction FI final issue

+44 161 236 0051
ARCHITECT@ATELIERMB.CO.UK

ATELIER.MB

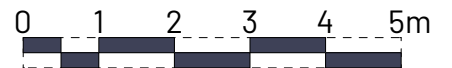

1:100 @A3