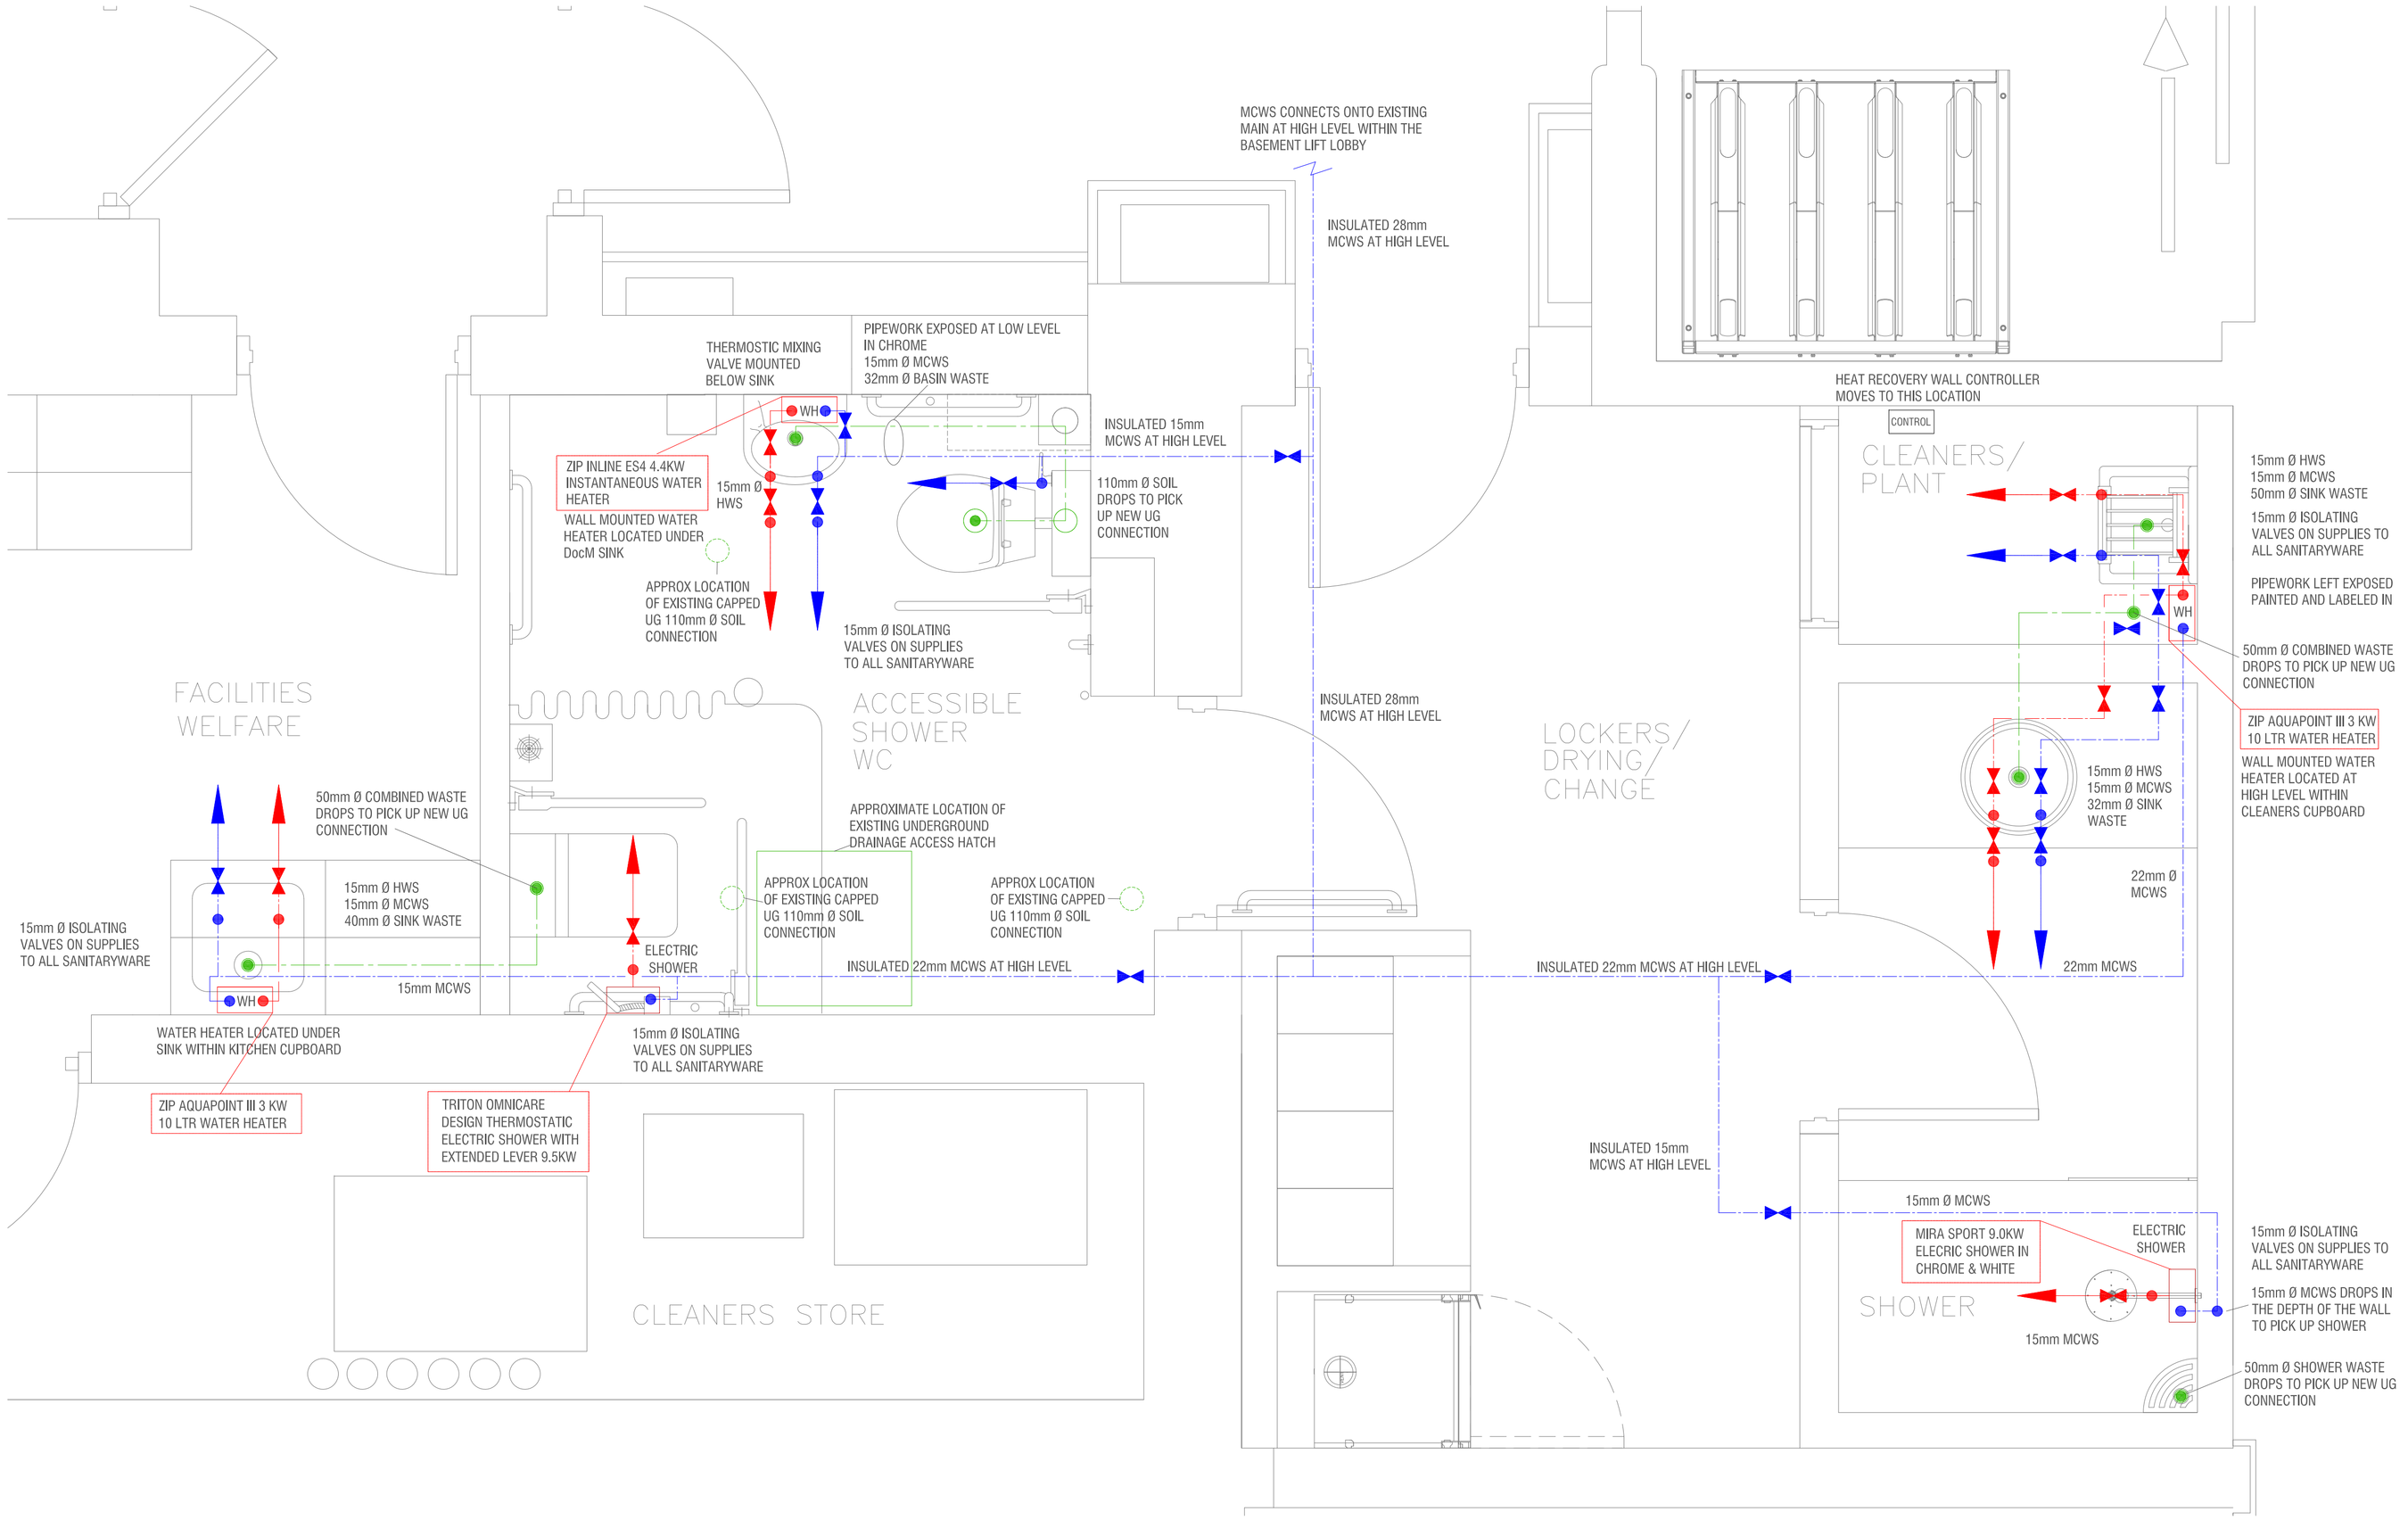



BASEMENT ACCESSIBLE SHOWER & TEA POINT
1:15 @ A1

Drawing Status

- ☐ PRELIMINARY FOR APPROVAL
- ☐ AGREED LAYOUT -SIGNED OFF
- ☐ TENDER DRAWING-CONTRACTORS PROPOSALS
- ☐ CONTRACT DRAWING
- ☐ CONSTRUCTION DRAWING
- ☐ AS-BUILT DRAWING

Revision Details

No.	Date	Details
A	07/11/24	DRAWING REVISED, CLEANERS SINK & ADJACENT W/C ADDED, TEA POINT DETAILS AMENDED & VARIOUS NOTES & DETAILS ADDED IN LINE WITH ARCHITECT AND CONSULTANT COMMENTS
B	26/11/24	DRAWING REVISED, DETAILS AMENDED & VARIOUS NOTES ADDED IN LINE WITH CONSULTANT COMMENTS
C	27/11/24	DRAWING REVISED, NOTES ADDED IN LINE WITH CONSULTANT COMMENTS

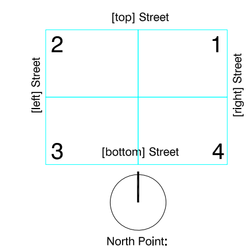

Project

ROYAL LONDON HOUSE
196 DEANSGATE
FIFTH FLOOR

Drawing Title

HOT, COLD & ABOVE GROUND DRAINAGE SERVICES TO BASEMENT TOILET, SHOWER & KITCHEN AREAS.

Scale	Date
SEE DETAILS	01.11.24.
Drawing No.	Revision
7556 - PS01	C

contract services

CONTRACT SERVICES R+R LTD
Lombardian House
134 Liverpool Road
Cadishead
Manchester M44 5DD

t. 0161 777 8278
www.contract-svcs.co.uk