



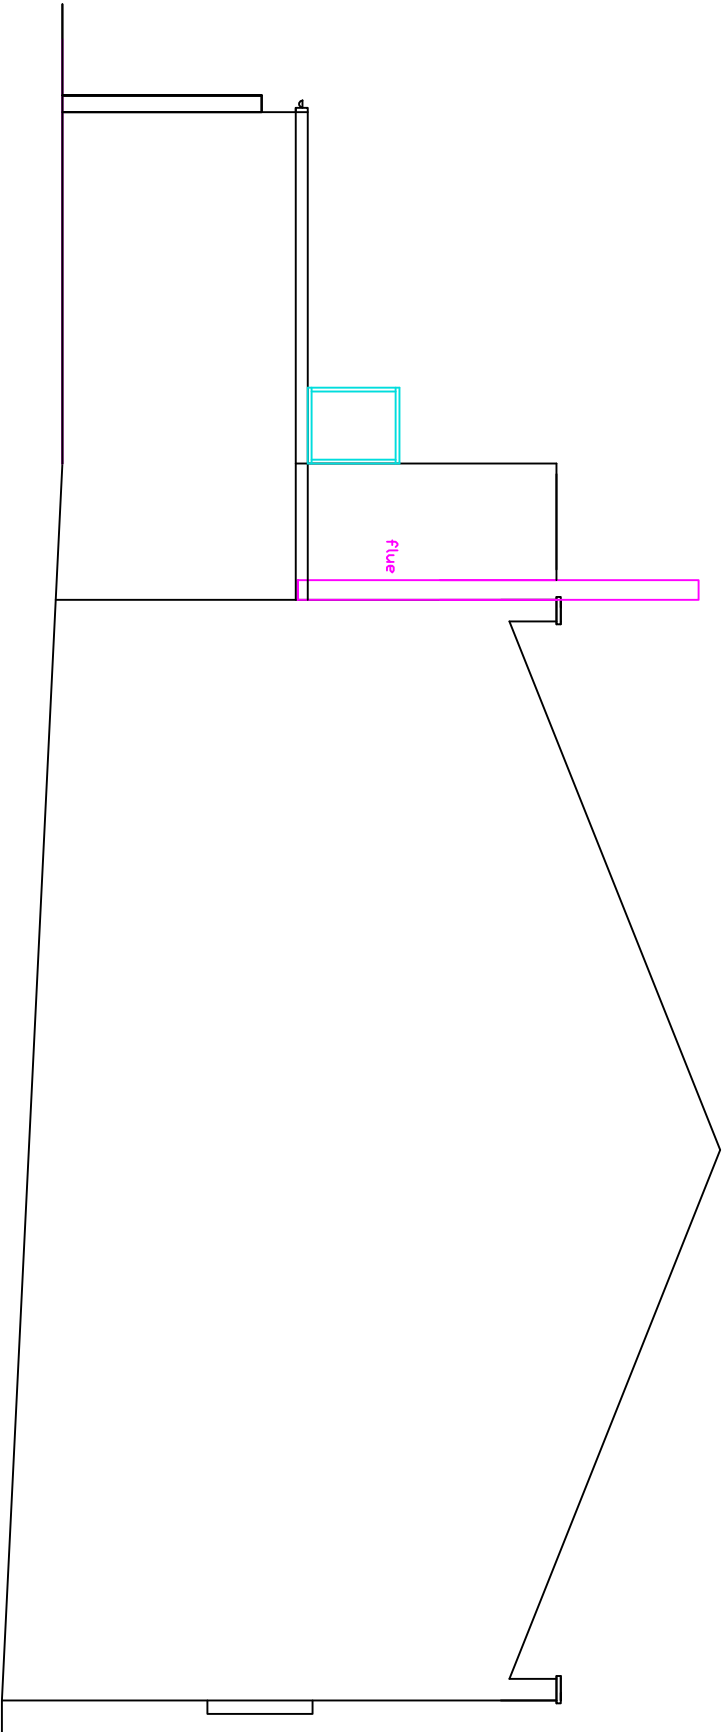

PROPOSED
SIDE VIEW B
LAYOUT
1:100

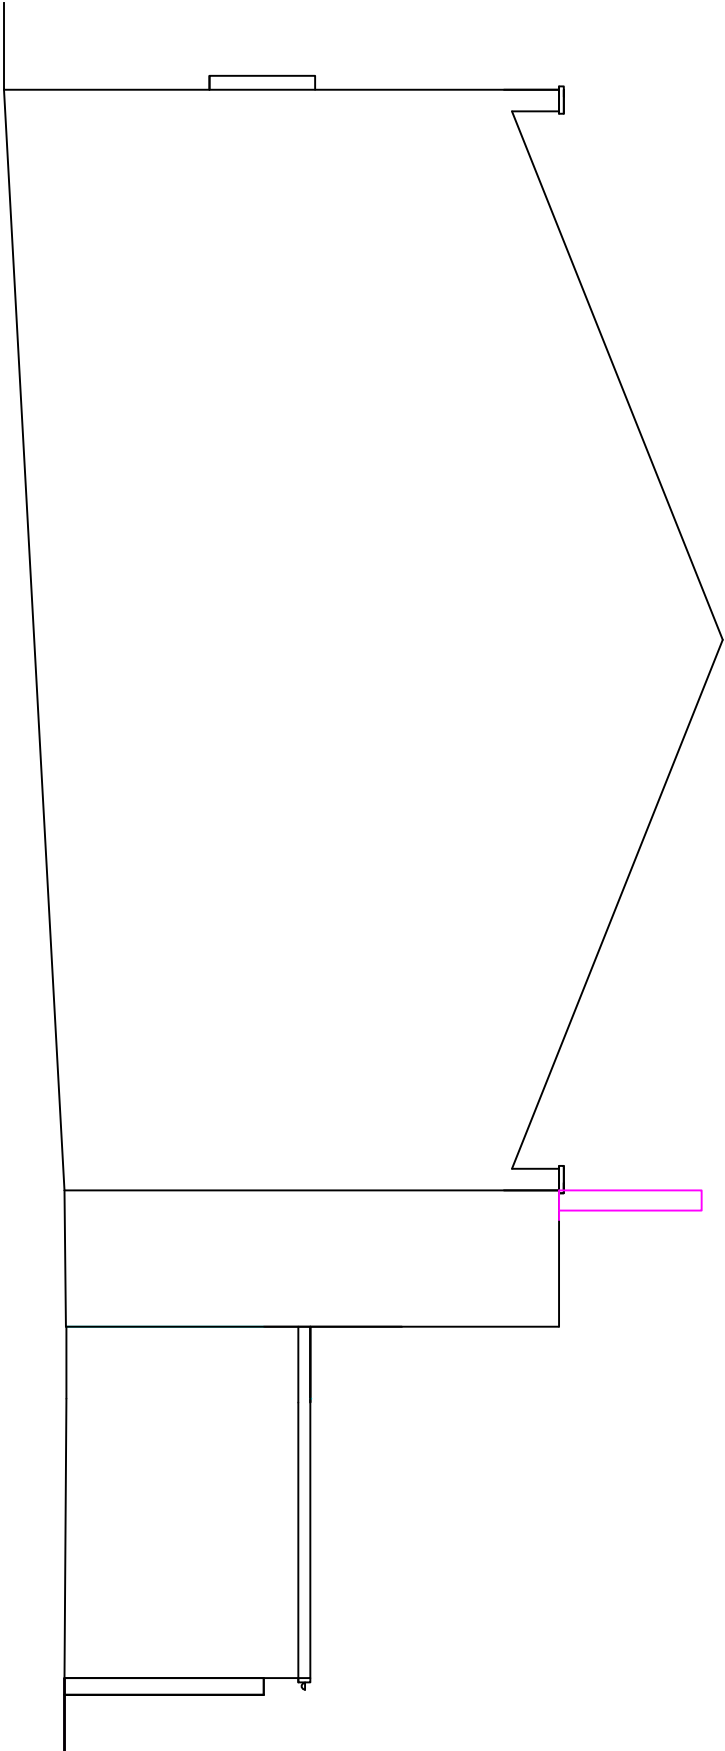

PROPOSED
SIDE VIEW A
LAYOUT
1:100

PLEASE DO NOT SCALE OF THIS
DRAWING TAKE ALL DIMENSIONS ON
SITE
(builders Note)
Do not start any works untill
all the approvals have been
obtained.
Any discrepancy to be reported
to Plans Drawn as soon as
possible.

Client:
**ARY HABAN MOHAMMED,
871A,STOCKPORT ROAD,
LEVENSHULME,
M19 3PW
TEL07383552903**

drawing title:

**CHANGE OF USE TO FIRST
FLOOR TO SMOKER HALL
AND CAFE SNACK BAR**

BUILDING SAFETY ACT 2023

The Main Contactor will be required
To be nominated as the
Principle Contactor
to be repensible for all the
Health and Safety
for the Contract Period
For all Trades and Suppliers
working or visiting the Site

Project:
**MANCHESTER CITY COUNCIL
PLANNING AND BUILDING
CONTROL APPLICATION**

PLANS DRAWN
tel.no 07952934281
07856609593
email Ba.winterbottom
@aol.com
www.plansdrawn.org

date: **DECEMBER. 2024** drawn: **DRW**

project no. **BR 871A** drg. no. **05** A3 paper