



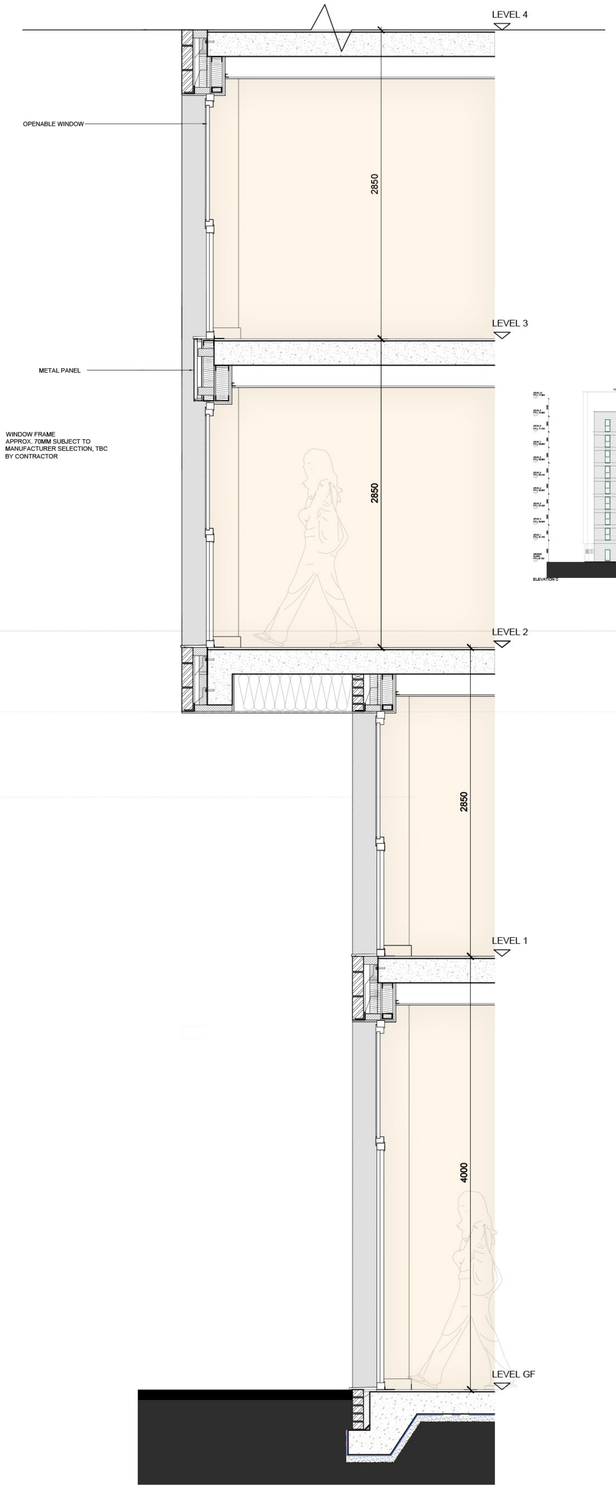

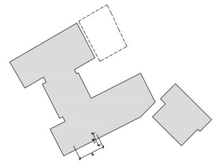



EXTERNAL WALL DETAIL
SECTION B-1

Key

- BRICK BLEND
- STACK BONDED
- METAL PANEL/ WINDOW FRAME
- BRICK DETAIL

LeachRhodesWalker
Architects
Ground Floor West 50 Dearmans Place Manchester M3 5LH t 0161 833 0211 e info@lrw.co.uk www.lrw.co.uk

8198 1NQ: EXTERNAL DETAIL SECTION B (COLOUR)

Scale: **1:20@A1** Auth By: **CJG** Drawn By: **NC** Date: **17.12.24** Dwg No: **8198-LRW-ZZ-ZZ-DR-A-00-240_P08**