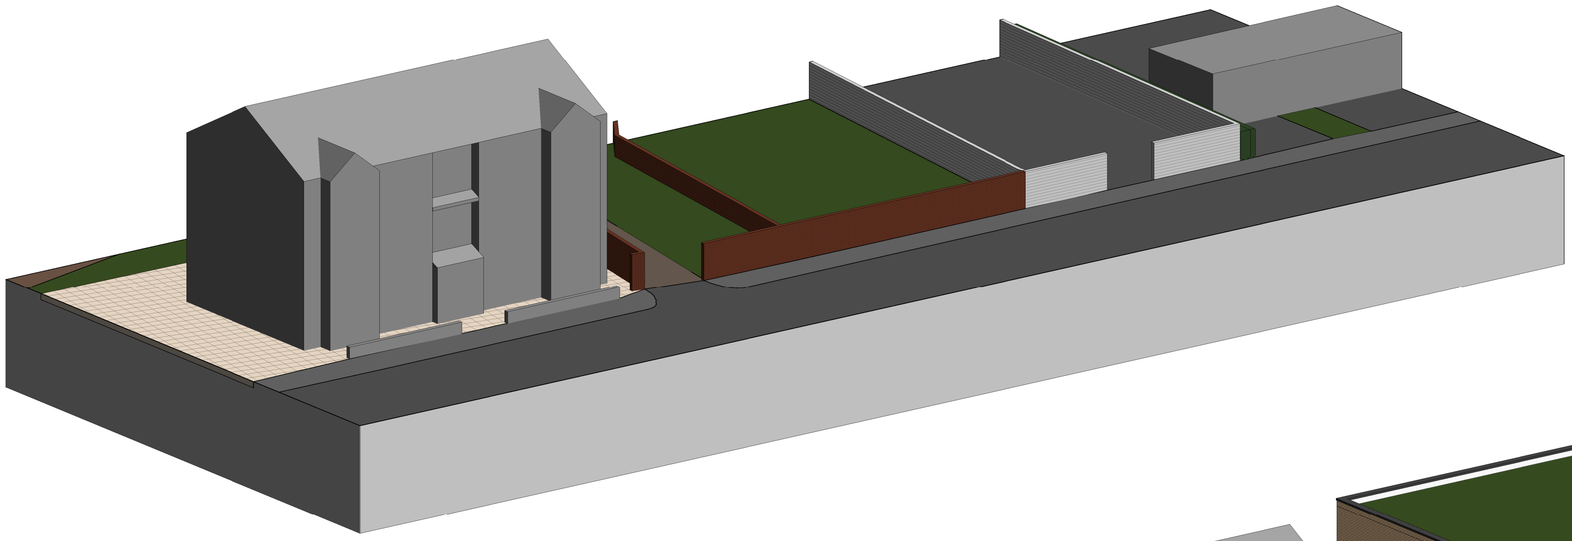

1 3D - Existing Street Scene

2 3D - Proposed Street Scene

5 3D View 1

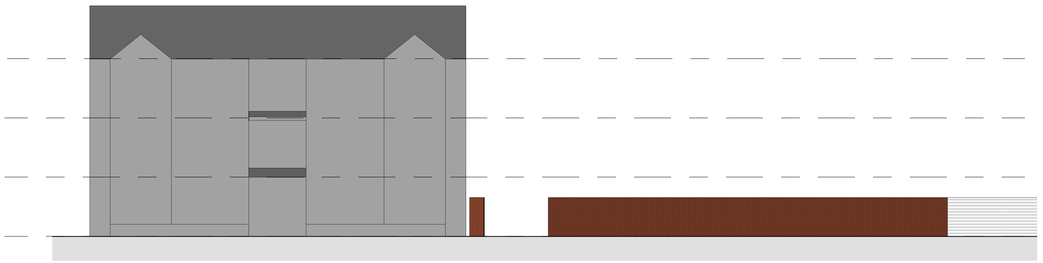

4 Front - Existing Street Scene
1 : 150

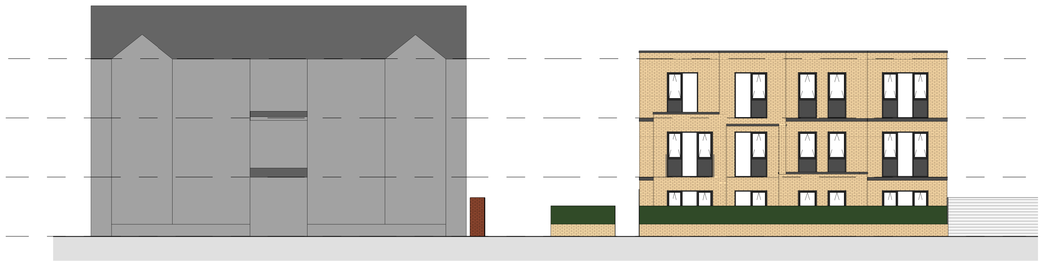

3 Front - Proposed Street Scene
1 : 150

No.	Description	Date
2	Planning	08/10/2024
1	Revised	07/10/2024

PROJECT
Land on Catherine Road

TITLE
Proposed Street Scene

CLIENT
Eckstein

STATUS
DESIGN

DRAWN BY	DATE	SCALE (@ A1)
JB	03/05/2024	1 : 150

PROJECT NUMBER	DRAWING NUMBER	REV
GSS23159.3	503	2

GOLD SKETCH
S T U D I O S
www.goldsketch.co.uk info@goldsketch.co.uk 0161 792 9595

NOTES
© COPYRIGHT - ALL RIGHTS RESERVED.
THIS DRAWING MUST NOT BE REPRODUCED WITHOUT PRIOR WRITTEN CONSENT.
DRAWING TO BE USED FOR PLANNING PURPOSES ONLY.
ALL DIMENSIONS ARE NOT TO BE SCALED AND SHALL BE CHECKED AND CONFIRMED ON SITE. ANY DISCREPANCIES TO BE REPORTED TO THE DESIGNER PRIOR TO THE COMMENCEMENT OF ANY WORK. ALL WORK AND MATERIALS TO BE IN ACCORDANCE WITH CURRENT STATUTORY LEGISLATION, RELEVANT CODES OF PRACTICE AND BRITISH STANDARDS. ALL DIMENSIONS ON THIS DRAWING ARE IN MILLIMETRES (UNLESS OTHERWISE STATED).