

© This Drawing and Design is the copyright of M1NT studio and should not be reproduced without written consent.



This non intrusive survey has been produced for spatial design purposes only.

Contractors are to check all levels and dimensions before setting out any site or shop work.

All works are to be undertaken in accordance with Building Regulations and the latest British Standards. Contractor to ensure all relevant codes of practice and regulations for the proposed works are adhered to.

CDM 2015: Designers Risk Assessment
All works to be carried out under CDM regulations.

Unless noted below, all known hazards have been highlighted on this drawing

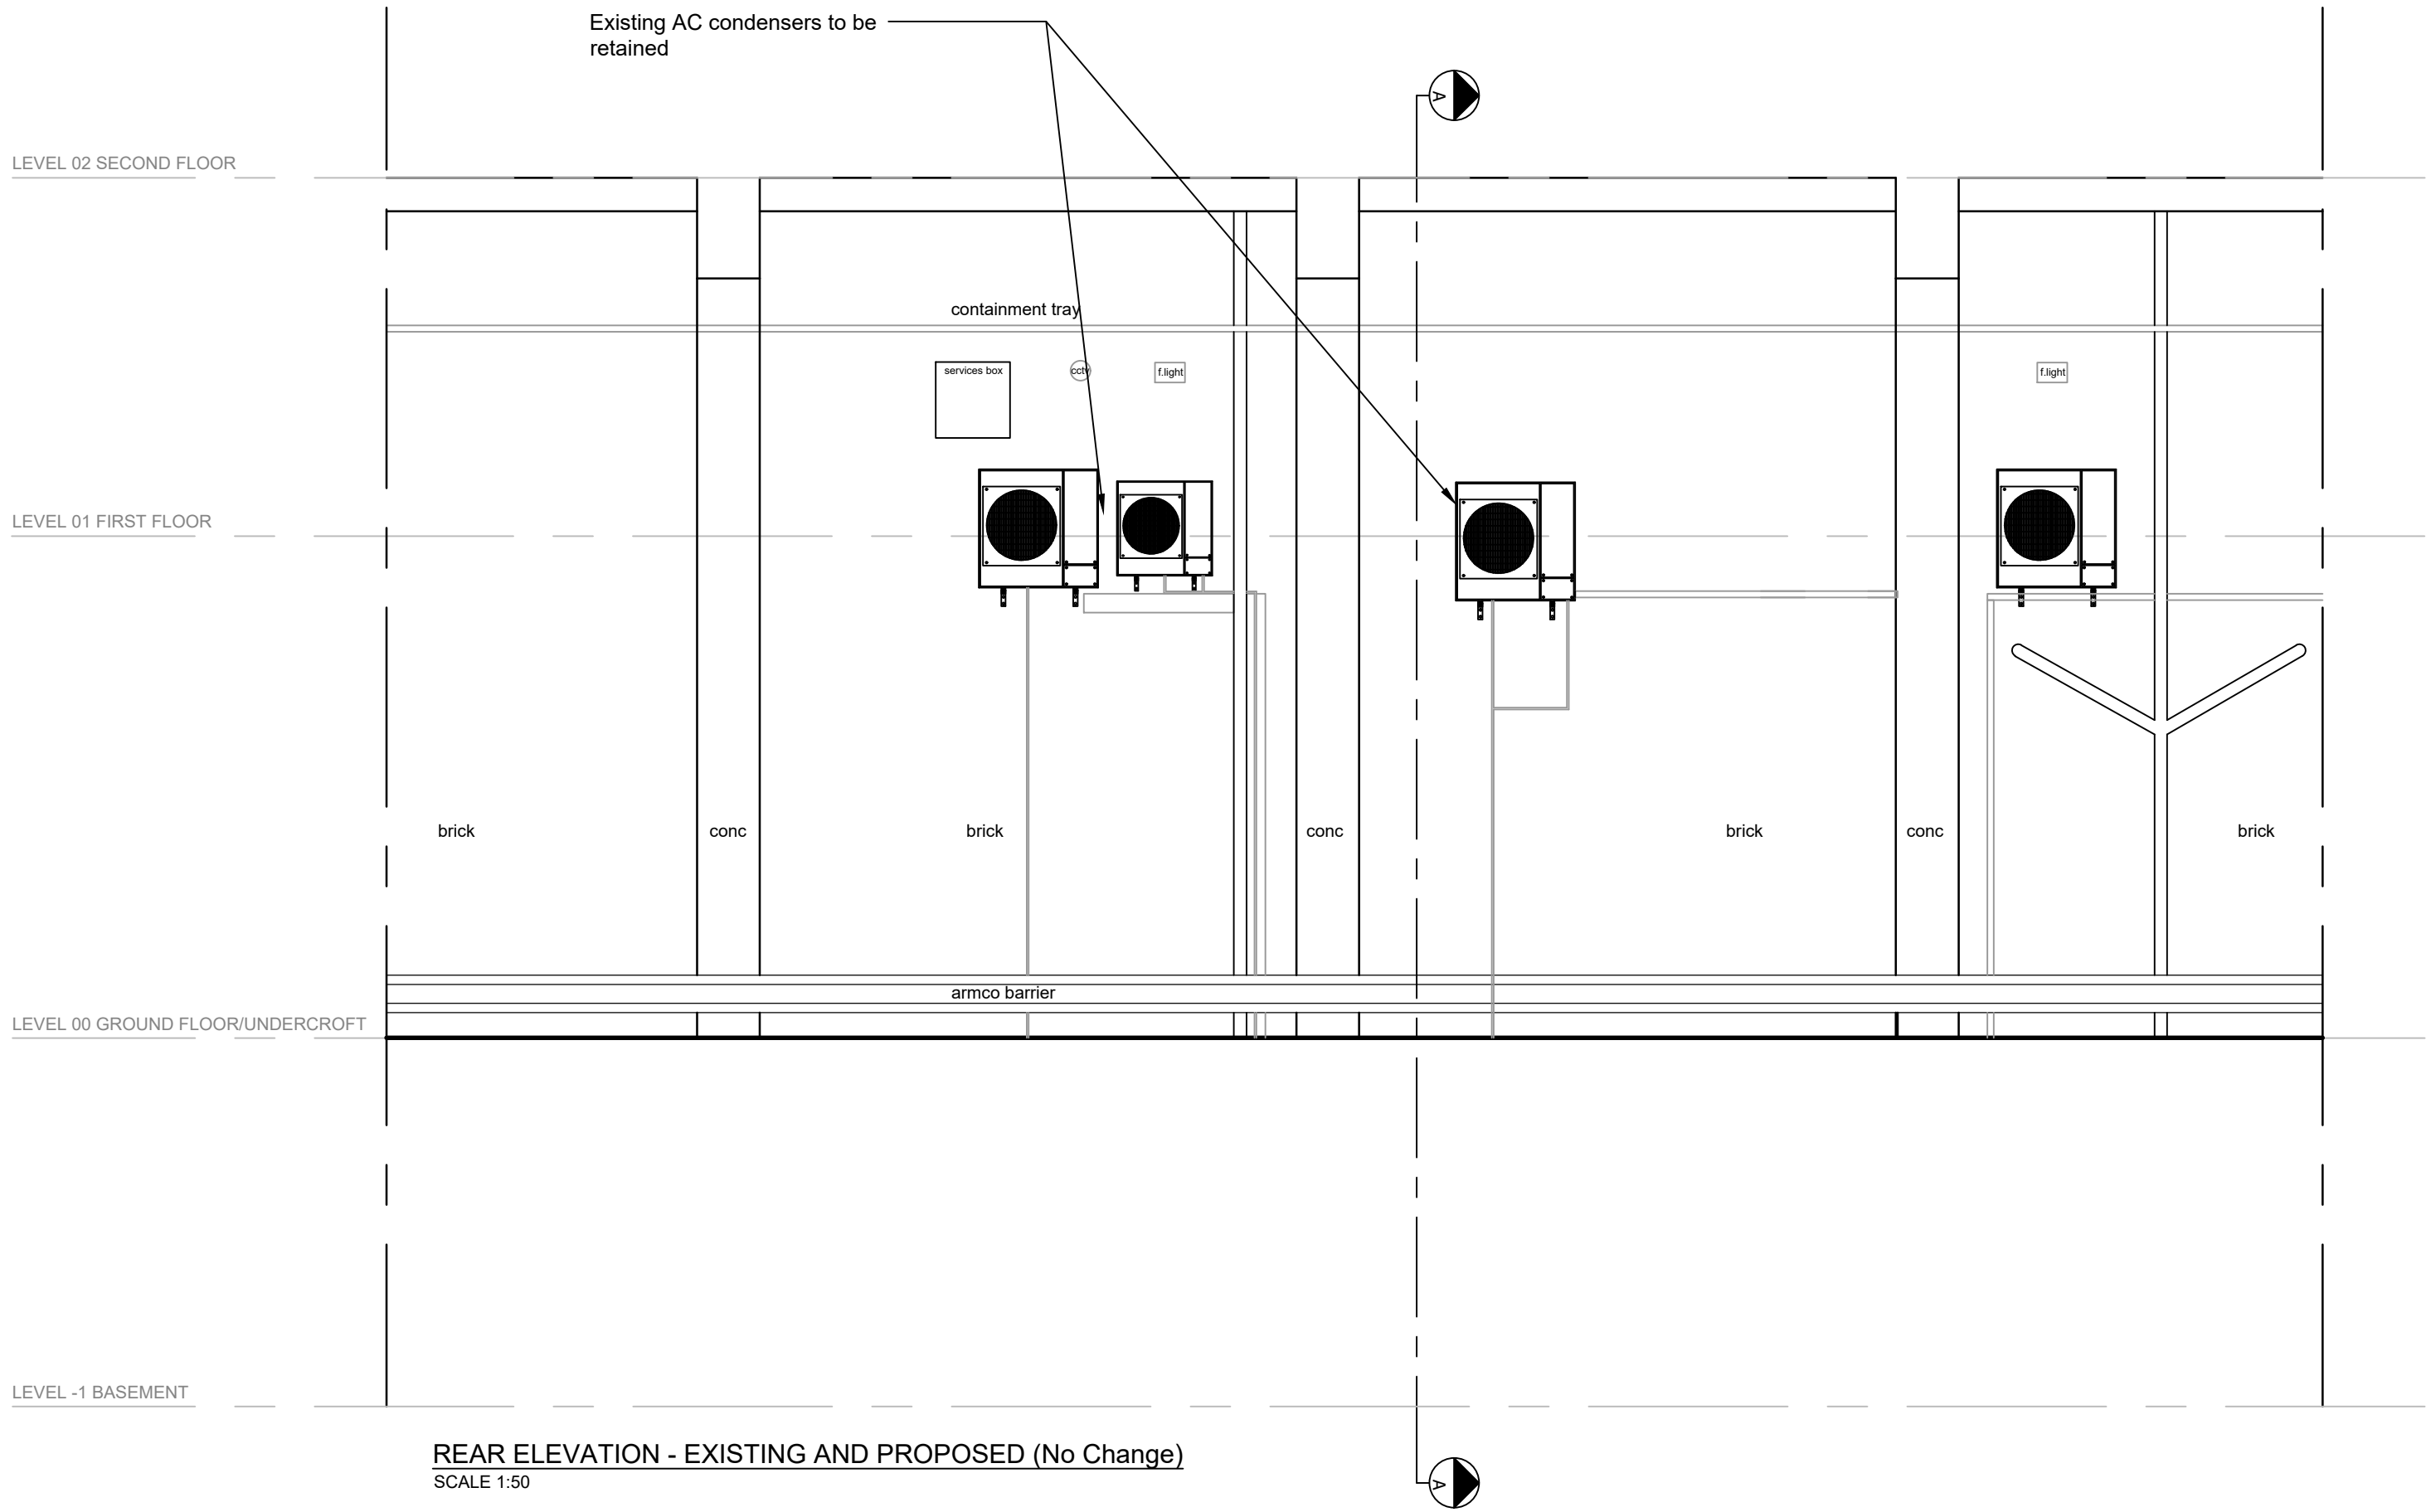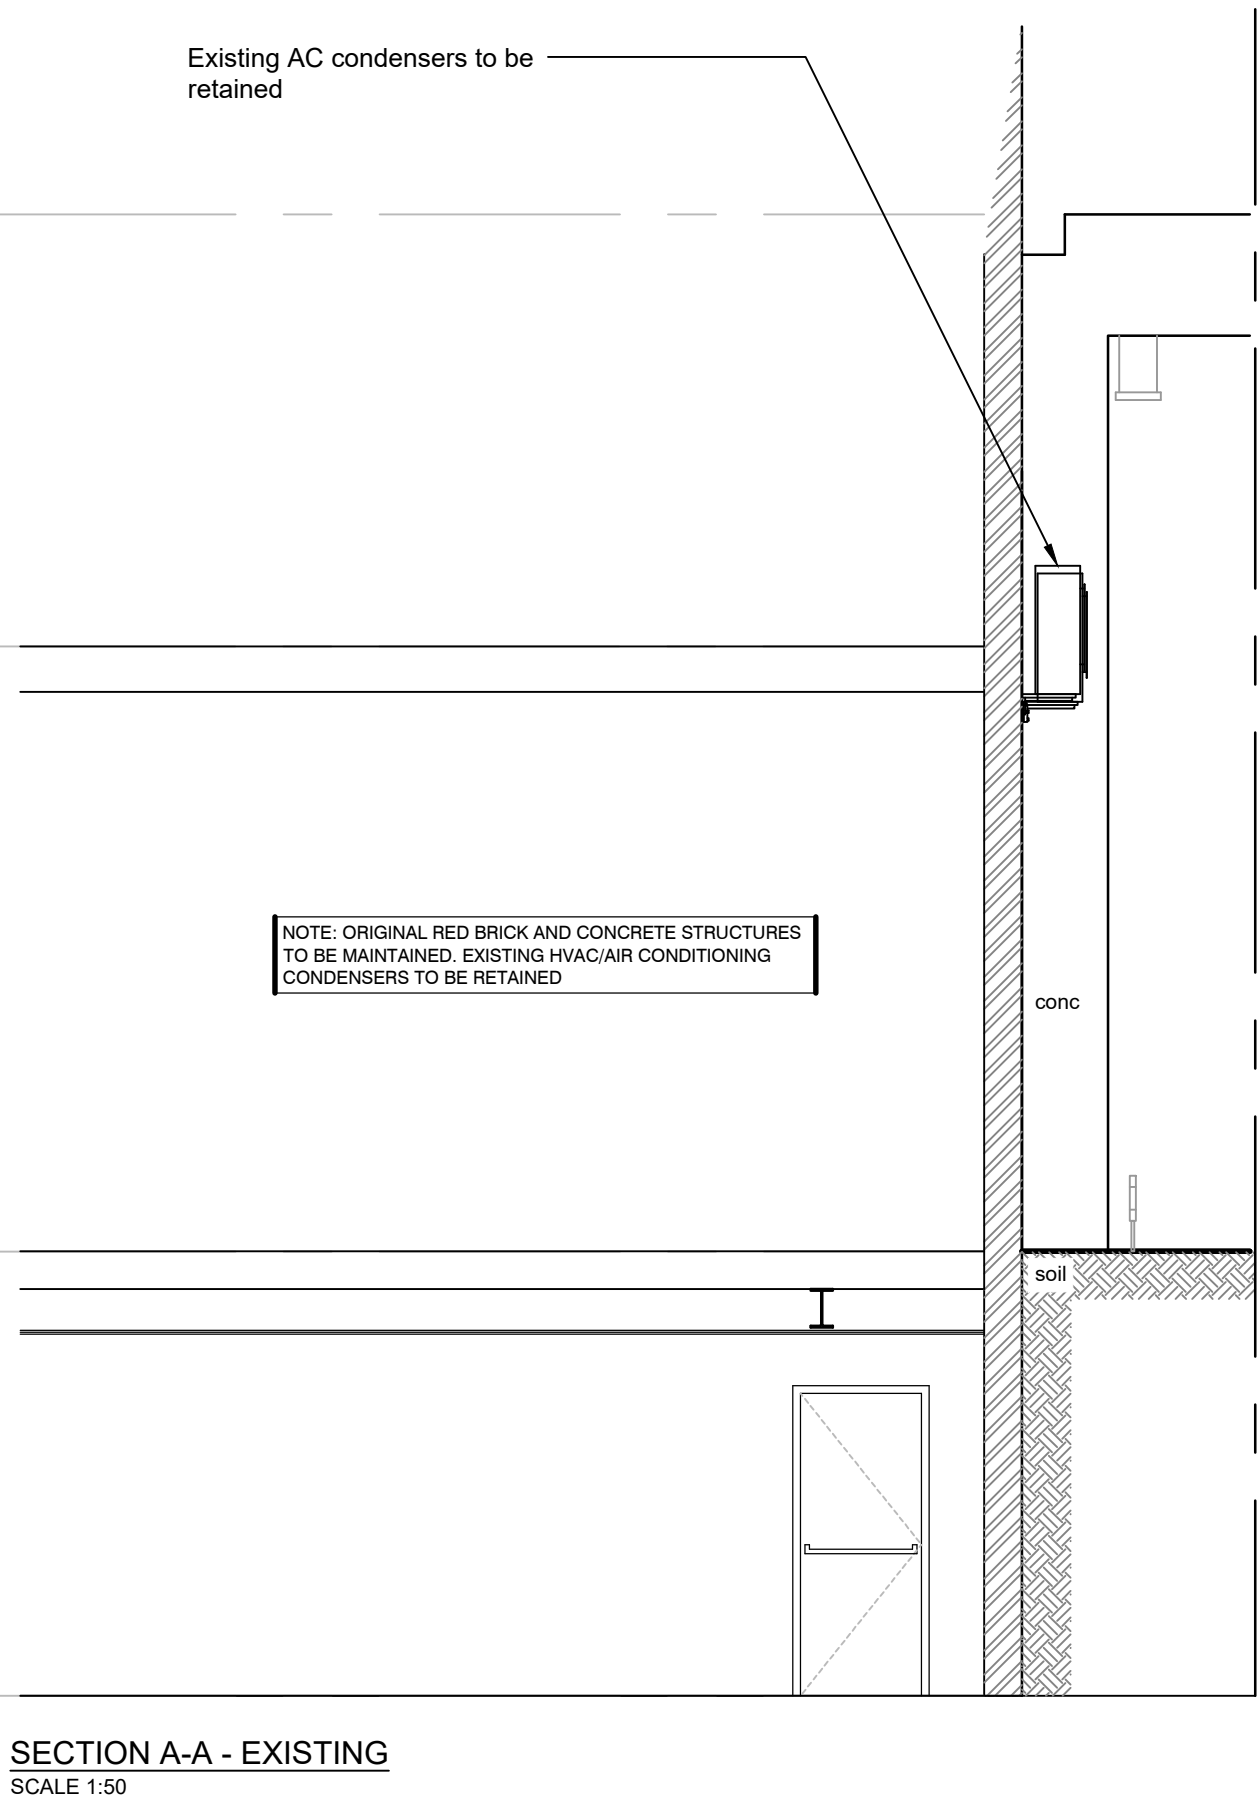

02/01/25	P3	EXISTING HVAC/ AIR CONDITIONING CONDENSERS TO BE RETAINED	LG	HE
29/10/24	P2	EXISTING STRUCTURAL COLUMN ADDED, DUCTWORK ADJUSTED TO SUIT	LG	HE
16/09/24	P1	PRELIMINARY	HE	ST
Date	Rev	Details	Drwn	Chk

Issue:	For Information	Stage:
Client:	DOUX CHATON	
Project:	265-267 Deansgate Terrace Deansgate Manchester M3 4EW	
Title:	LISTED BUILDING CONSENT REAR EXTERNAL ELEVATION EXISTING AND PROPOSED	
Date:	01.08.24	Drawn: LG
Scale:	AS SHOWN @ A1	Checked: HE

DWG NO: 202393_M1NT_XX_SI_A_DR_0106 Rev P3

M1NT STUDIO. www.m1ntstudio.com | h@k@m1ntstudio.com