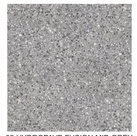

01 HYDROPAVE FUSION SILVER


02 HYDROPAVE FUSION MID GREY


03 HYDROPAVE FUSION GRAPHITE


04 SILVER GREY RESIN

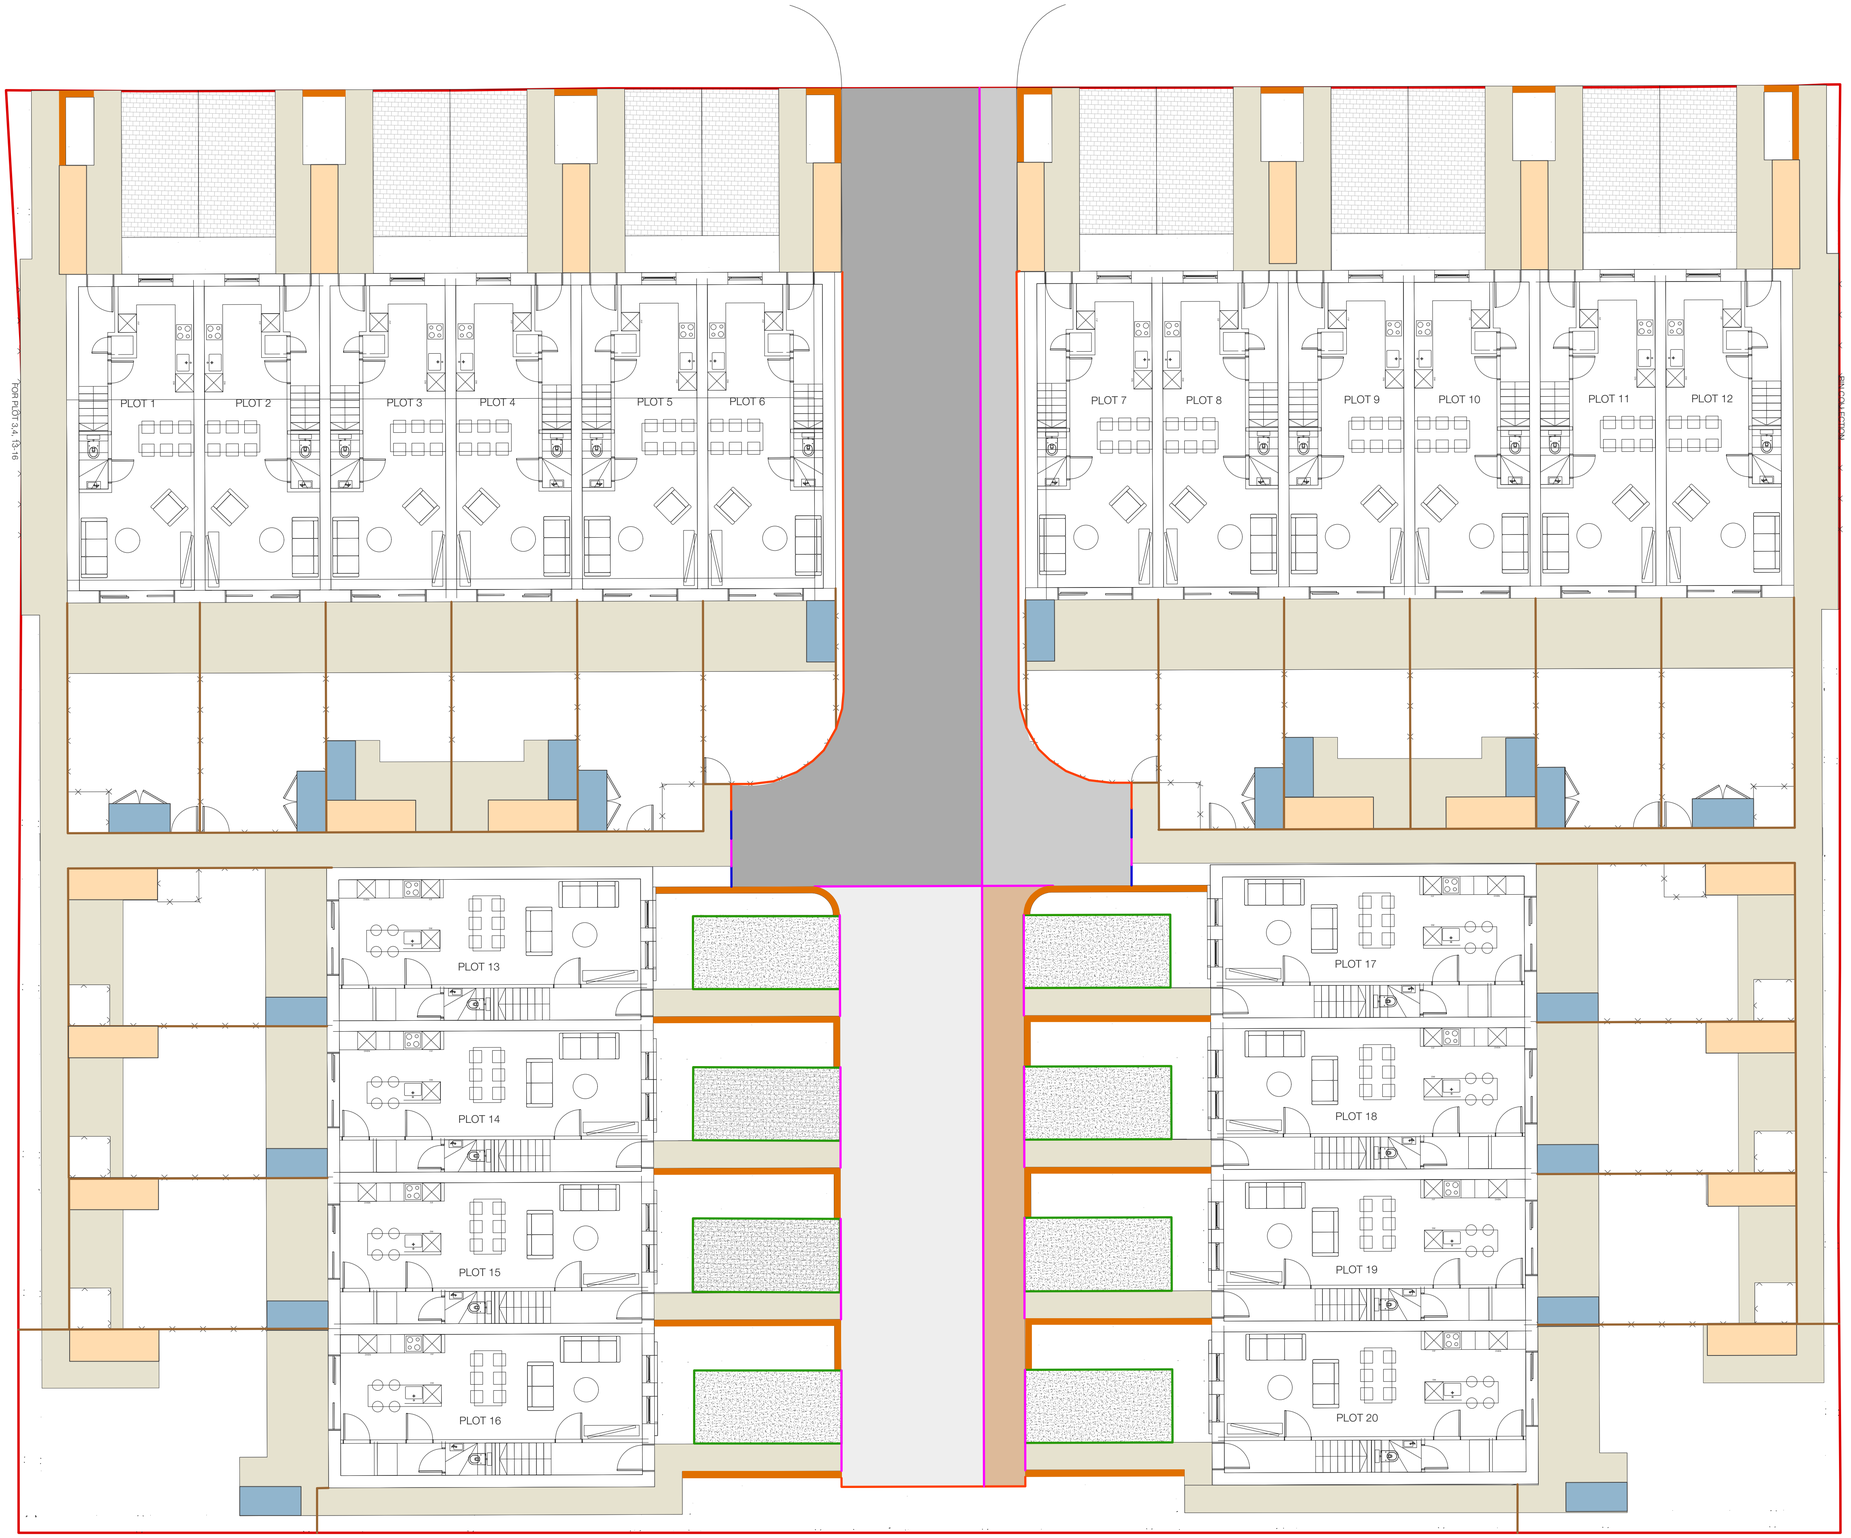

05 HYDROPAVE TEXTURE CHARCOAL


06 FUSION KERB SILVER


06 FUSION KERB LAID FLUSH


07 BIN STORE


08 BIKE STORE



LONGSIGHT

AMENITYTREE
ENVIRONMENTAL PLANNING CONSULTANTS

KEY

SITE BOUNDARY

PERIMETER FENCE – SINGLE SIDED BOARDING
2.1m CLOSE BOARDED TIMBER FENCE / CLOSE BOARD / 3 RAILS / WEATHERED COPING / PTSW / PAR / 25 YEAR GUARANTEE / NO RAILS TO FACE INTERNALLY.

LOW BRICK WALLS
LOW BRICK WALLS TO ARCHITECTS DETAILS

ESTATE ROAD_TYPE 1
TOBERMORE HYDRAPAVE FUSION BLOCKS / SILVER / 200X100X80MM / SUDS COMPLAINT. LAID RUNNING BOND PERPENDICULAR TO KERB.

ESTATE ROAD / SHARED FOOTPATH_TYPE 2
TOBERMORE HYDRAPAVE FUSION BLOCKS / SILVER / 200X100X80MM / SUDS COMPLAINT. LAID RUNNING BOND PARALLEL TO KERB

ESTATE ROAD_TYPE 3
TOBERMORE HYDRAPAVE FUSION BLOCKS / GRAPHITE / 200X100X80MM / SUDS COMPLAINT. LAID RUNNING BOND PERPENDICULAR TO KERB.

ESTATE ROAD / SHARED FOOTPATH_TYPE 2
TOBERMORE HYDRAPAVE FUSION BLOCKS / GRAPHITE / 200X100X80MM / SUDS COMPLAINT. LAID RUNNING BOND PARALLEL TO KERB

BLOCK PAVING PARKING BAYS
TOBERMORE HYDRAPAVE FUSION BLOCKS / GRAPHITE / 200X100X80MM / SUDS COMPLAINT. LAID RUNNING BOND PERPENDICULAR TO KERB.

FOOTPATHS & PATIOS
TOBERMORE HYDRAPAVE TEXTURED FLAGS / CHARCOAL / 400X400X65MM / SUDS COMPLIANT.

STANDARD KERB
TOBERMORE FUSION KERB DROPPER / 125X255X915MM / SILVER.

STANDARD TRANSITION KERB
TOBERMORE FUSION TRANSITION KERB/ 125-255x150-915MM / SILVER.

STANDARD DROPPED KERB
TOBERMORE FUSION DROPPED KERB / 125x150x915mm / SILVER.

EDGING KERB
TOBERMORE FUSION EDGE / 150X75X900 / SILVER.

BIN STORE
PRESSURE TREATED / SLATTED BIN STORE / OPENING LID / ANTHRACITE / ON PAVING.

CYCLE STORAGE
DANCOVER BERTILO BOX BIKE SHED / 2.07X1.03X1.43M / ANTHRACITE / ON PAVING.

PARKING BAYS
INTERNAL DRIVEWAYS SILVER GREY ANGULAR STONE CHIPPINGS CONTAINED WITH PLASTIC GRID .

N

0 4 8 m

REV.NO.	DD.MM.YY	DESCRIPTION OF REVISION	INITIALS
R.02	20.11.24	Amended - A795_P_100A-PROPOSED SITE PLAN	AC
R.01	20.08.24	First issue	AC

PREPARED BY

AMENITY TREE

STATUS

FOR COMMENT

TITLE

HARDWORKS PLAN

DWG.NO

AT.24.11672.100

REV.NO

R.02

SCALE	DRAWN	APPROVED	DATE
1:100 @ A1	AC	SD	20.11.24