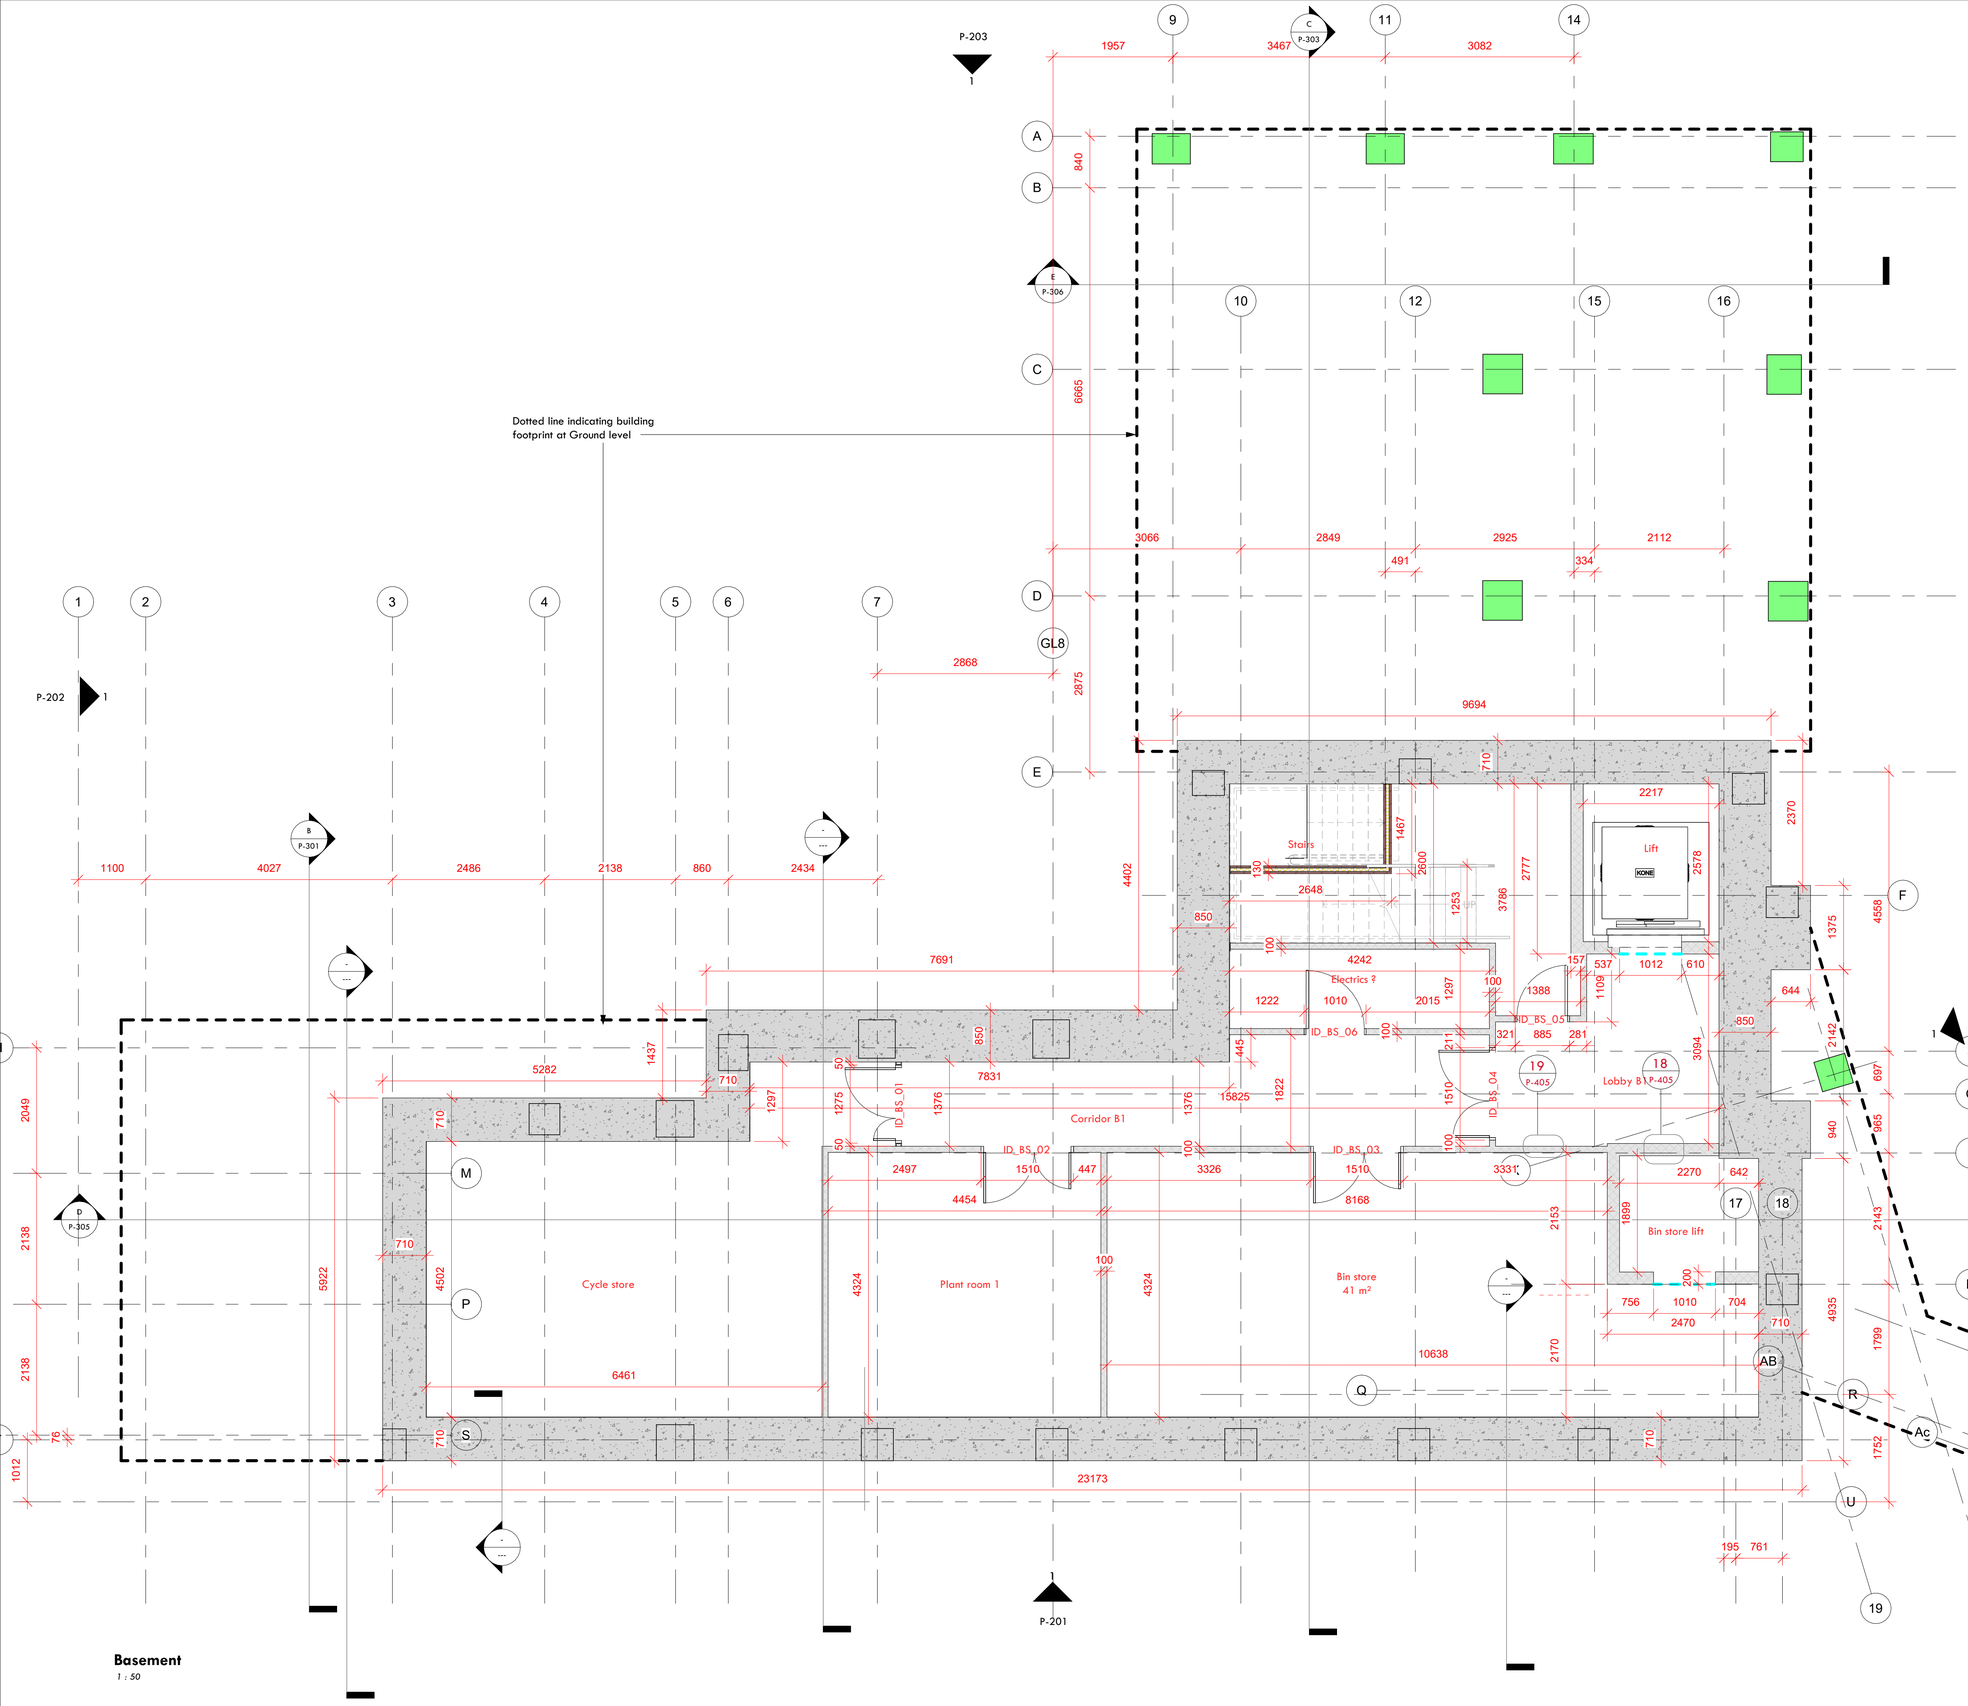

Basement
1 : 50

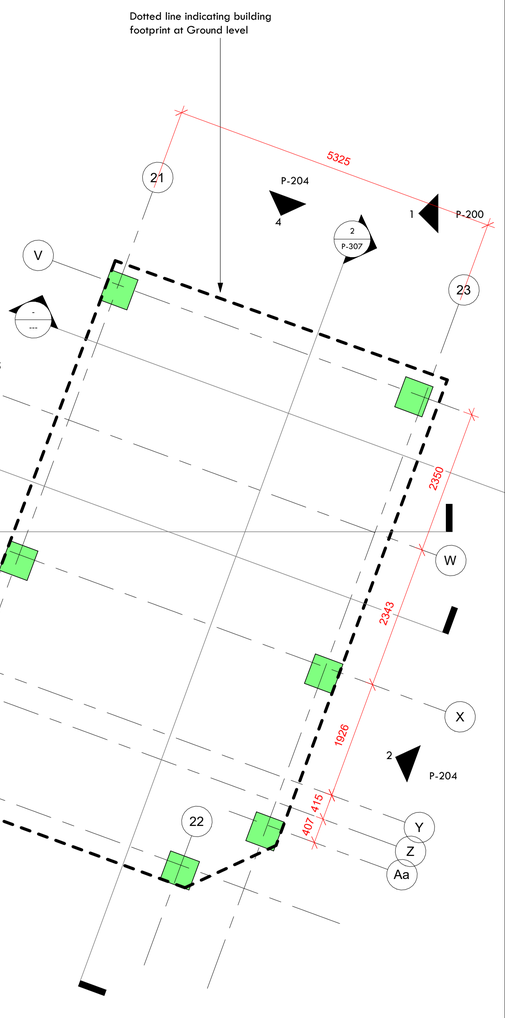

nc architecture

PROJECT
Red Lion Street

SITE ADDRESS
Red Lion Street, Northern Quarter, For Noble Design & Build

POSTCODE
M4 1PB

DRAWING
GA Basement floor plan

PROJECT NO.	DWG NO.	REV NO.	SCALE
10522	P-110		1 : 50

DRAWN BY	CHECKED BY	PAGE SIZE
AL	Approver	A1

PLANNING

REV	DESCRIPTION	INTL	CHK	DATE

nc architecture
The Island, St. Ann's Parade,
Wilmslow, Cheshire SK9 1HG

T: 01625 536 767
E: info@ncarchitecture.com
W: www.ncarchitecture.com

RIBA Chartered Practice
Architects Registration Board

NOTES: All works are to be undertaken in accordance with the Building Regulations, and the current British Standards. All proprietary materials and products are to be used and installed in strict accordance with the manufacturer's recommendations. Figured dimensions to be followed in preference to scaled. All dimensions to be checked on site, in the event of any discrepancy refer to the Architect. This drawings remains the copyright of the Architect and may not be copied in whole or in part without prior written consent.
© Hadi Collins Homes Ltd. t/a NC Architecture.