


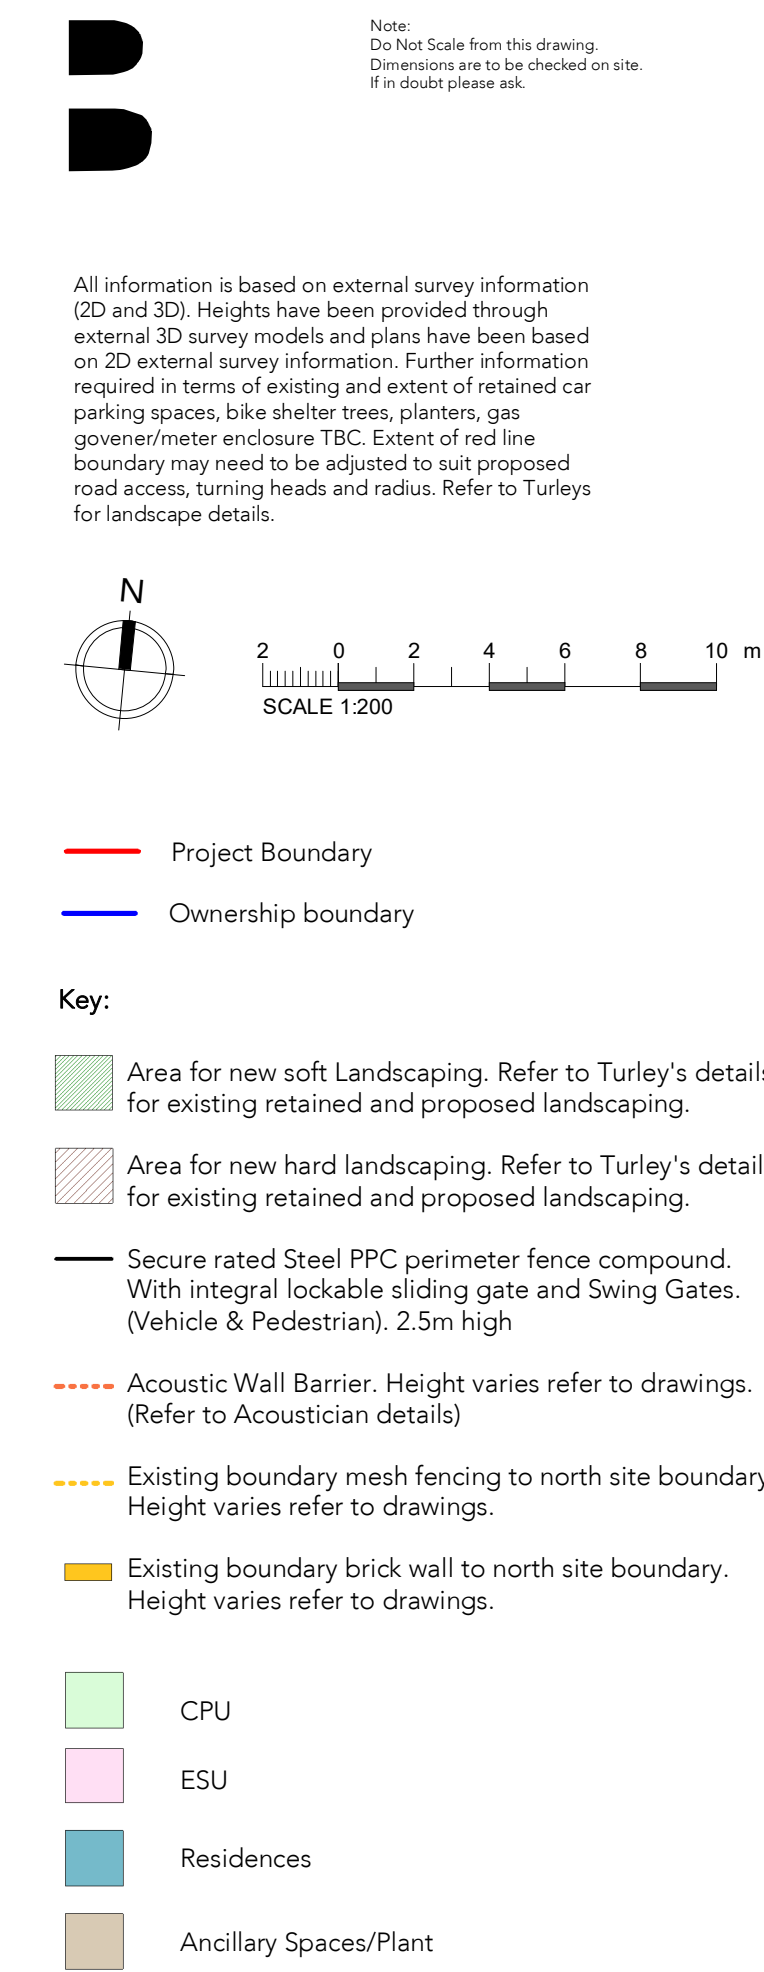

Project Title	The Limes Relocation
Client	Rider Levett Bucknall
Location	Fallowfield Campus, Manchester
Drawing ref	Proposed Site Plan (Complete)

Date	11/12/2024 09:52:01	Scale	As indicated
Checker	MB	Size	A0
Job No:	9774	Status	S4 Suitable for Stage Approval

Project	Origin	Volume	Level	Type	Role	Number	Rev
LIMES-BUT-MS-R3-DR-A-04101-P02							