


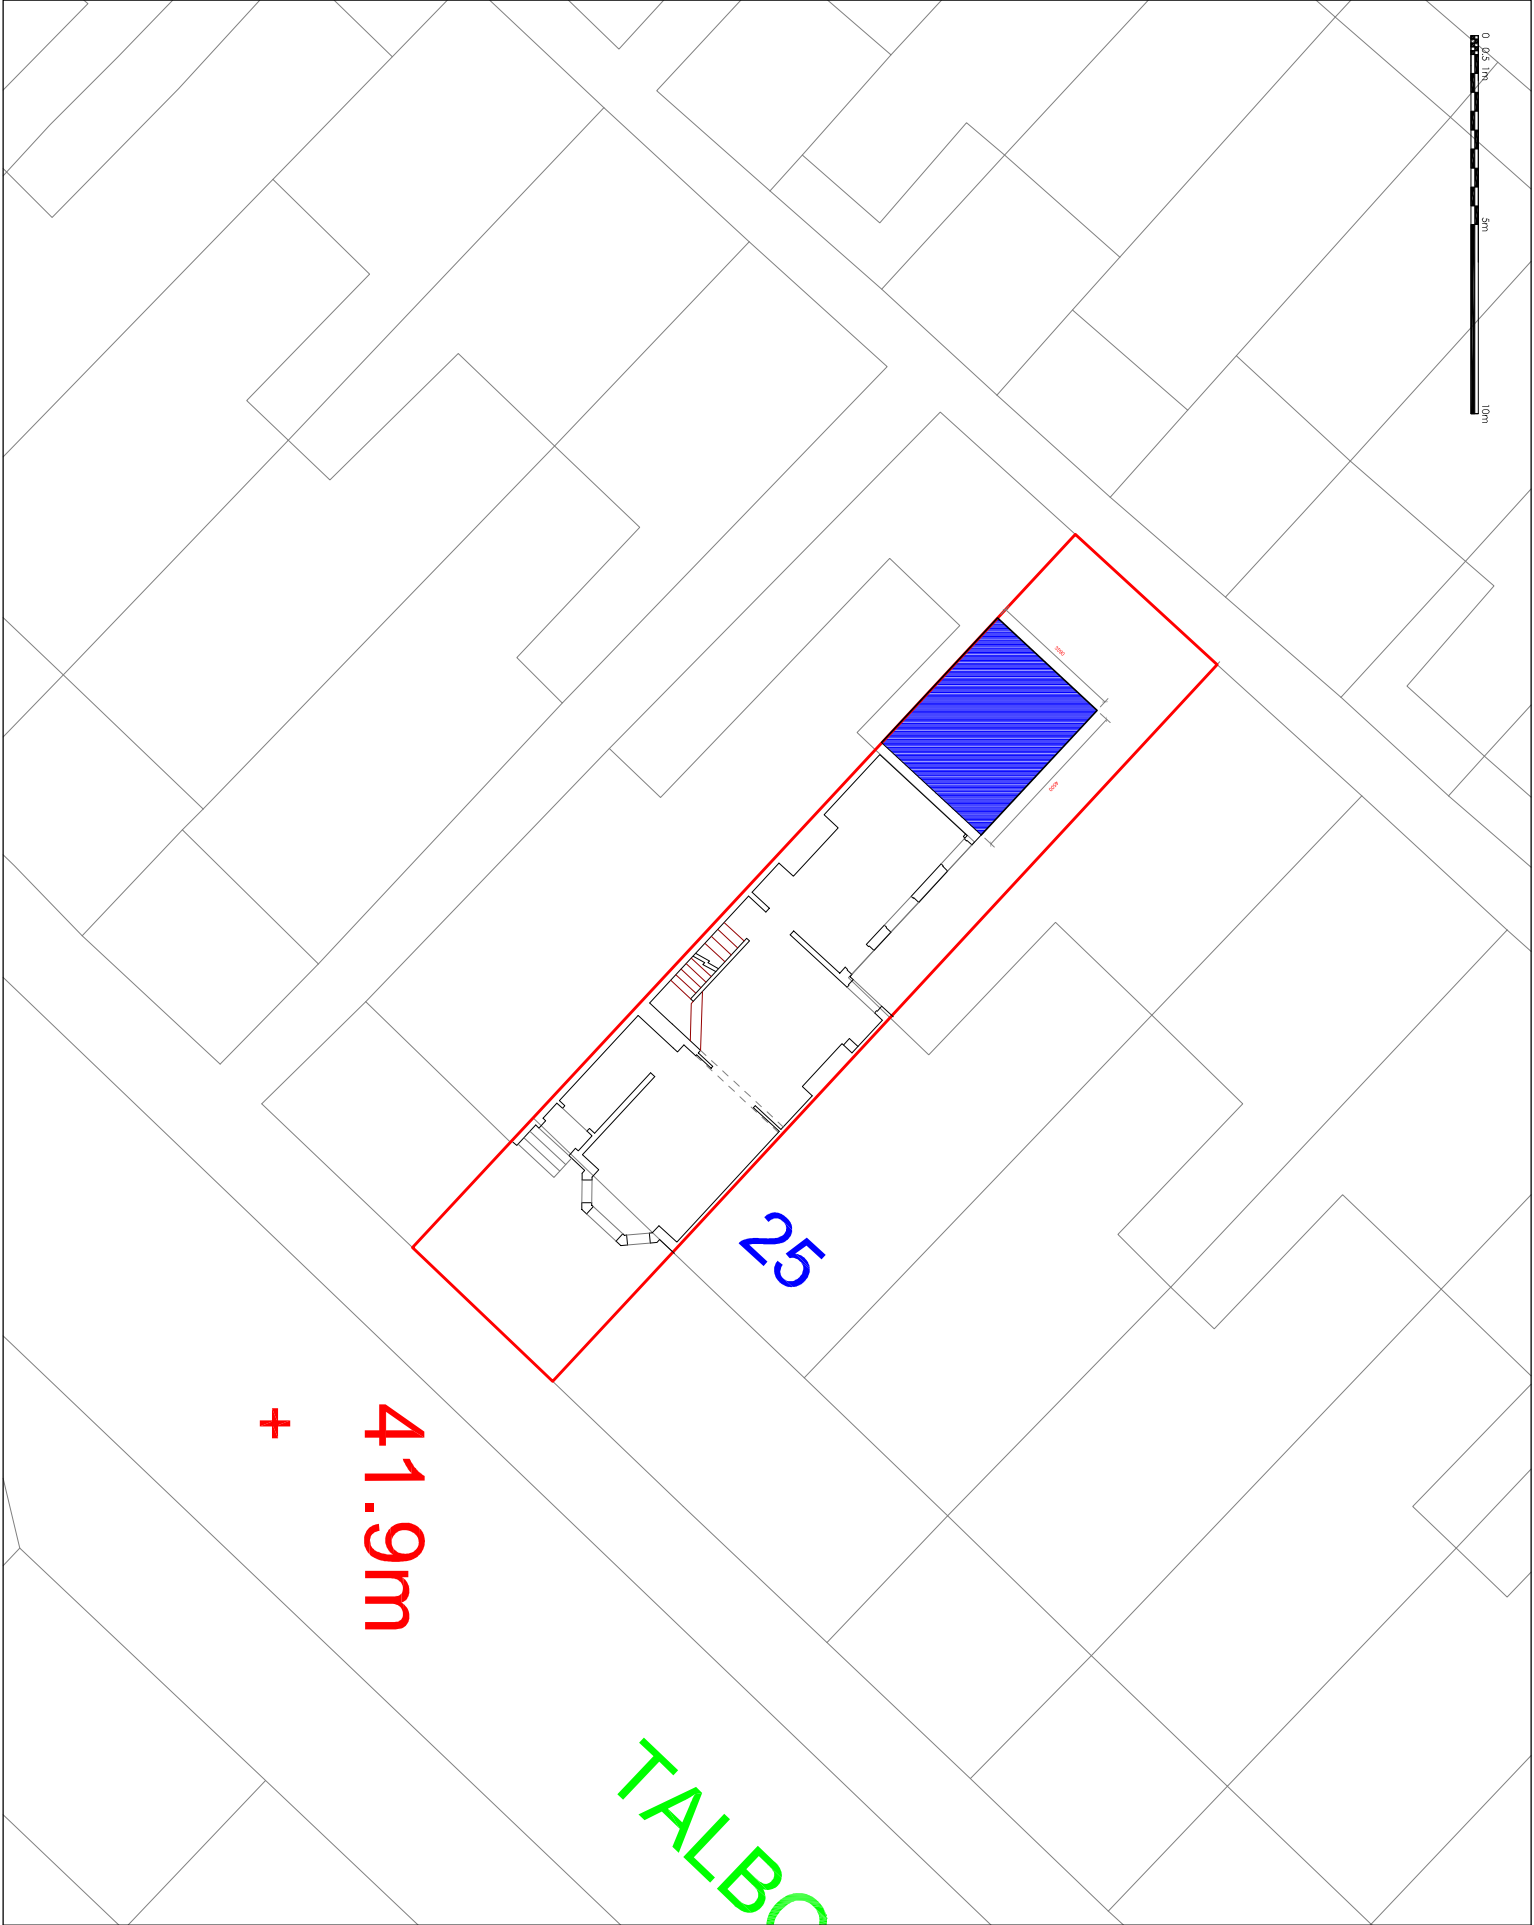

PROJECT # 24069
DRAWING # 220
SCALE 1:200 @ A4
DATE NOV '24

CLIENT
MR A EDWARDS
23 TALBOT ROAD
FALLOWFIELD
MANCHESTER
M14 6TA

PROJECT
SINGLE STOREY REAR EXTENSION

DRAWING TITLE
SITE LOCATION PLAN
PLANNING



BLUECHIP ARCHITECTURE
07999 294 675
DESIGN@BLUECHIP-ARCHITECTURE.CO.UK
WWW.BLUECHIP-ARCHITECTURE.CO.UK
18 BOLTON ROAD 1 WORSLEY 1 MANCHESTER 1 M20 1AB

ISSUED FOR PLANNING APPROVAL 29.11.24

CONCEPT PROPOSALS & EXISTING PLANS SUBJECT TO THE CLIENT AND ARCHITECT'S AGREEMENT TO PROCEED WITH THE PROJECT. THE ARCHITECT'S RESPONSIBILITY IS TO PROVIDE A PROFESSIONAL DESIGN SERVICE. THE ARCHITECT'S RESPONSIBILITY IS NOT TO OBTAIN PLANNING PERMISSIONS OR TO GUARANTEE THE SUCCESS OF ANY APPLICATION.