



FLOOR FINISHES LEGEND	
SYMBOL	DESCRIPTION
<div><div></div><div></div><div></div><div></div><div></div><div></div><div></div><div></div><div></div><div></div></div>	SUPPLIER: archi.tile gary@archi-tile.co.uk PRODUCT REF: Cypress Pink Blush ATMNBC102 SIZE: TILES 200 x 200mm
<div><div></div><div></div><div></div><div></div><div></div><div></div><div></div><div></div><div></div><div></div></div>	SUPPLIER: GERFLOR PRODUCT REF: Tarasafe/TL Securite Ultra Compact COLOUR: 7307 Copper
<div><div></div><div></div><div></div><div></div><div></div><div></div><div></div><div></div><div></div><div></div></div>	SUPPLIER: GERFLOR PRODUCT REF: ROMAT COLOUR: ANTHRACITE
<div><div></div><div></div><div></div><div></div><div></div><div></div><div></div><div></div><div></div><div></div></div>	SUPPLIER: ALTRO PRODUCT REF: SUPREMA II COLOUR EARTH SUI2066 SIZE: SAFETY FLOOR - VINYL SHEET FLOORING Supply and lay 2.0mm thick slip resistant vinyl sheet to conform to EN13845, to have class 1 spread of flame. Installed toBS8203 with hot welded joints and laid in strict accordance to the manufacturers recommendation on manufacturers approved adhesive. Allow for laying existing flooring with 12mm ply sheeting.
<div><div></div><div></div><div></div><div></div><div></div><div></div><div></div><div></div><div></div><div></div></div>	SUPPLIER: KARNDKAN PRODUCT REF: Spring Oak RL01 SIZE: PLANK

NOTE: Floors to be inspected and repaired to maintain their structural integrity and to relieve any new finishes where required.

All skirting board finishes shown on elevation drawings.

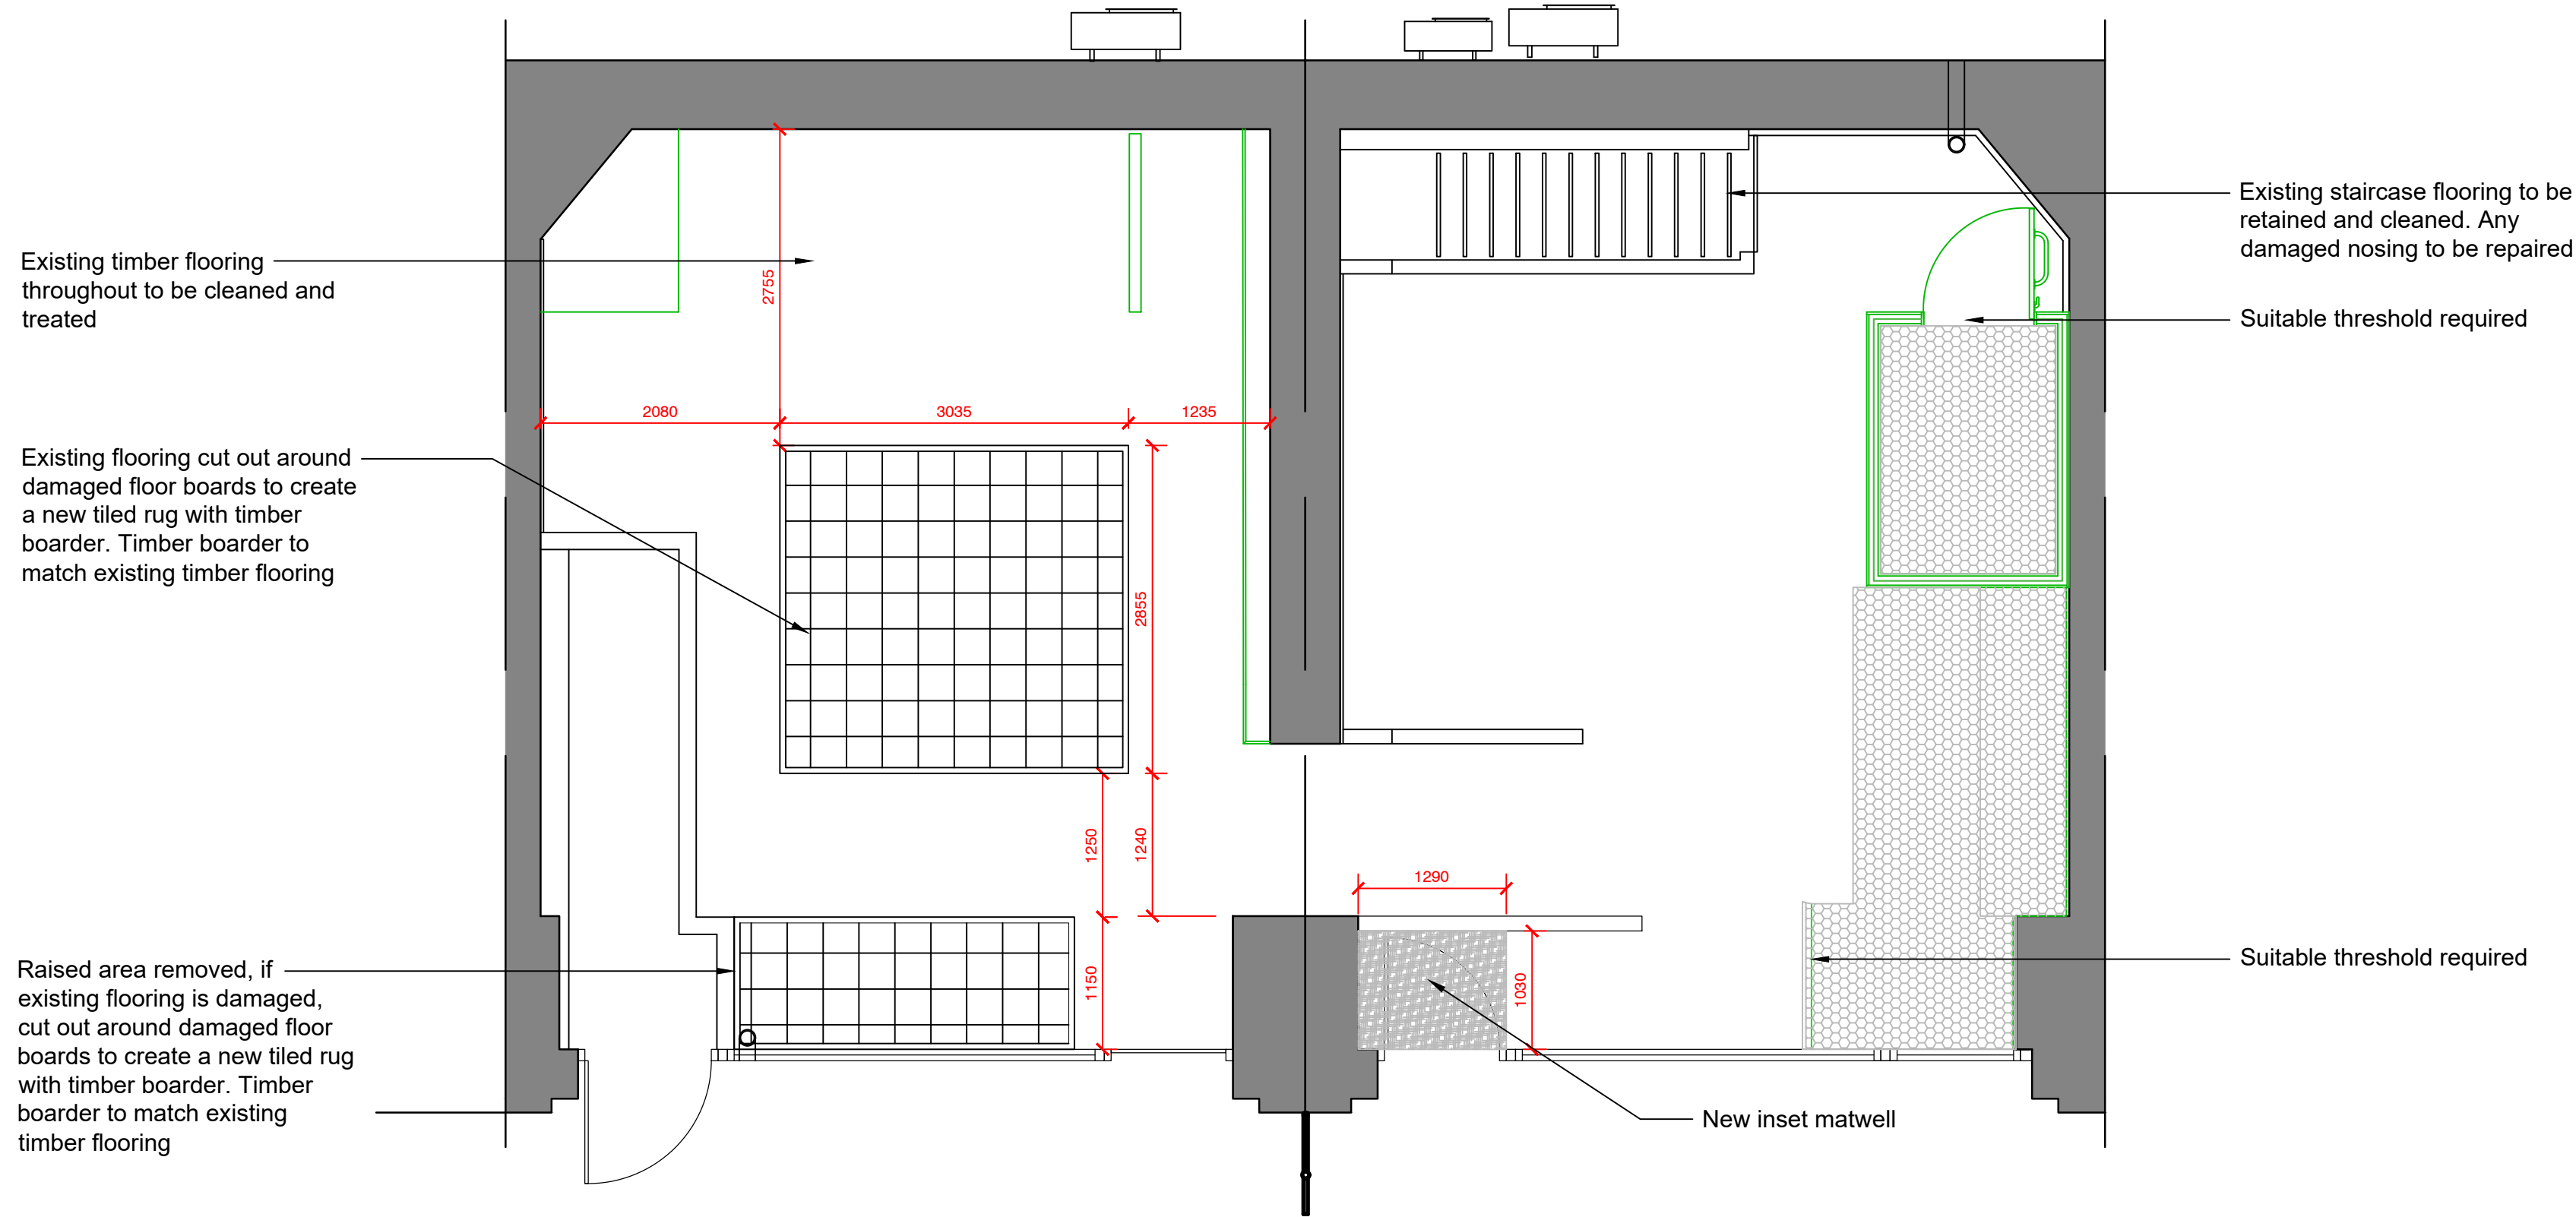

GROUND FLOOR - FLOOR FINISHES
SCALE 1:50

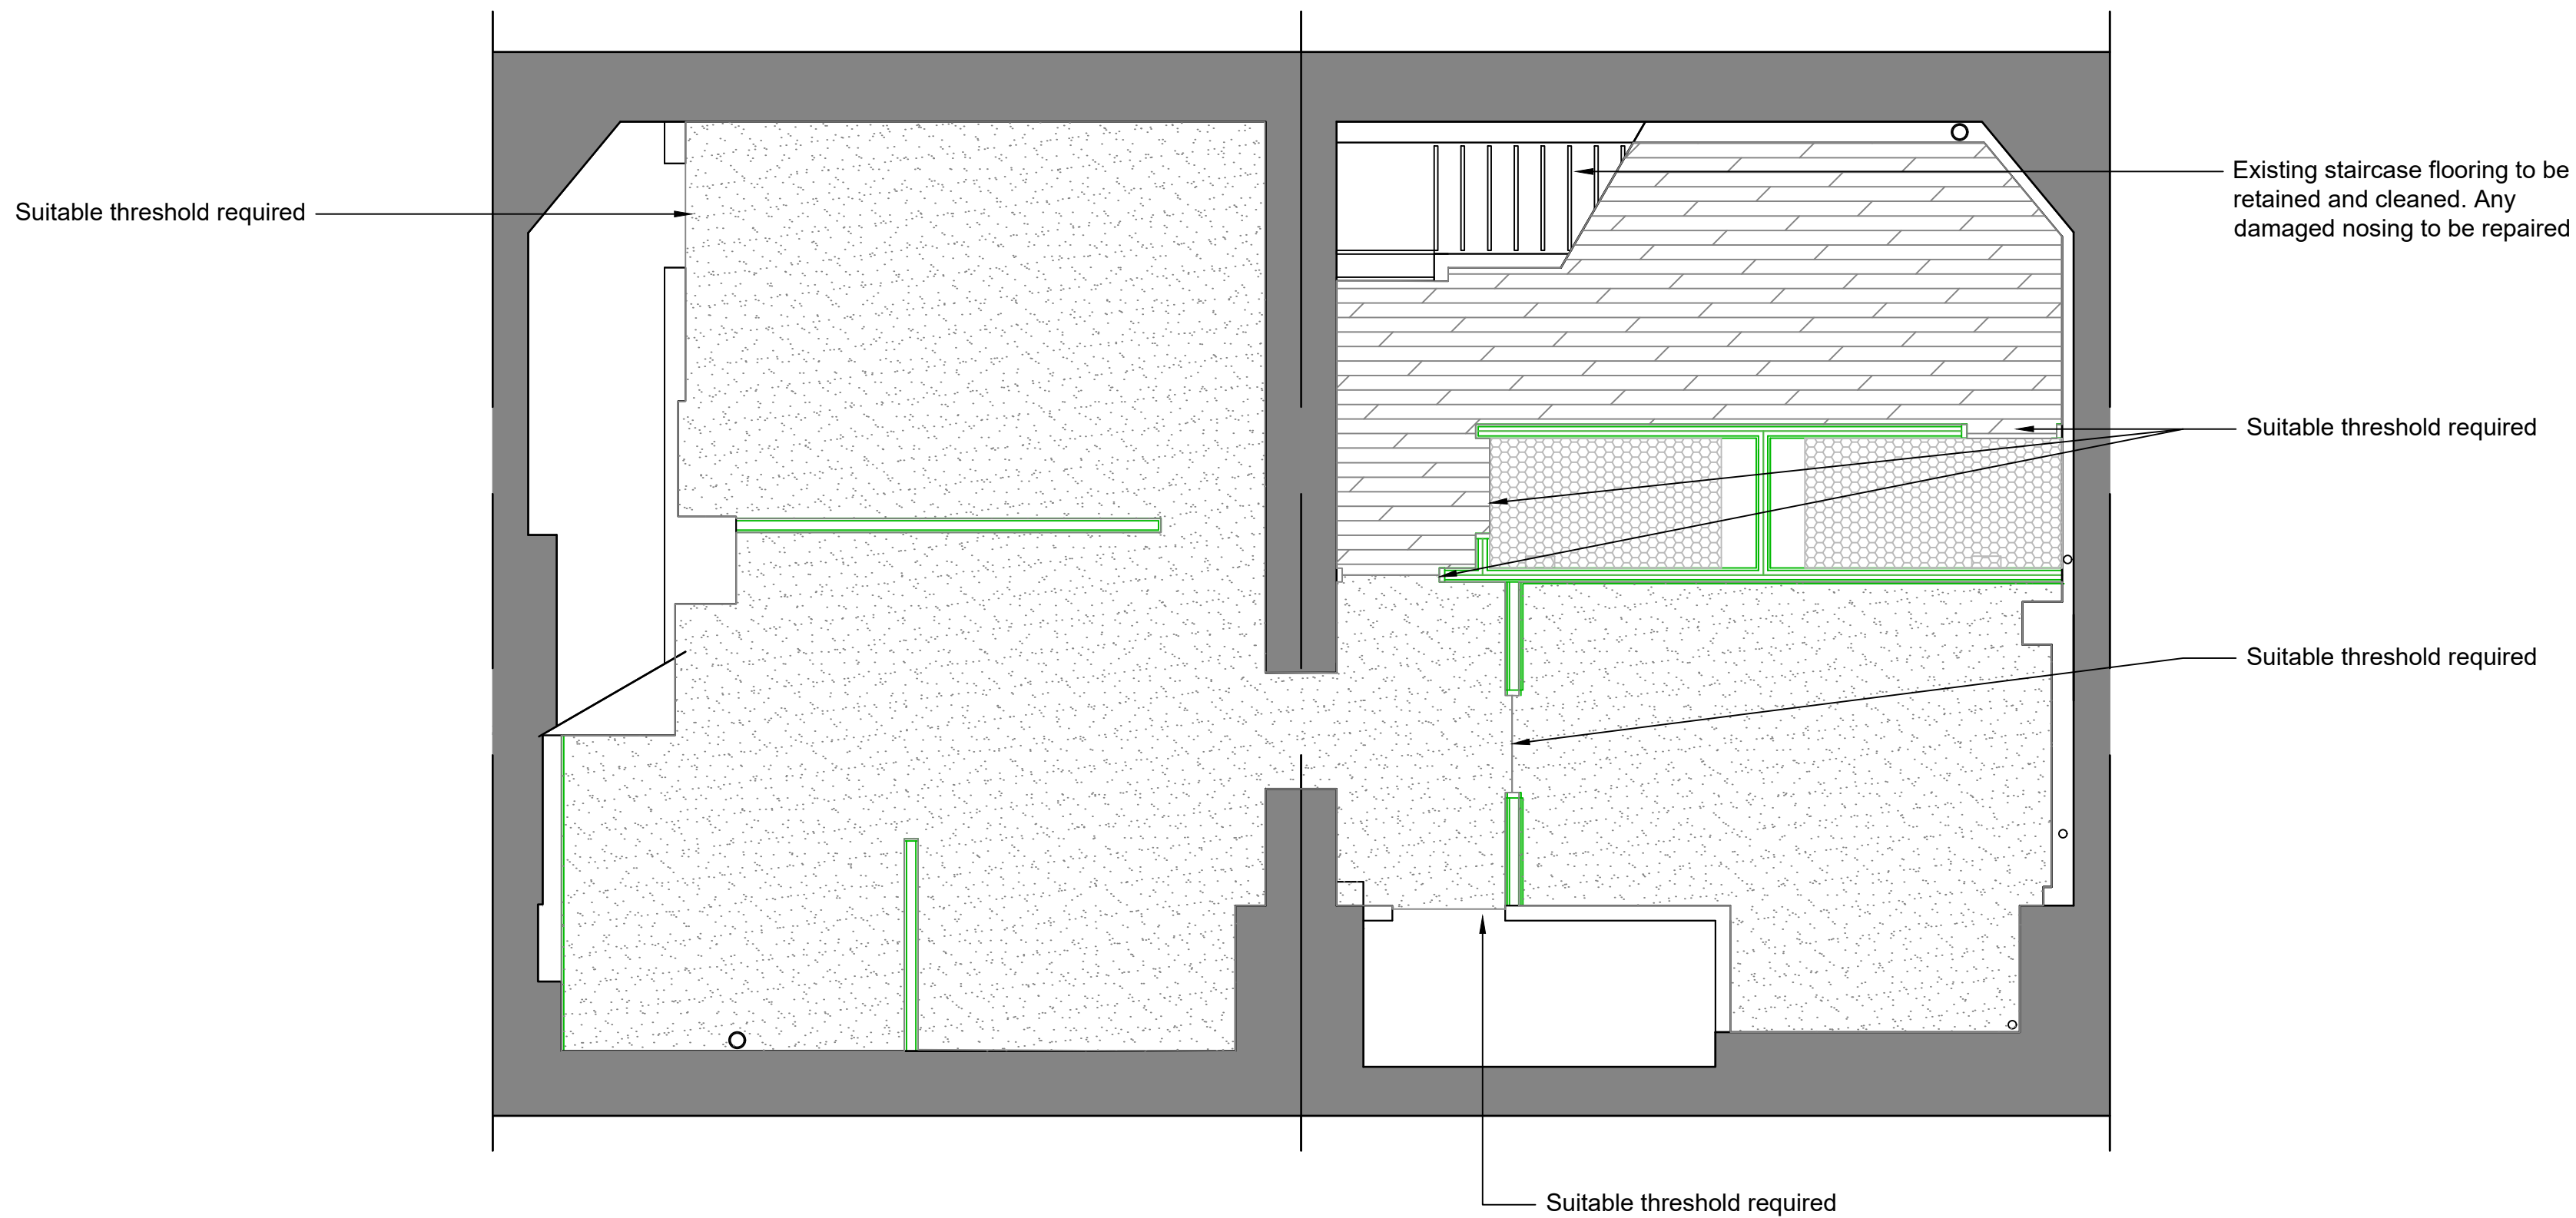

BASEMENT - FLOOR FINISHES
SCALE 1:50

20.12.24	P3	PLANNING UPDATES TO JB EMAIL 19.12.24: - Dumb waiter omitted	HE	LG
22.10.24	P2	WC AND COUNTER FLOORING AMENDED TO TERRAZZO SAFETY FLOOR	HE	LG
16.09.24	P1	PRELIMINARY	HE	ES
Date	Rev	Details	Drawn	Chk

Issue:	For Information	Stage:	S4
Client:	DOLUX CHATON		
Project:	265-267 Deansgate Terrace Deansgate Manchester M3 4EW		
Title:	GROUND FLOOR AND BASEMENT FLOOR FINISHES - PROPOSED		
Date:	21.08.24	Drawn:	HE
Scale:	1:50 @ A1	Checked:	LG

DWG NO:	Rev
202393_M1NT_XX_ZZ_A_DR_1005	P3