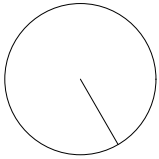
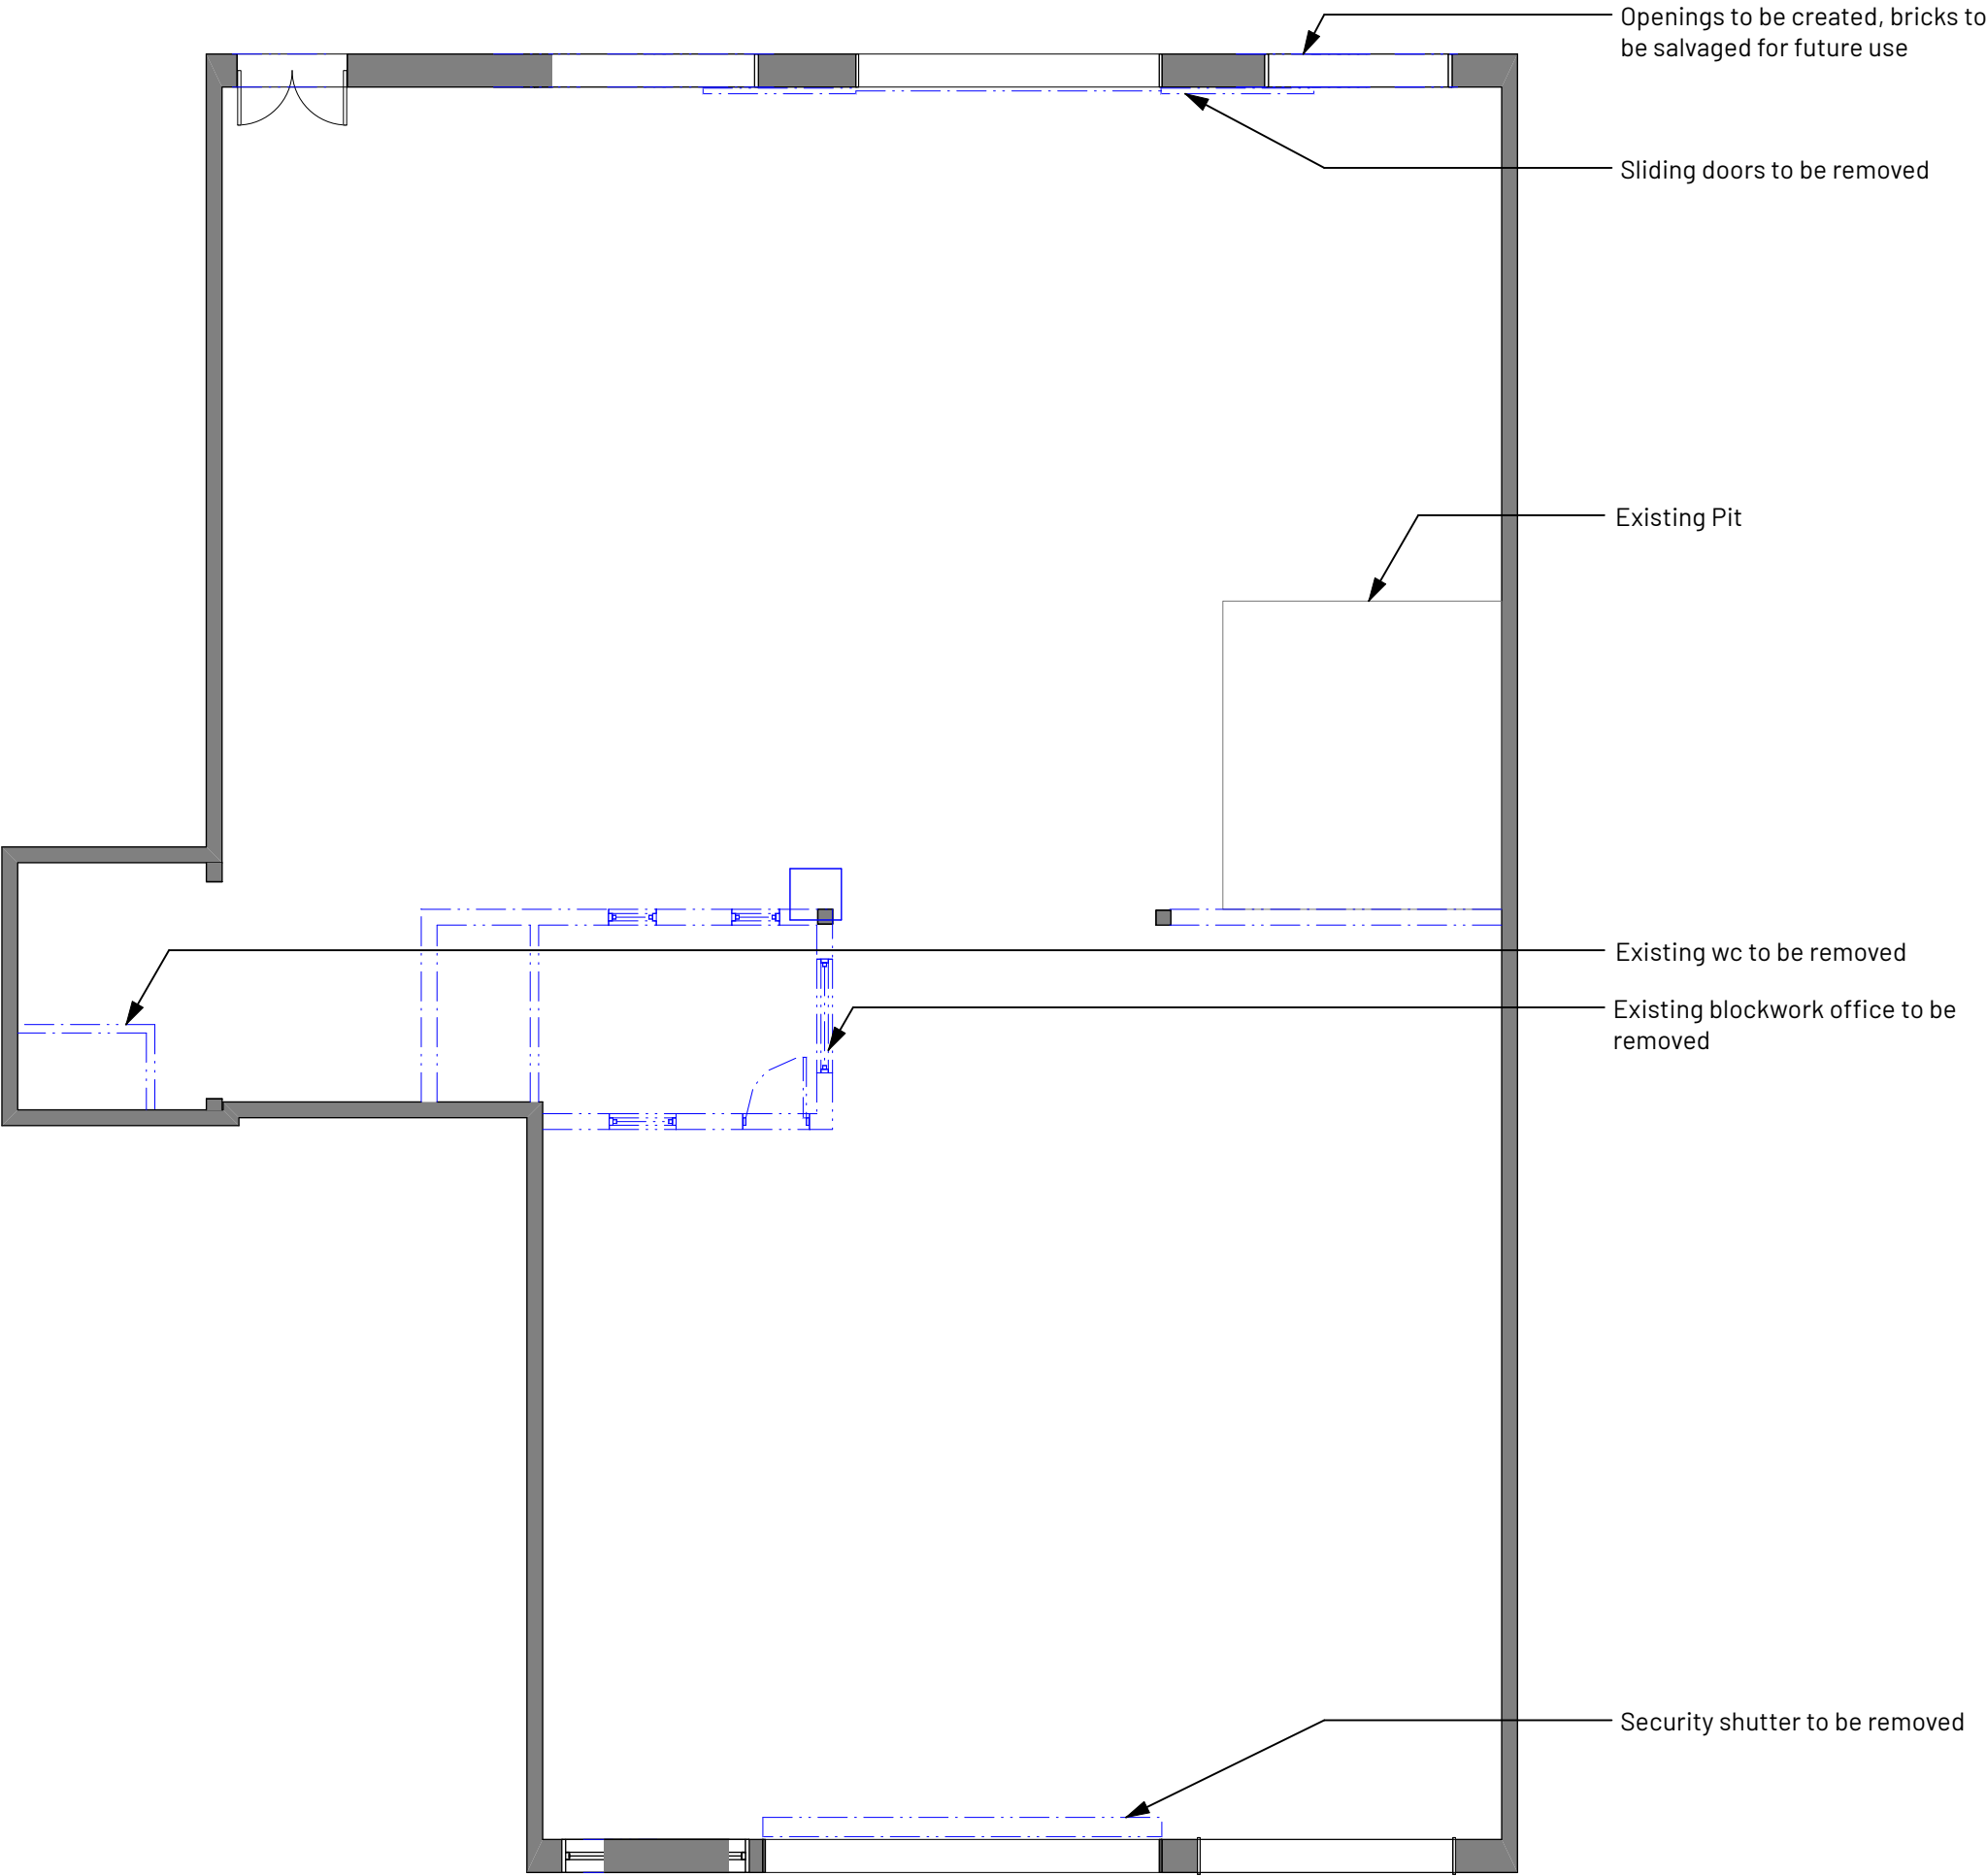


A 12/12/2024		Various updates following client comments.	HW	HW
REV	NOTE		DRN	CHK

Blossom Market

Ground Floor Plan -
Existing to be
Removed

PROJECT REF.	2062
DRWG NO.	P(101)
REVISION	A
SCALE	1:100 @ A3
DATE 1st DRAWN	Jan 24 PL

SK sketch E existing P proposed T tender C construction FI final issue

+44 161 236 0051
ARCHITECT@ATELIERMB.CO.UK

ATELIER.MB