


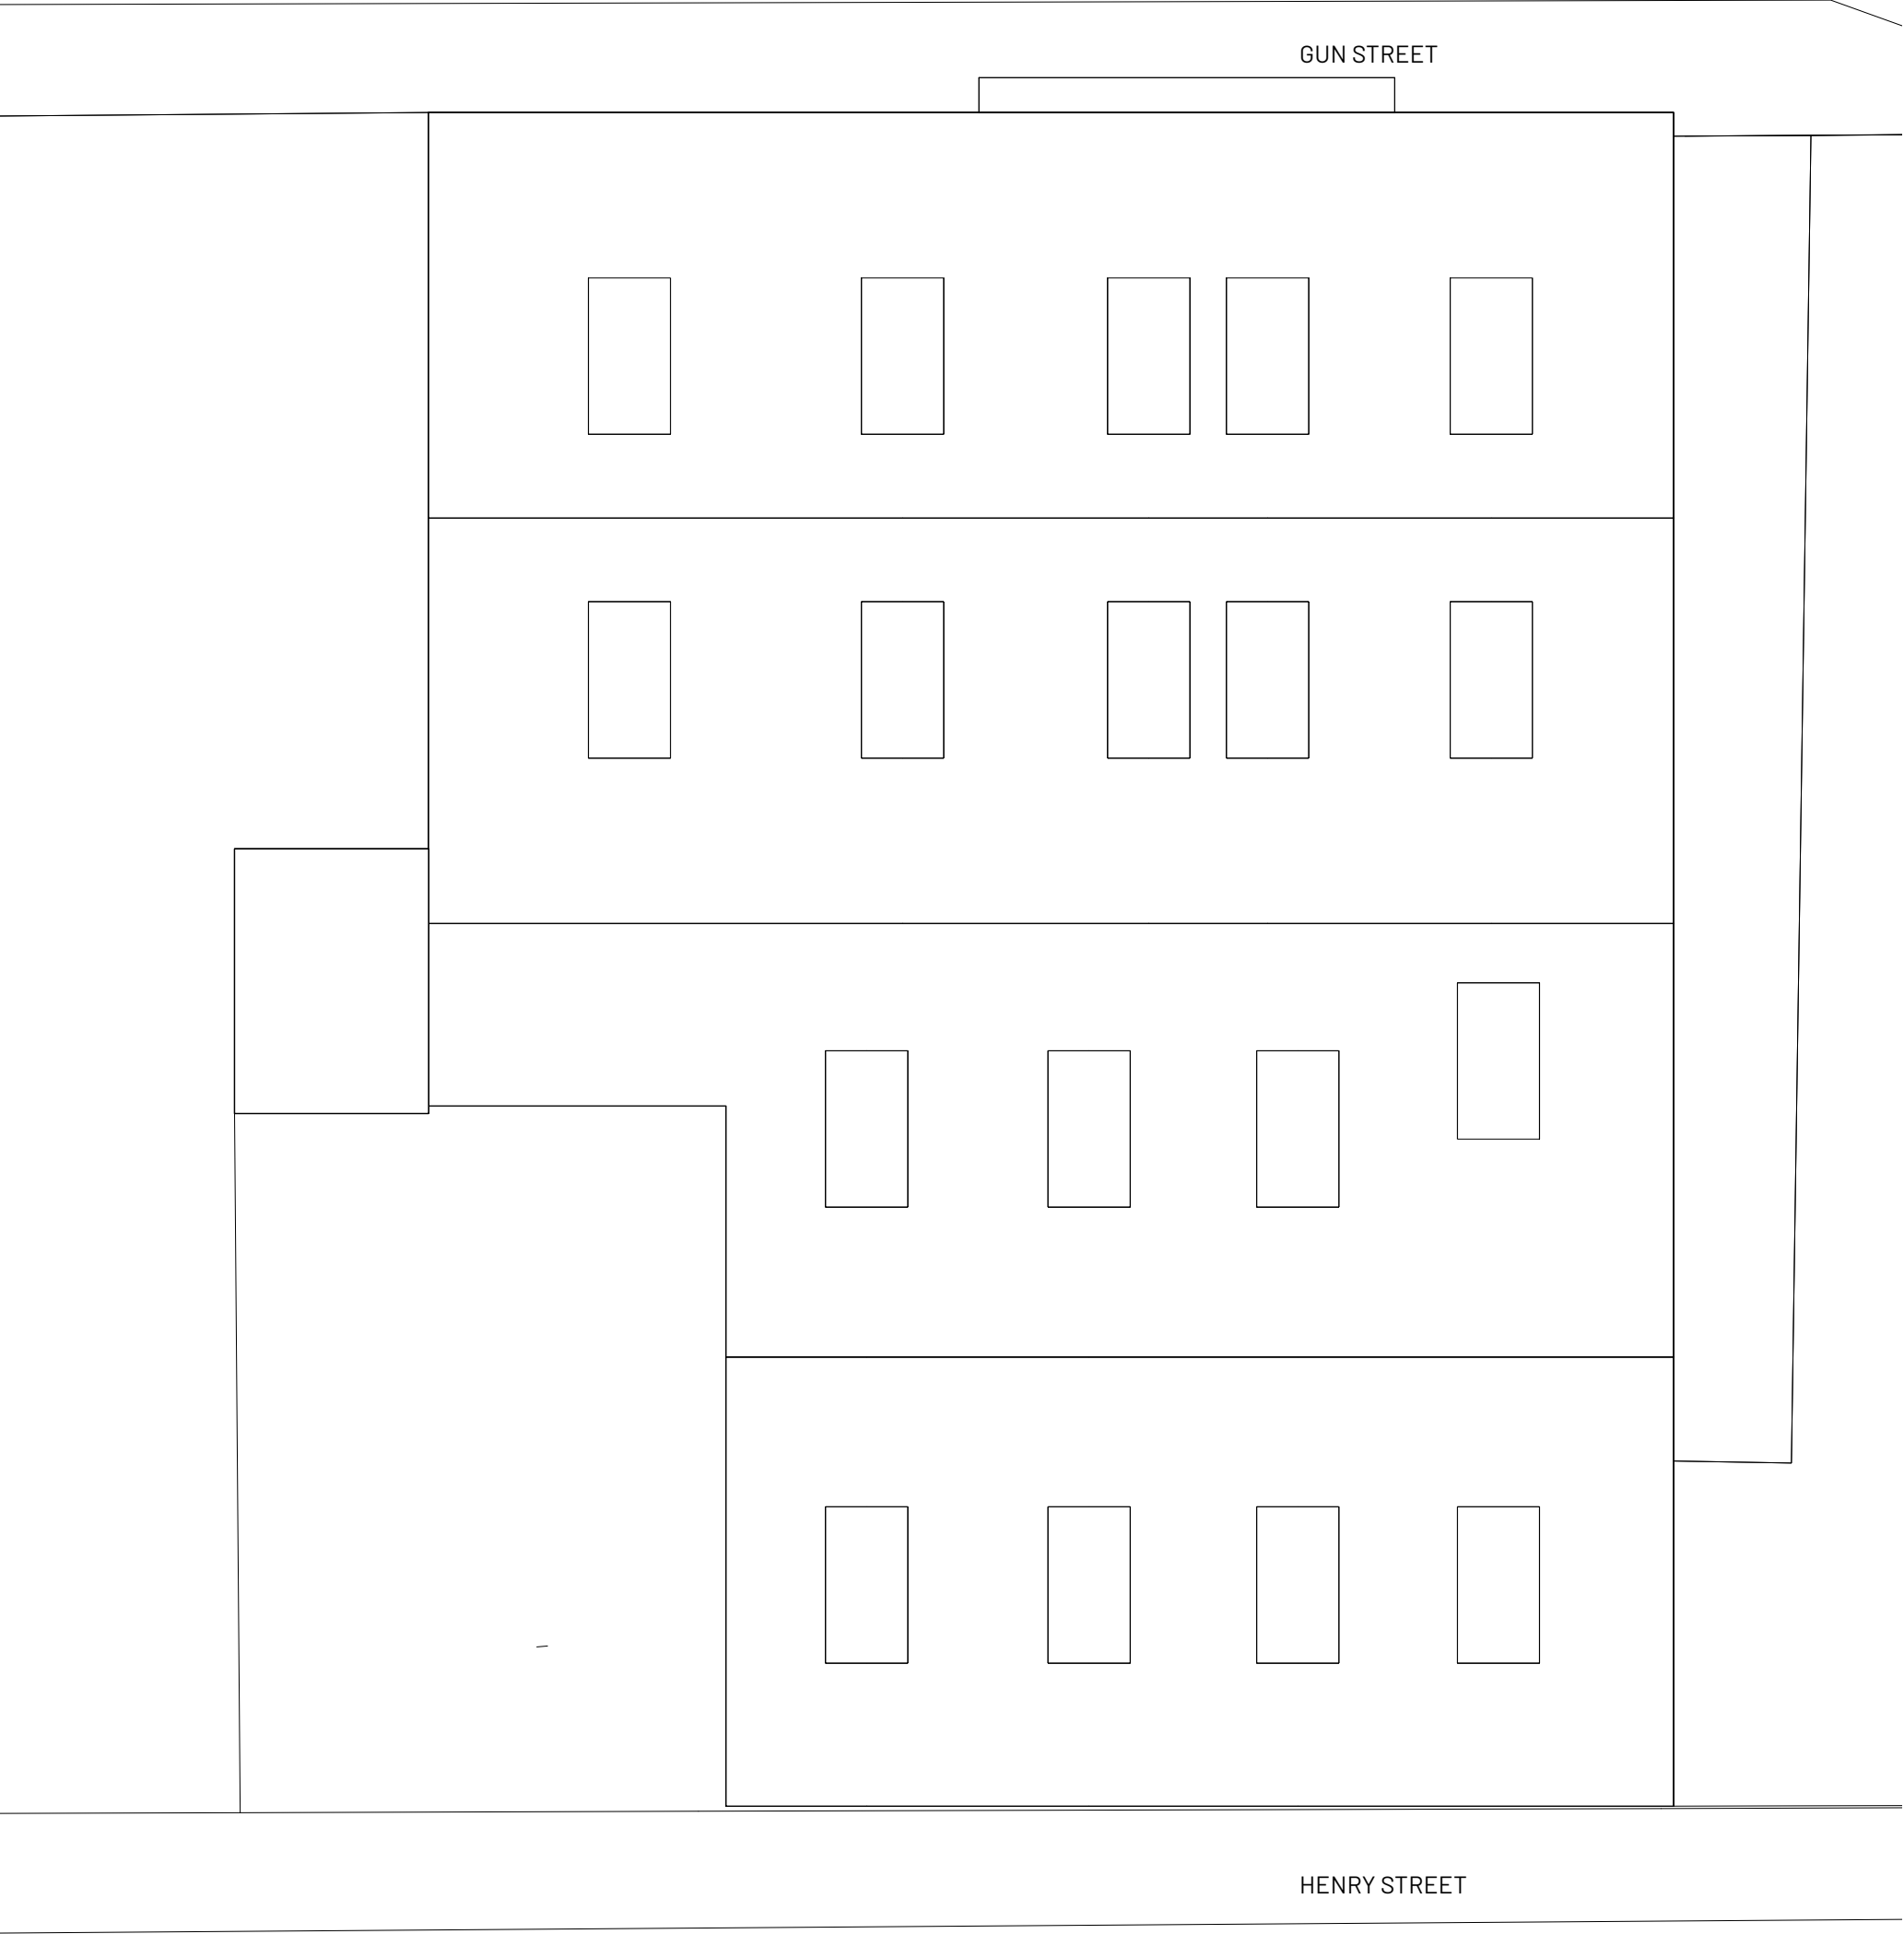

REV	NOTE	DRN	CHK
-----	------	-----	-----

Blossom Market
Ancoats

Existing Roof Plan

PROJECT REF.	2062
DRWG NO.	E(120)
REVISION	
SCALE	1:100 @ A3
DATE 1st	Oct 24
DRAWN	RG

SK sketch E existing P proposed T tender C construction FI final issue

+44 161 236 0051
ARCHITECT@ATELIERMB.CO.UK

ATELIER.MB

0 1 2 3 4 5m
1:100 @A3