



HOUSE TYPE: SEMI-DETACHED

REVISION	DATE	DESCRIPTION
P01	08/11/2024	PRELIMINARY ISSUE
P02	03/12/2024	PUBLIC CONSULTATION ISSUE
P03	12/2024	ISSUED FOR PLANNING


LEVEL BASEMENT

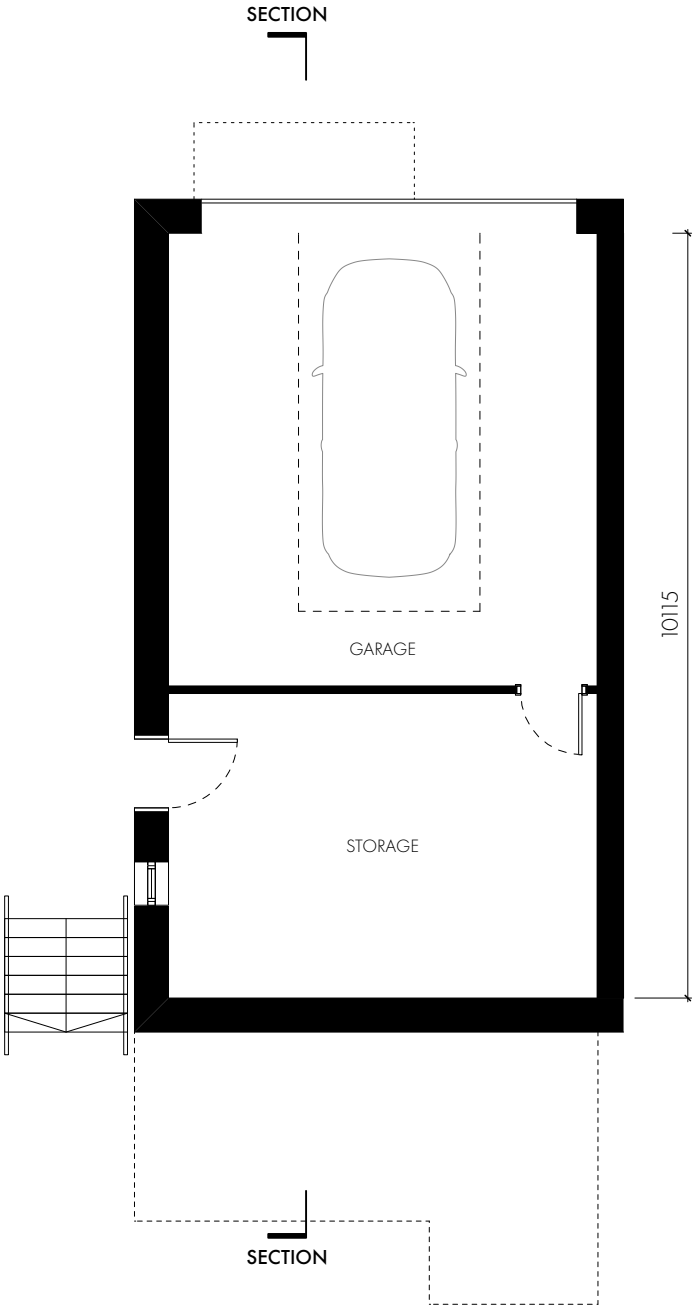


LEVEL 00

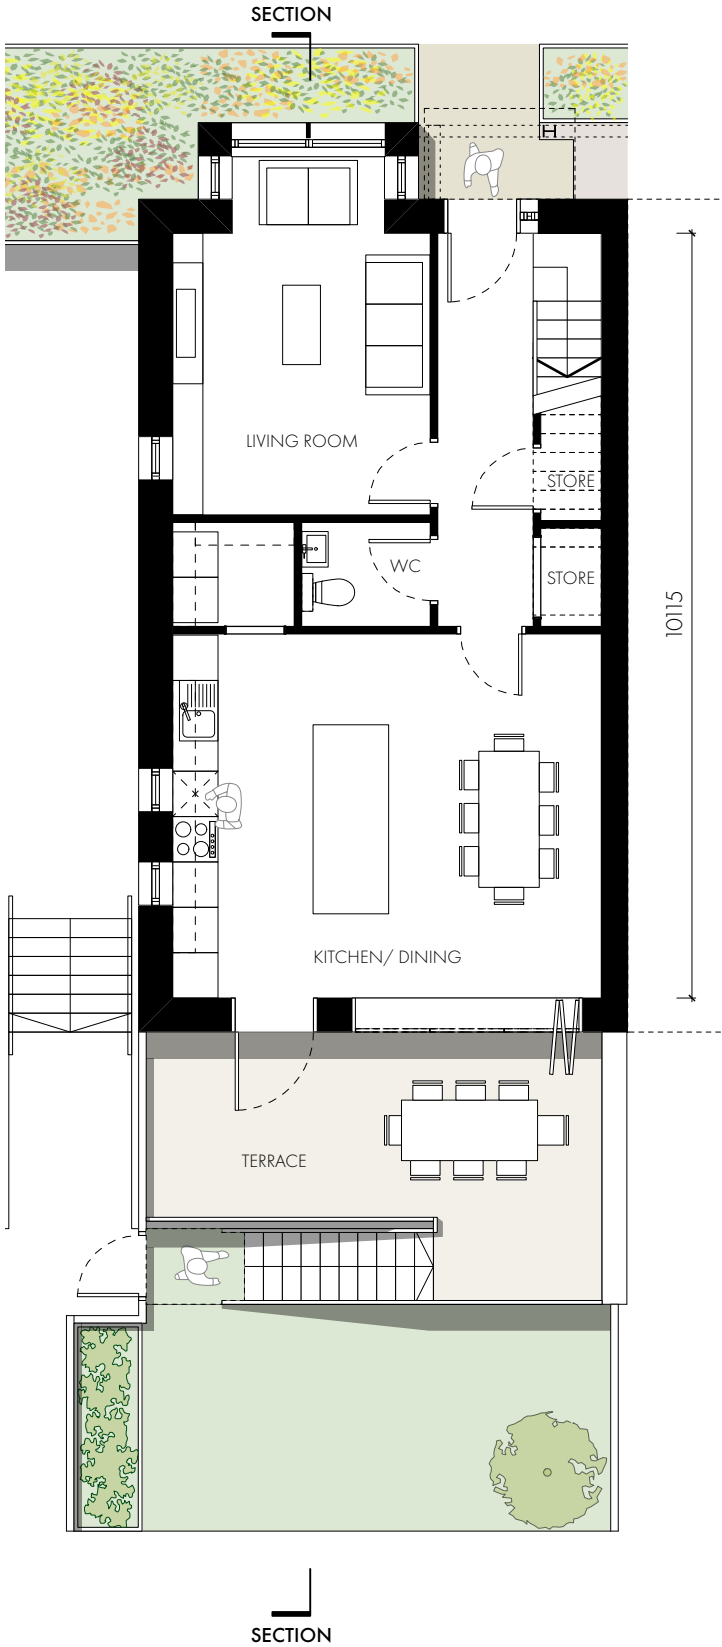

LEVEL 01

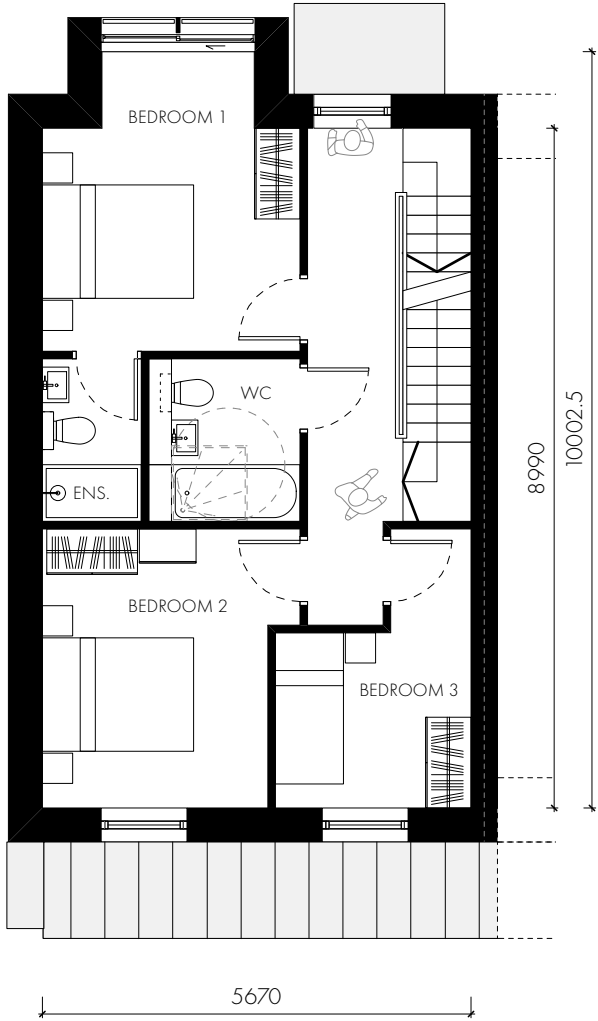

LEVEL 02

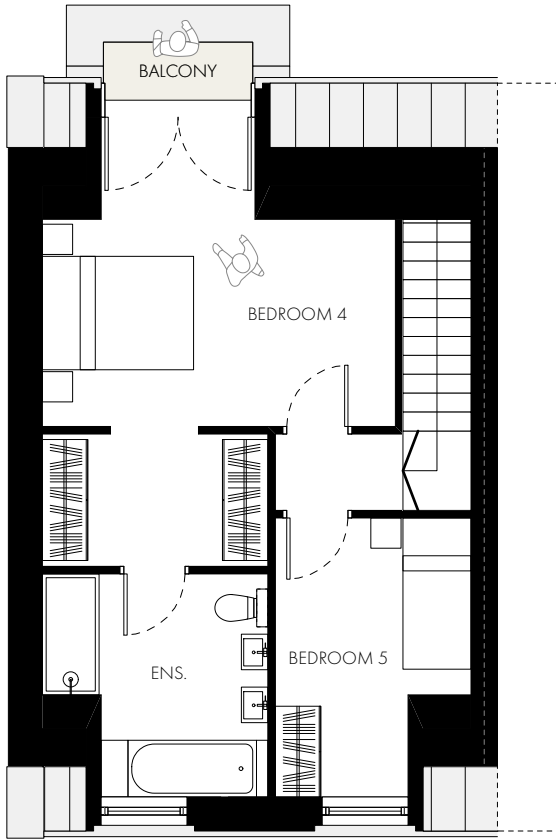

OMI Architects

31 Blackfriars Road, Salford, Manchester, M3 7AQ
+44(0)161 832 3242 / info@omiarchitects.com / www.omiarchitects.com

PROJECT	PALATINE ROAD					
DRAWING	SEMI-DETACHED PLANS					
DATE	NOV '24	DRAWN BY	DK	SCALE	1:100	@A3
JOB NO.	1459	DWG.NO.	L1200			