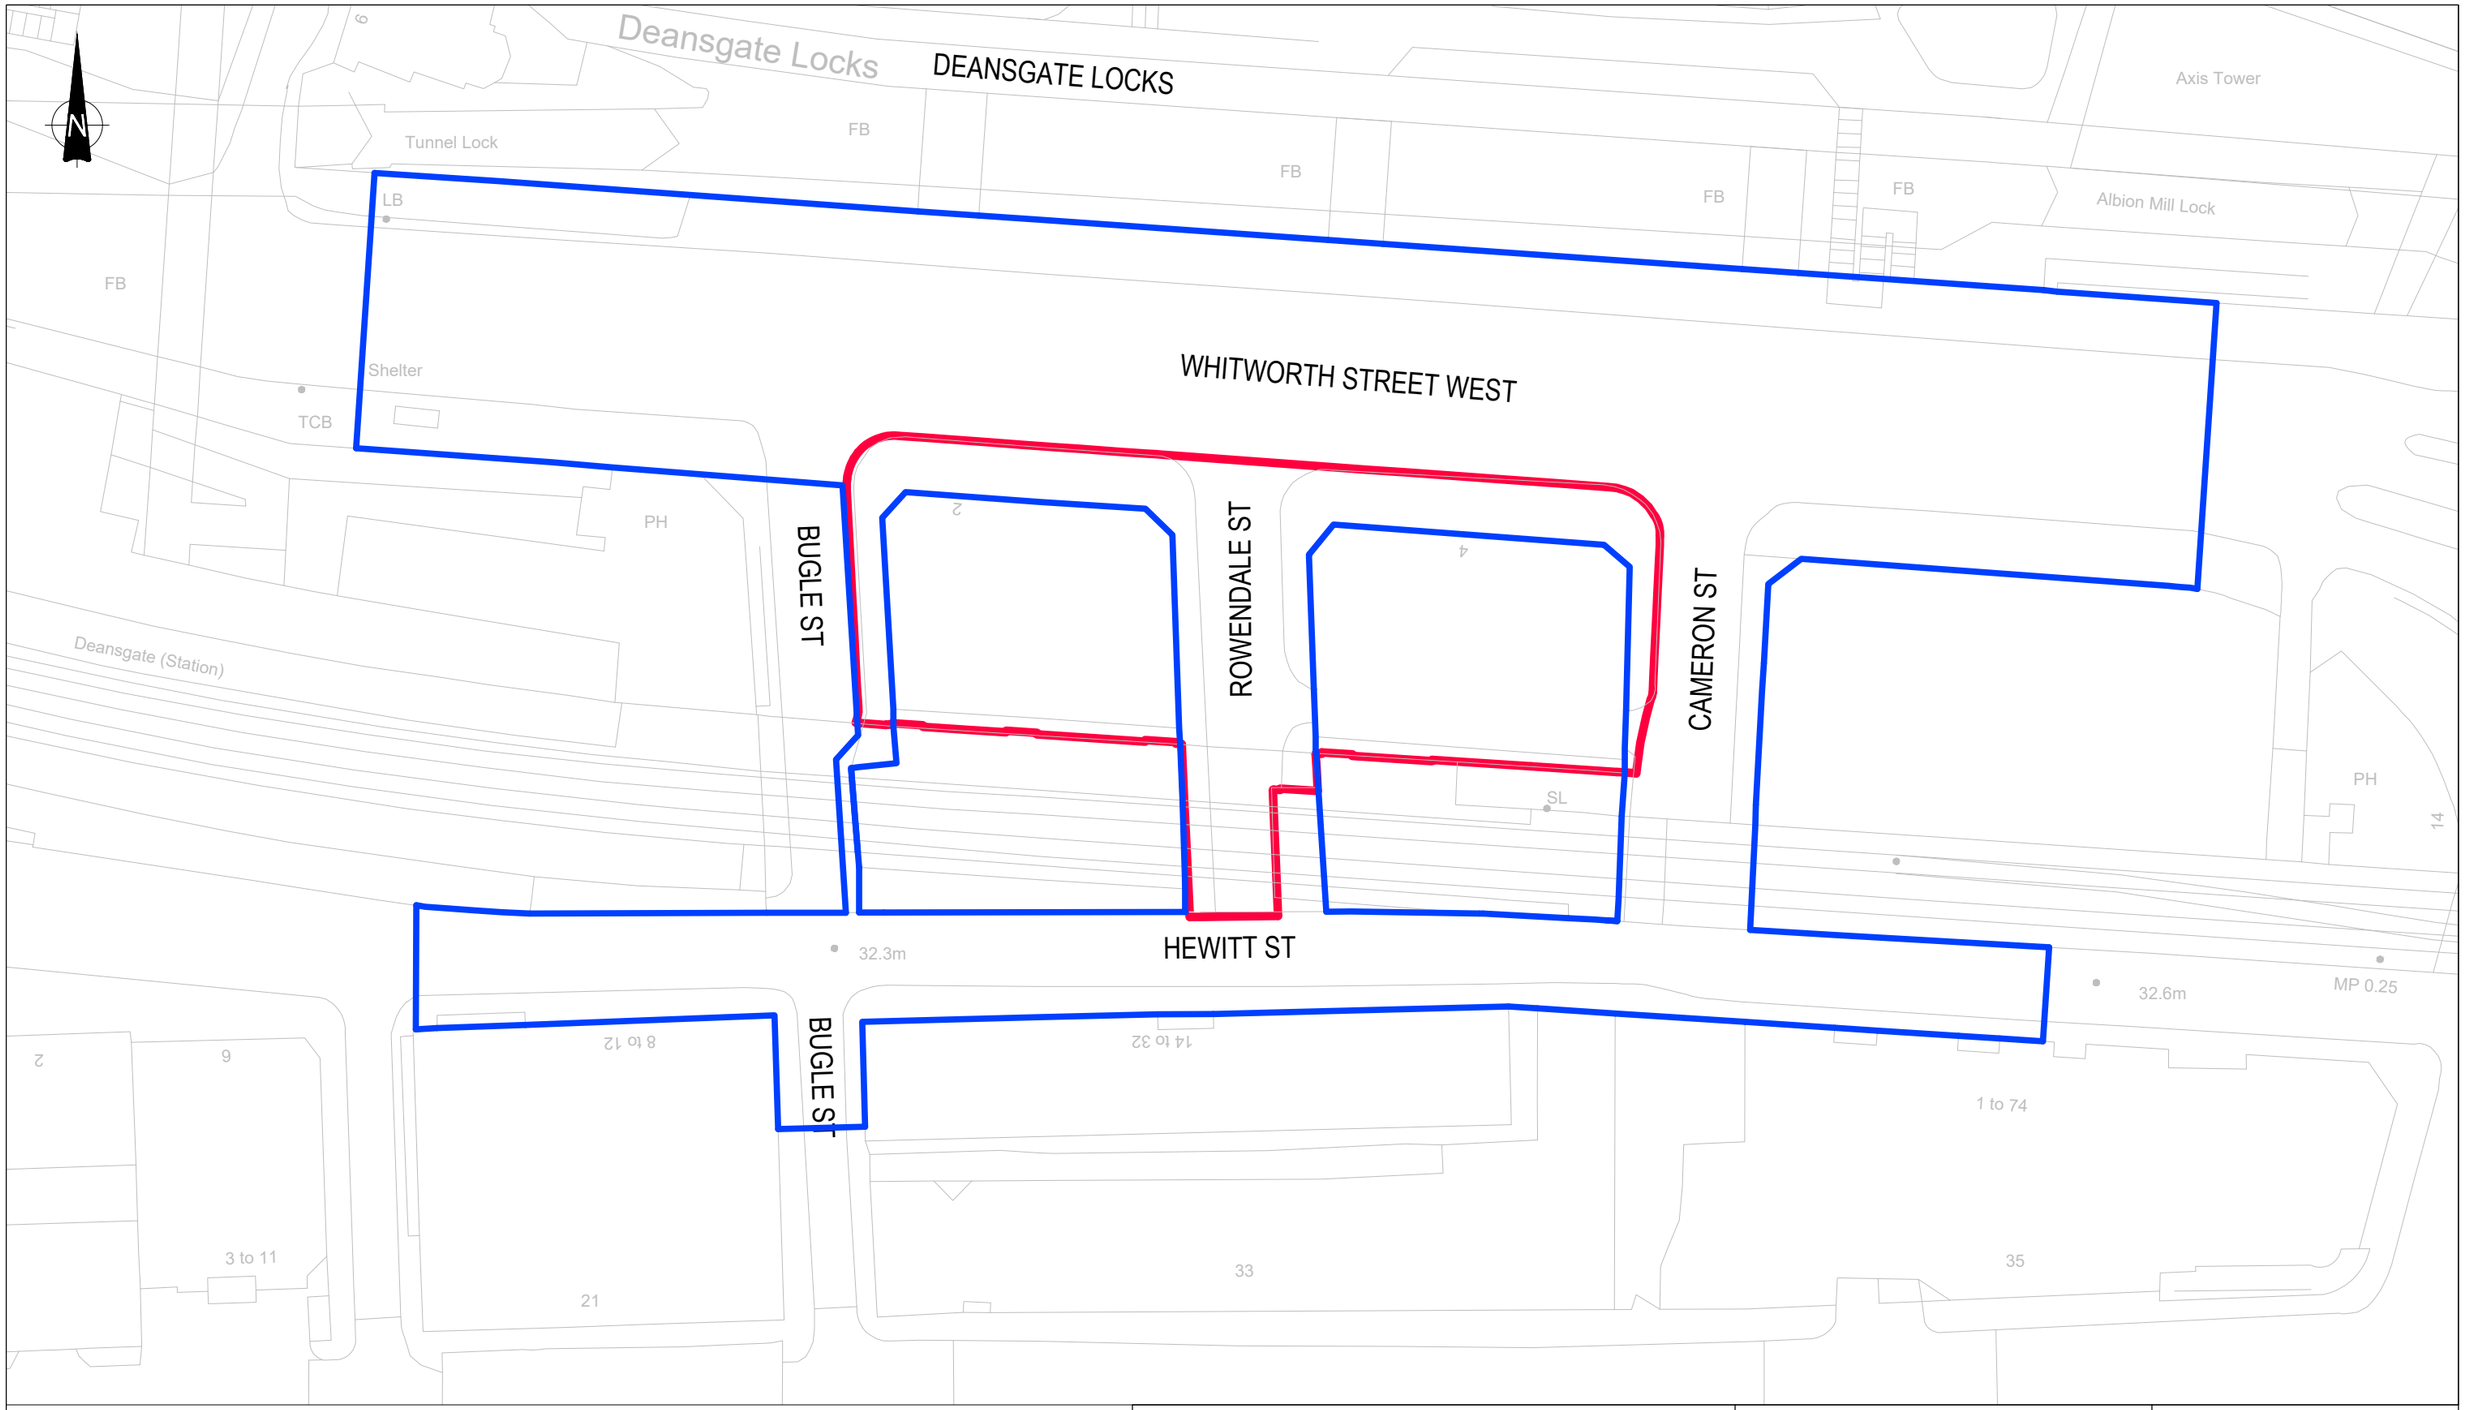

KEY:
PLANNING BOUNDARY AS SUPPLIED BY SHEPPARD ROBSON
EXTENT OF ADOPTED HIGHWAY (BASED ON MCC RECORDS, 2024)

Rev:	Description:	Date:	By:	Chkd:
P03	Extent of public highway updated	26/09/24	MQ	CP
P02	Planning boundary updated	08/07/24	JM	DD

Curtins

Merchant Exchange, 17-19 Whitworth Street West, Manchester, M1 5WG
0161 236 2394
manchester@curtins.com
www.curtins.com

Civils & Structures • Transport Planning • Environmental • Infrastructure • Geotechnical • Conservation & Heritage • Principal Designer
Birmingham • Bristol • Cambridge • Cardiff • Douglas • Dublin • Edinburgh • Glasgow • Kendal • Leeds • Liverpool • London • Manchester • Nottingham

Project: 2 - 4 WHITWORTH STREET WEST BTR

Drg Title: STOPPING UP ORDER BOUNDARIES

Status: PRELIMINARY

Drawn By	JM	Checked By	DD
Designed By	JM	Date	01/07/24
Scales @ A3	1:500		

Project No - Originator - Function - Spatial - Form - Discipline - Number: 85996 - CUR - XX - 00 - D - TP - 06002

Revision: P03

\\ma-fs-1\Projects\085001 - 086000\085996 - 2-4 Whitworth Street West BTR\04-Production\4A-Models-Drawings\TP\CAD\06\