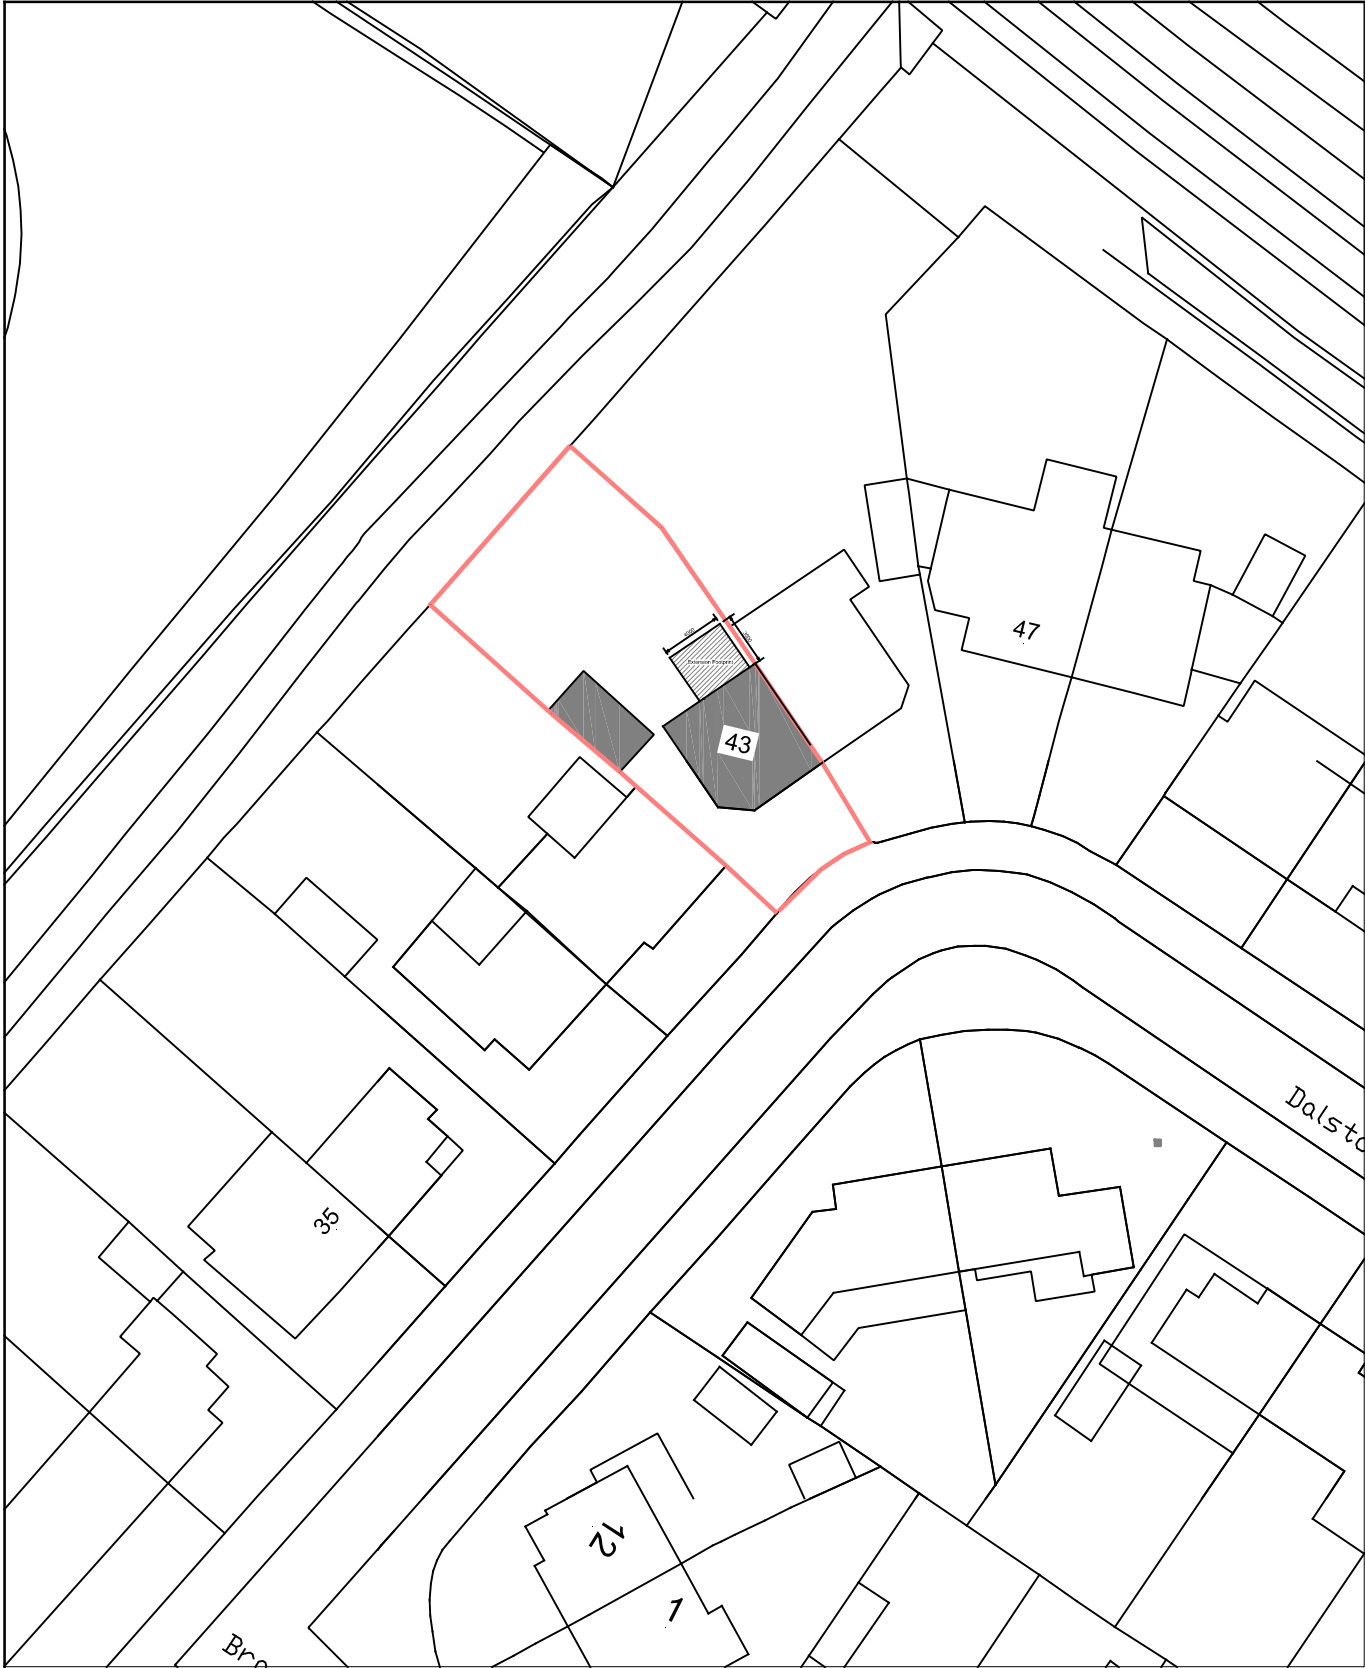


SCALE BAR 1:500

Project SINGLE STOREY REAR EXTENSION FOLLOWING THE REMOVAL OF THE EXISTING CONSERVATORY AT 43 DALSTON DRIVE, DIDSBURY, MANCHESTER. M20 5LQ.	Contract. No.	Drg.No.	Revision	Scale	1:1250	@ A4
		3		By	MCC	Date
				Chkd		DEC 2024
Client MR K SMITH	Drawing Title SITE BLOCK PLAN					MAT Design Limited Town Planning & Building Control Consultants 17 BROOKSIDE AVE ECCLESTON ST. HELENS WA10 4RN Telephone:07850203448 E-mail:miketa@blueyonder.co.uk