


Scale 1 : 200

0 4 10 20 m

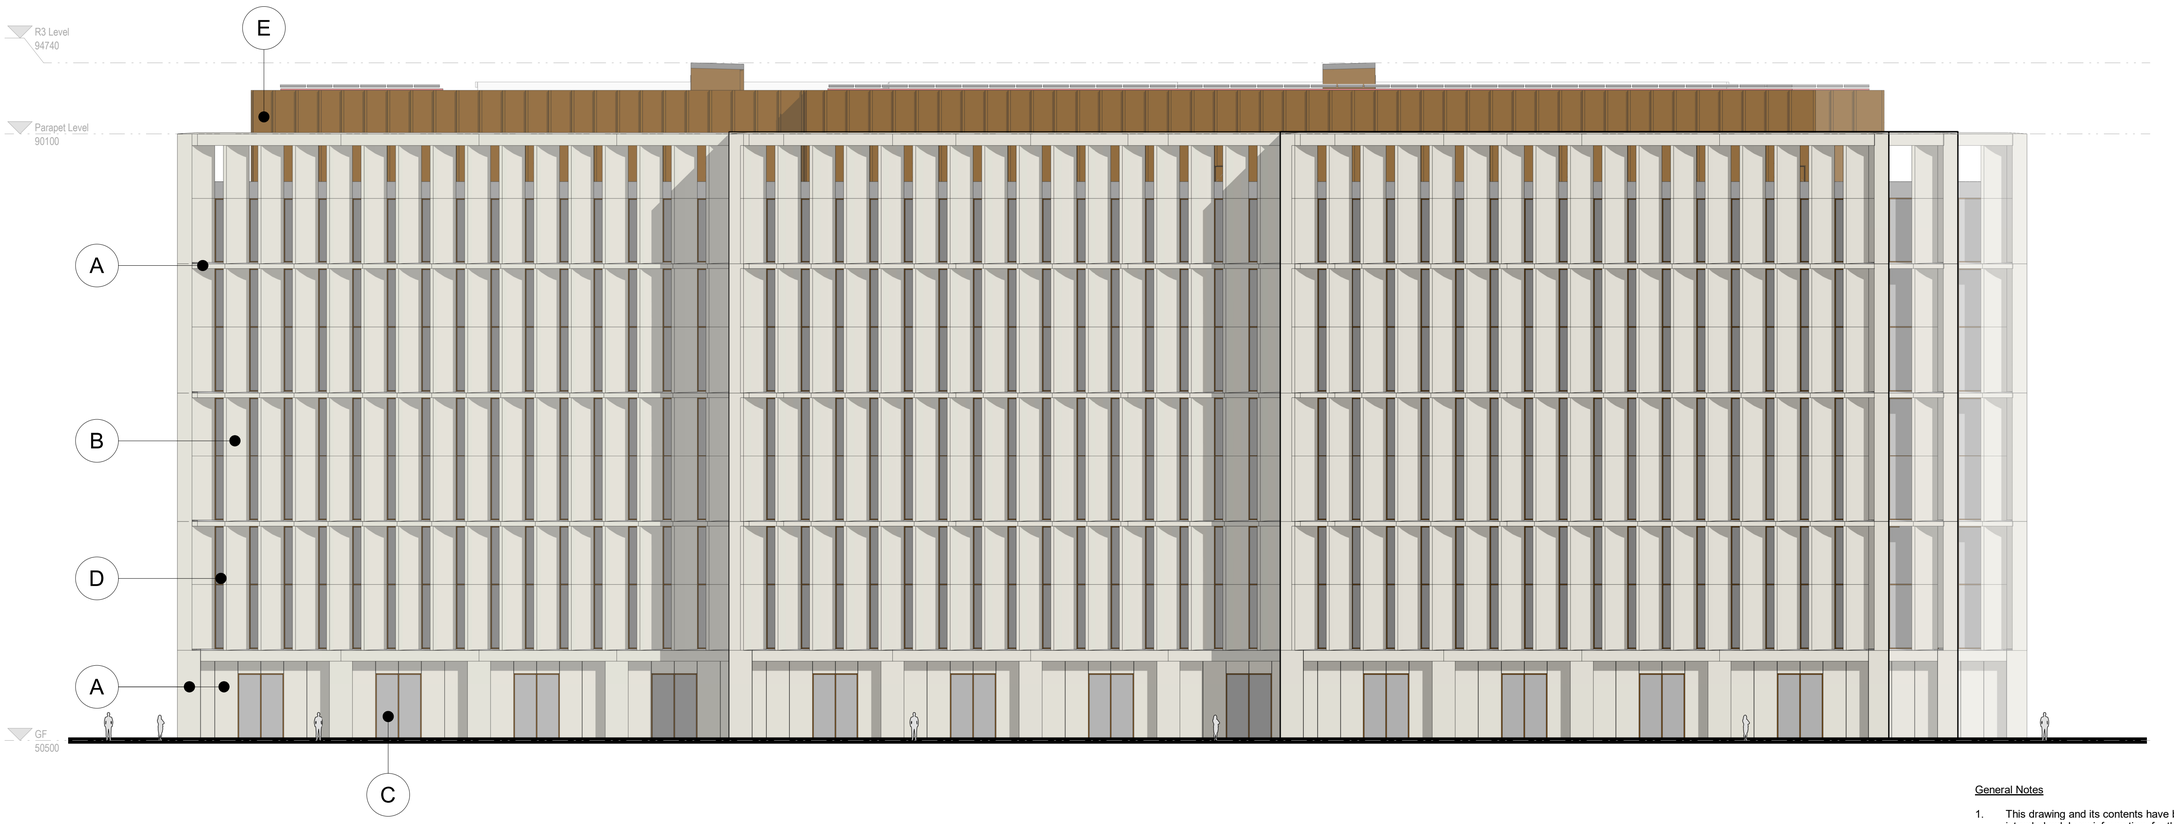

Main Facade Types:

- (A) Precast concrete panel - Light concrete with exposed aggregate textured finish
- (B) Precast concrete fin - Light concrete with exposed aggregate textured finish - Polished metal panel to rear face, light bronze finish
- (C) Anodised aluminium curtain walling system - Dark bronze finish, clear glazing
- (D) Anodised aluminium curtain walling system - Dark bronze finish, bespoke patterned glazing
- (E) Anodised aluminium panels, dark bronze finish
- (G) Anodised aluminium profiled panels, dark bronze finish
- (H) Glazed balustrade

For further detail refer to 100 Drawing Series - Bay Studies.

General Notes

1. This drawing and its contents have been prepared to support, and are intended solely as information, for the Manchester Digital Campus planning application.
2. This drawing is to be read in conjunction with the Design and Access Statement and other documentation provided as part of this planning application.
3. This drawing is to be viewed or printed at scale shown.
4. The design has been based on current services information/surveys available

Government Property Agency

AtkinsRéalis

MANCHESTER DIGITAL CAMPUS

North Building - North GA Elevation

Scale	Originated	Checked	Reviewed	Authorised
1:200	DP	CG	JM	NB
Original Size	**Date**	**Date**	**Date**	**Date**
A1	04/10/2024	04/10/2024	14/10/2024	14/10/2024

Drawing Number	Revision
MDCX-ATR-01-ZZ-DR-A-012003	P01