
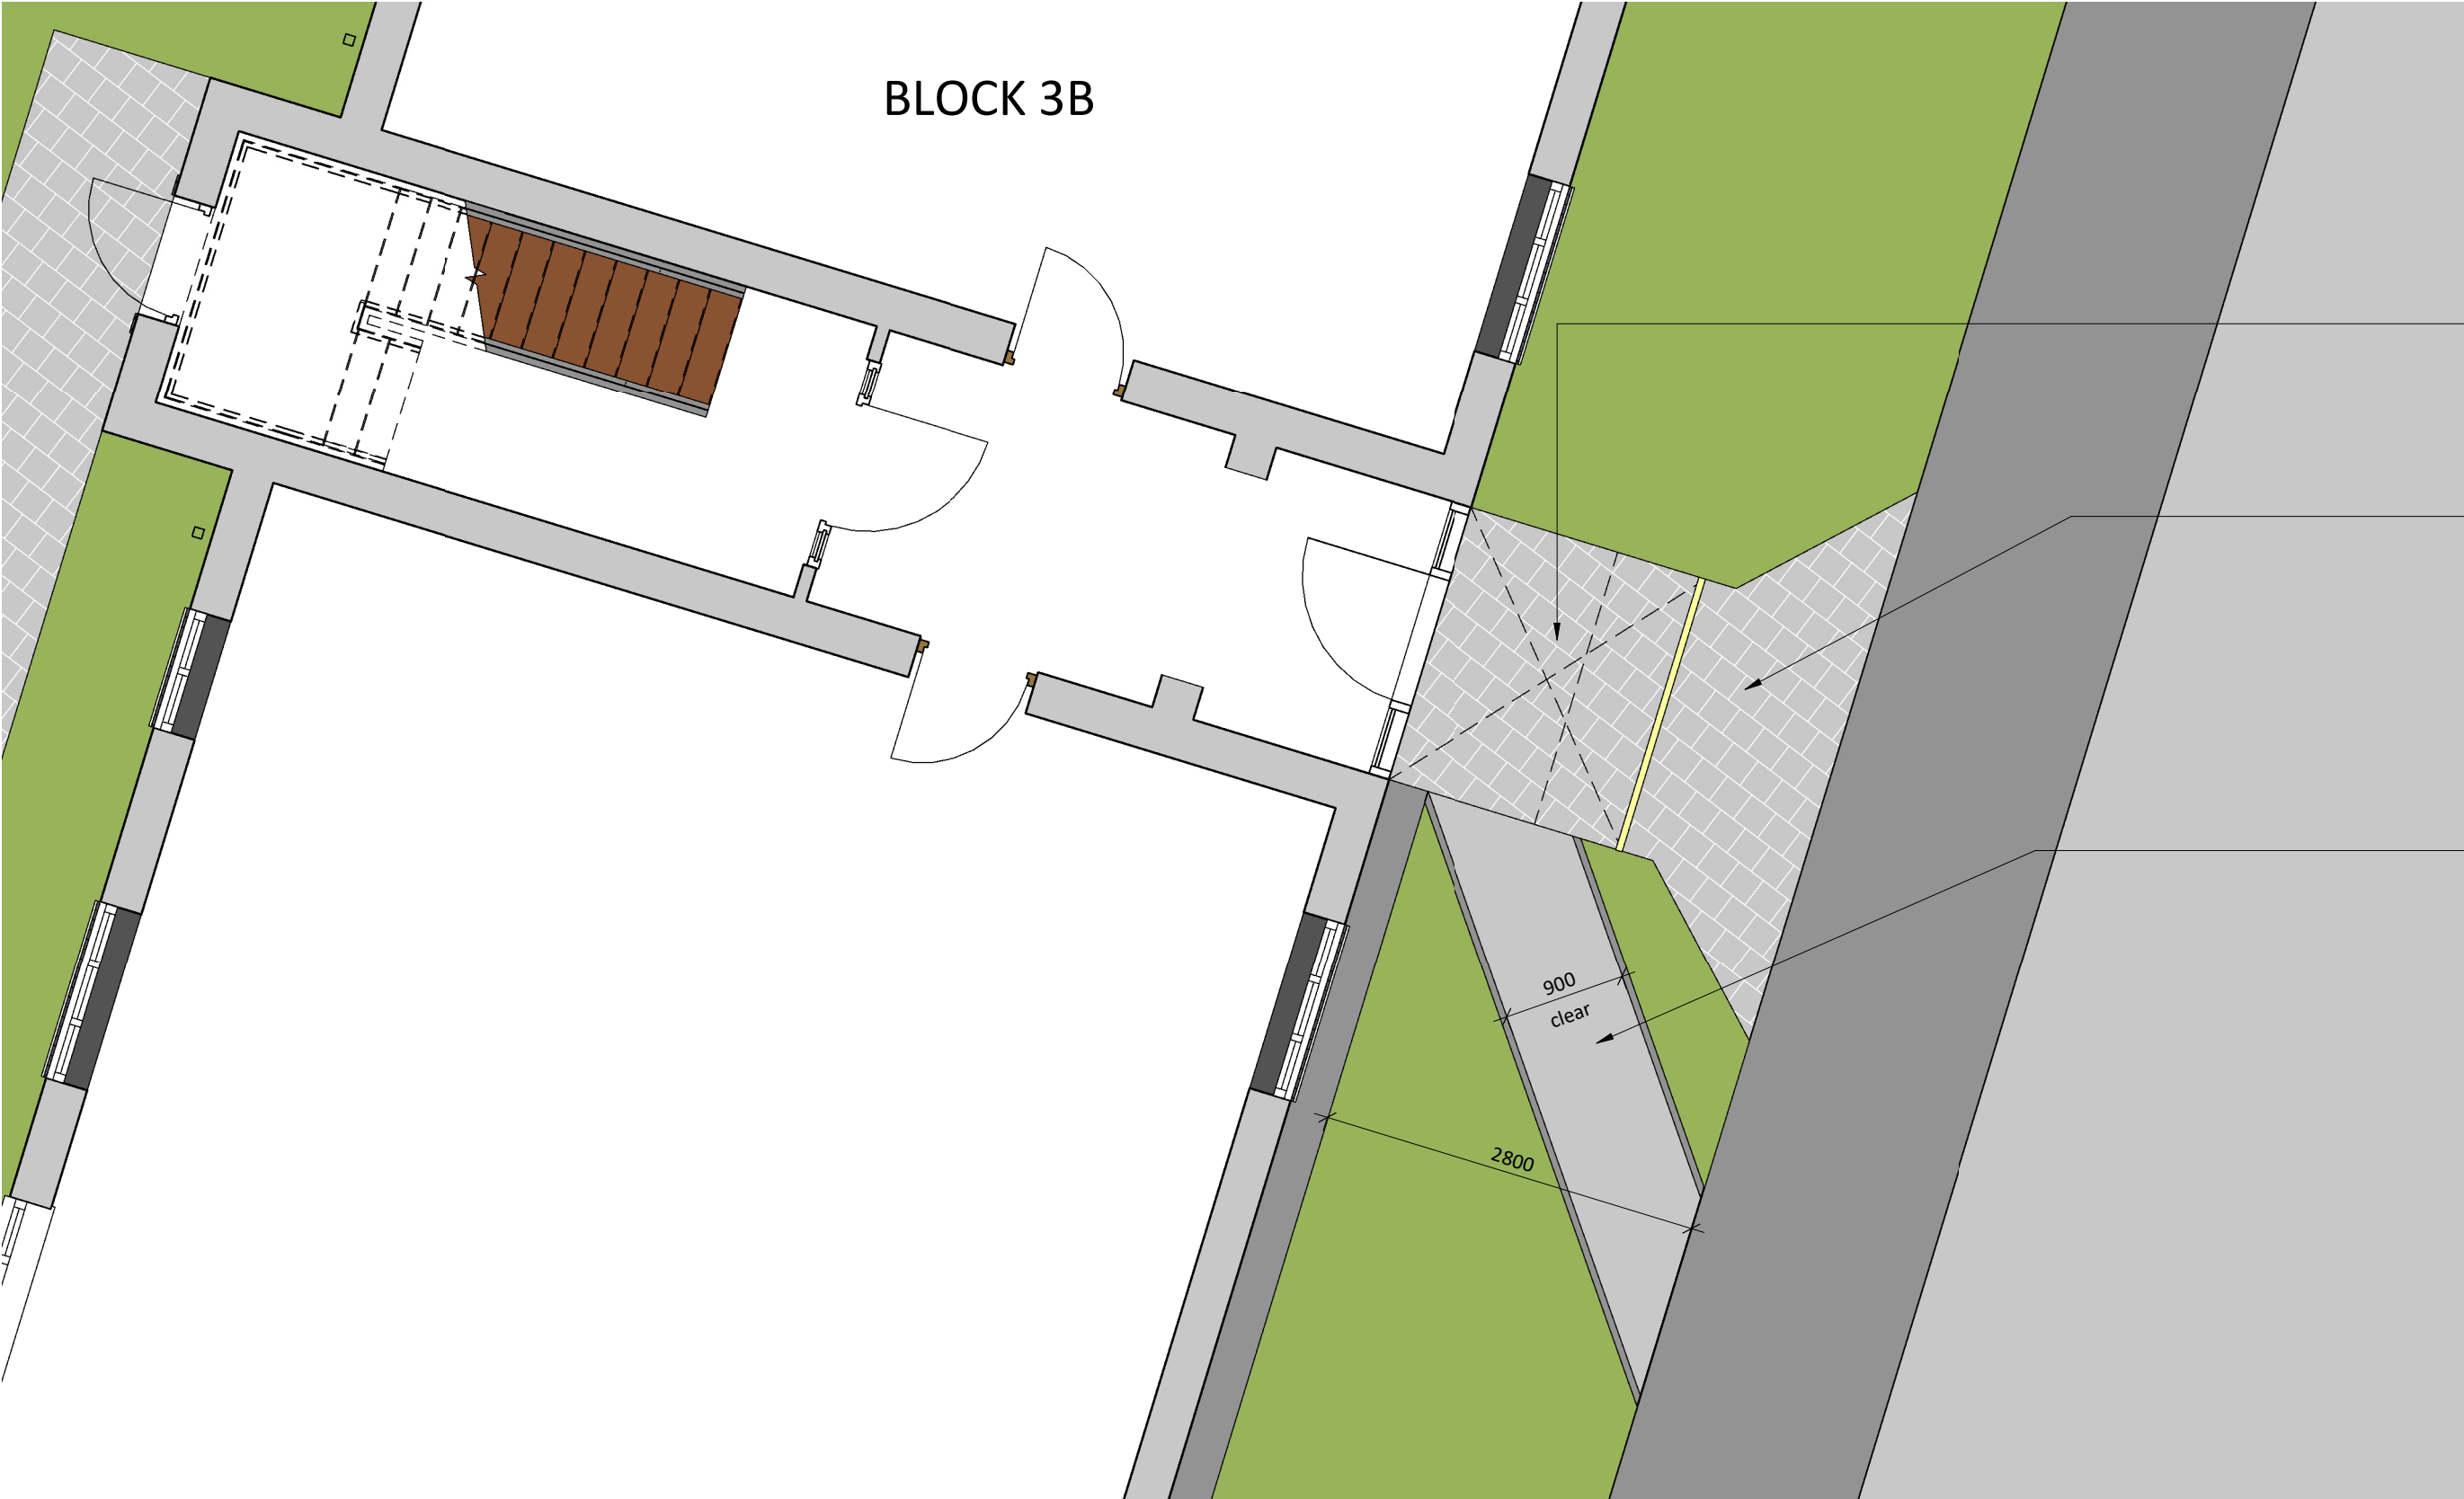


This drawing is copyright Bernard Taylor Partnership Ltd and must not be copied or disclosed by or to any unauthorised persons without the prior written consent of Bernard Taylor Partnership Ltd

Do not scale from this drawing. Do not take measurements from the CAD base. Any discrepancies are to be reported to the architect for clarification.

All dimensions are to be checked on site prior to construction, manufacture of any components and ordering of materials and equipment.

All materials and workmanship to be in accordance with the current British Standards and codes of practice.

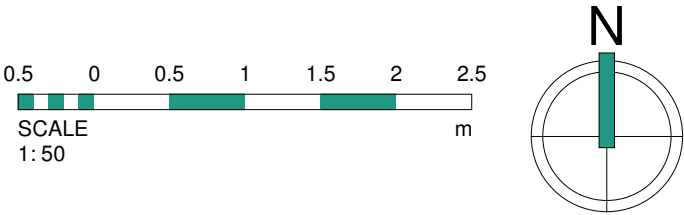

**Note: all measurements shown are indicative. Contractor to confirm on site prior to commencing works**

Lift and relay the first 3 rows of 600x600 concrete flags to form a level access landing max fall 1:40 away from the building. Paint a yellow contrast nosing strip at the outer edge of the flags. Max step height 220mm.

Existing flags to remain in situ. Allow for forming a step between the flags and the level access landing.

Grey resin path 1:25 with concrete flag edging

**Block 3B - Ground Floor New Works Plan**  
1 : 50

|     |          |     |                                                 |
|-----|----------|-----|-------------------------------------------------|
| 1   | 19.11.24 | LB  | Path layout updated following Planning comments |
| Rev | Date     | Int | Description                                     |

**btp**  
ARCHITECTS

RIBA  
Chartered Practice

CLIENT:  
ARAWAK WALTON

PROJECT:  
Mary Seacole Gardens

DESCRIPTION:  
BLOCK 3B (4 Catesby Rd) - Level Access Plan

PURPOSE OF ISSUE:  
Information

|           |         |          |             |
|-----------|---------|----------|-------------|
| DRAWN BY: | CHECKED | DATE:    | SCALE @ A2: |
| JP        | LB      | 08.11.24 | 1 : 50      |

|         |              |             |     |
|---------|--------------|-------------|-----|
| JOB NO: | STATUS CODE: | DRAWING NO: | REV |
| 3928    | S2           | 262         | 1   |

FILE IDENTIFIER:  
MS-BTP-00-ZZ-DR-A-3928\_262.1