


All dimensions are in millimetres unless stated otherwise. No dimensions to be scaled from drawings. All dimensions to be checked on site prior to manufacture.


Any discrepancies between drawings and site conditions are to be reported to the contract manager.

This drawing is to be read in conjunction with all relevant Structural Engineers and Mechanical & Electrical Engineers drawings and specification.

© COPYRIGHT
The copyright in this drawing is vested in OBI Property Ltd and no licence or assignment of any kind has been, or is, granted to any third party whether by provision of copies or originals of the drawings or otherwise unless otherwise agreed in writing.

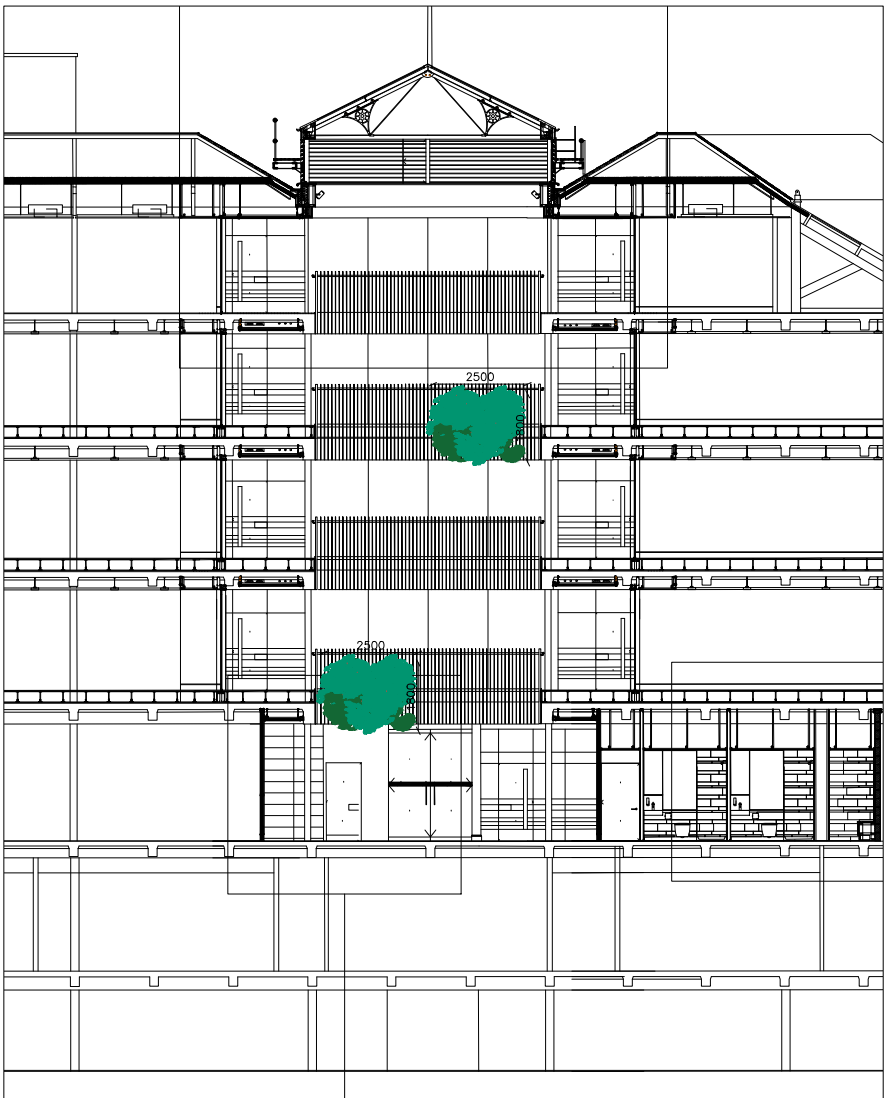


SECTION 03
1/200

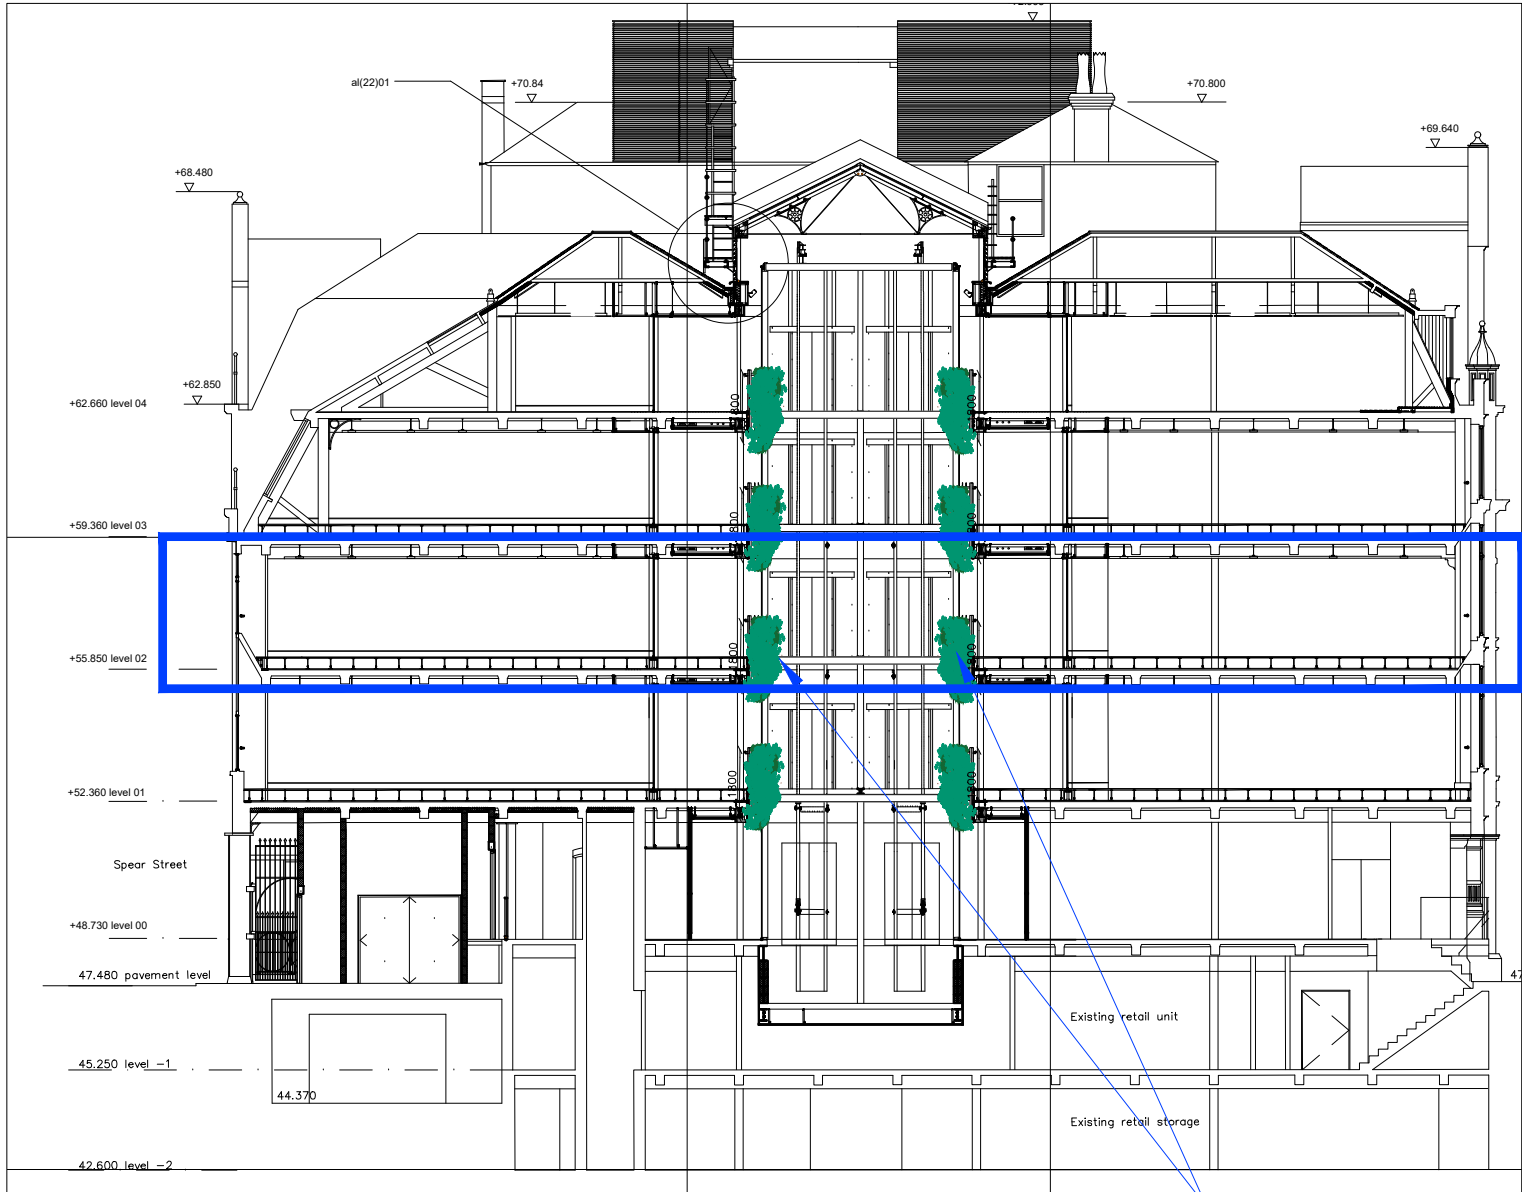


SECTION 04
1/200


plants to be fitted out of working hours

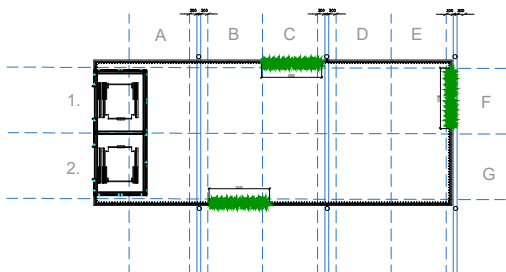


FIRST FLOOR - LEVEL 01
LOCATION FOR PLANTS TO THE ATRIUM
1C - 2500 X 1800 CLUSTER
1F - 2500 X 1800 CLUSTER
2B - 2500 X 1800 CLUSTER

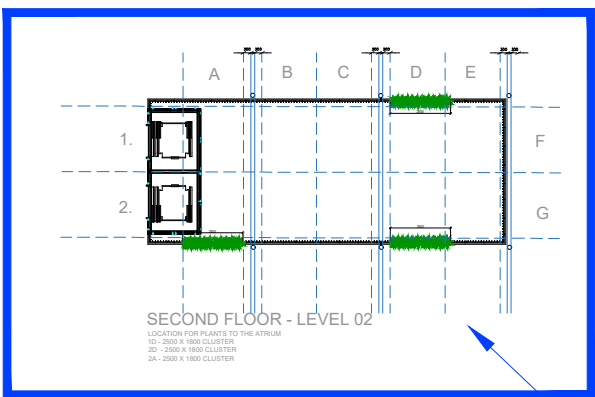


SECOND FLOOR - LEVEL 02
LOCATION FOR PLANTS TO THE ATRIUM
1D - 2500 X 1800 CLUSTER
2B - 2500 X 1800 CLUSTER
2A - 2500 X 1800 CLUSTER

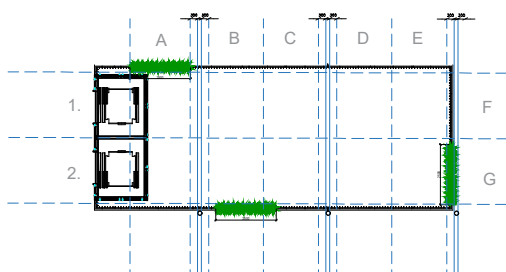


THIRD FLOOR - LEVEL 03
LOCATION FOR PLANTS TO THE ATRIUM
1A - 2500 X 1800 CLUSTER ALREADY FITTED
2B - 2500 X 1800 CLUSTER
2C - 2500 X 1800 CLUSTER

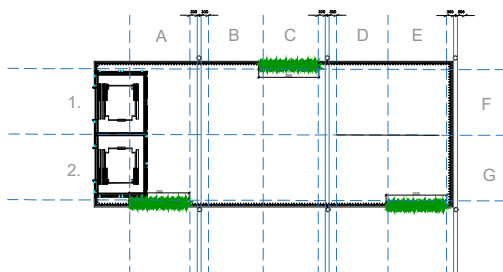

FOURTH FLOOR - LEVEL 04
LOCATION FOR PLANTS TO THE ATRIUM
1C - 2500 X 1800 CLUSTER
2A - 2500 X 1800 CLUSTER
2D - 2500 X 1800 CLUSTER

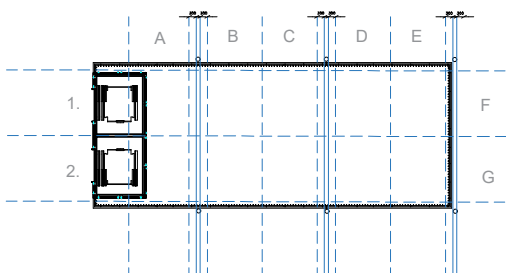

GROUND FLOOR - LEVEL 00
LOCATION FOR PLANTS TO THE ATRIUM
1C - 2500 X 1800 CLUSTER
2B - 2500 X 1800 CLUSTER

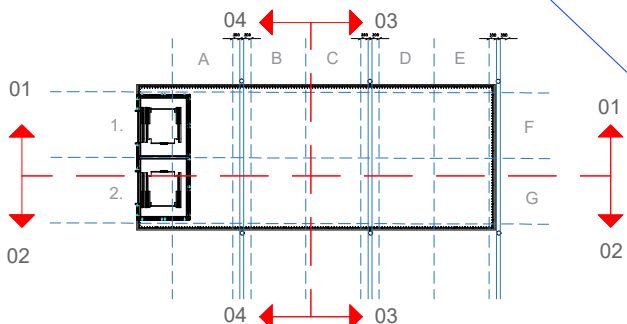

No Works to be done within the Office Suite

A First Issue 01/08/23 RG RG

REV DESCRIPTION DATE BY CHK

CLIENT NAME

Philip J Davies Holdings plc

PROJECT NAME

Sevendale House

DWG TITLE:

Atrium Section 03-04 / Plants

DWG NO: 12_001

REVISION: -

SCALE 1 : 200 @A3

DRAWN: RG

DWG STATUS:

TENDER

© OBI Property Limited
80 Mosley Street, Manchester, M2 3FX
t: 0161 237 1717 e: info@obiproperty.co.uk