




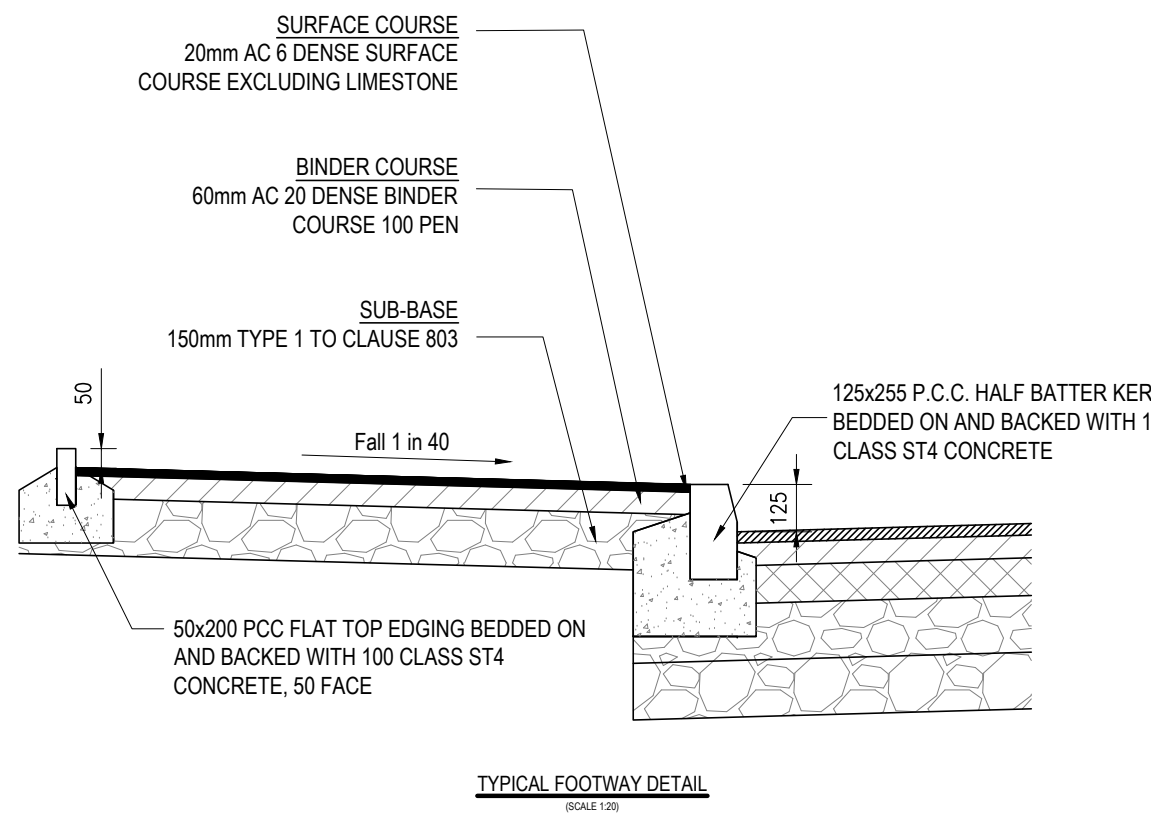


TYPICAL FOOTWAY DETAIL  
(SCALE 1:20)

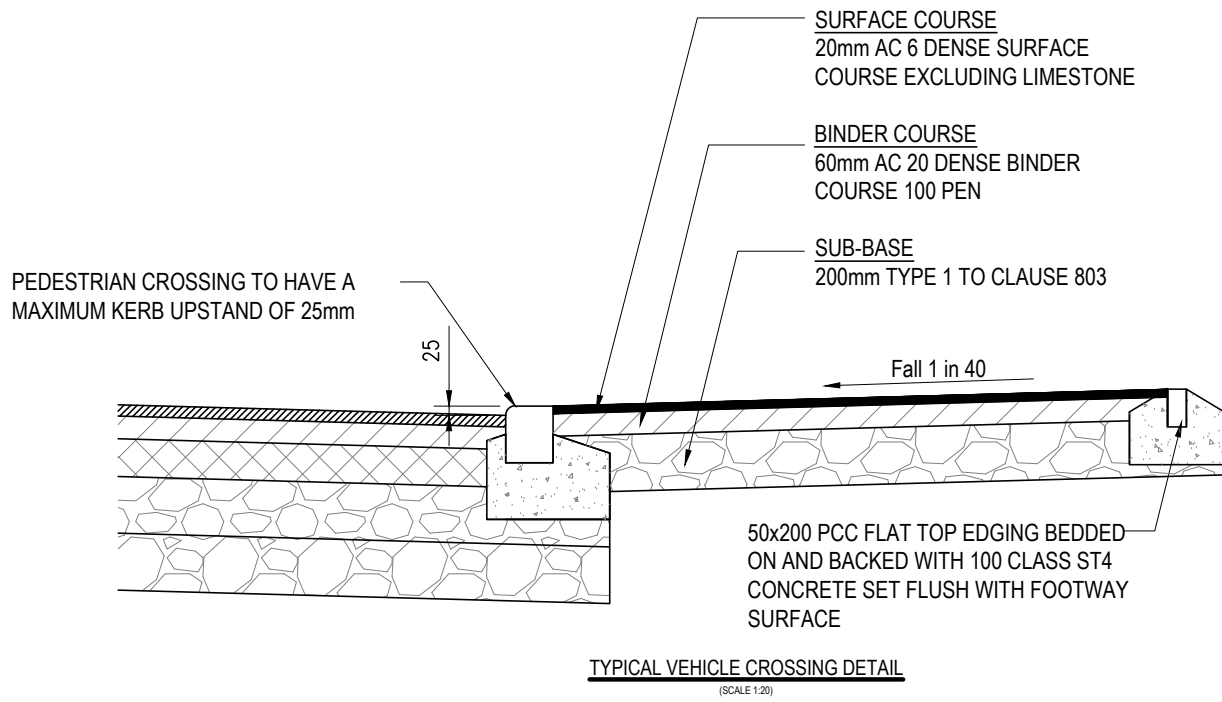


TYPICAL VEHICLE CROSSING DETAIL  
(SCALE 1:20)

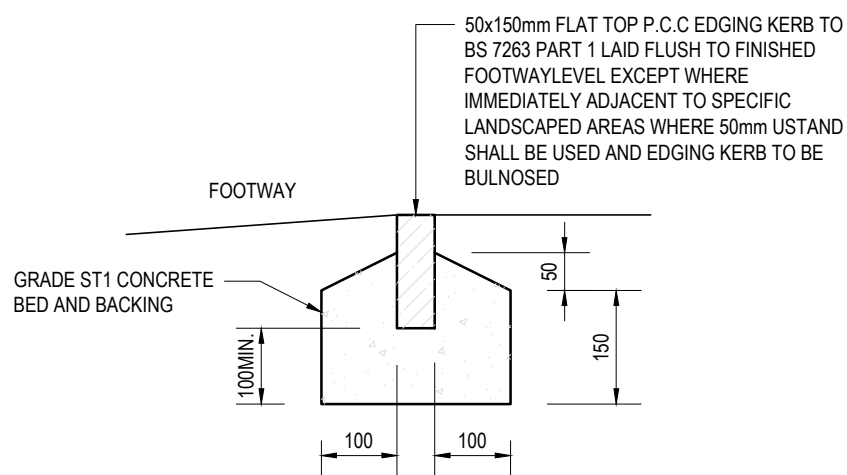


EDGING KERB  
SCALE 1:10

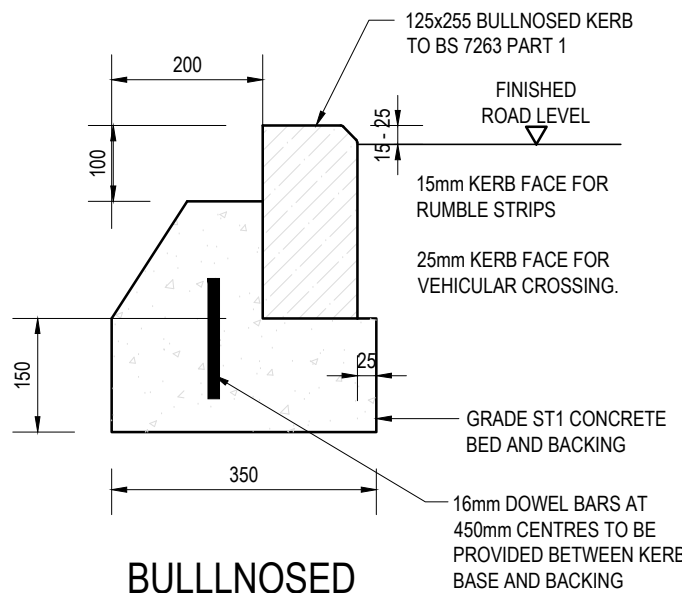


BULLNOSED  
DROPPED KERB  
SCALE 1:10

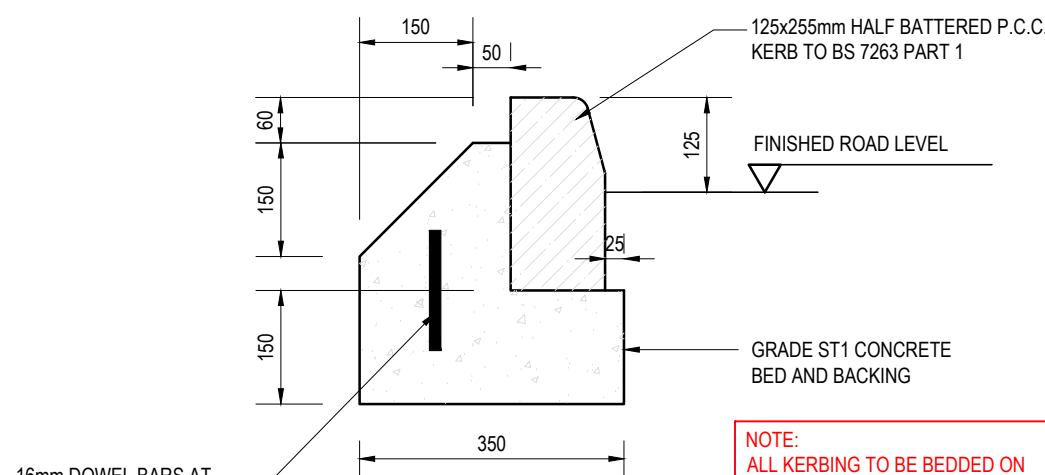

HALF BATTERED KERB  
SCALE 1:10

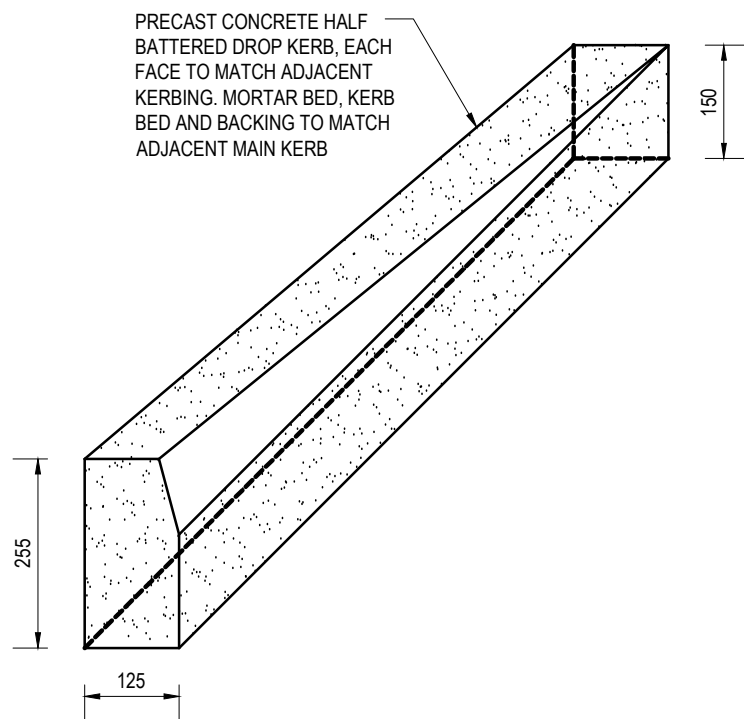

TRANSITION KERB  
SCALE 1:10

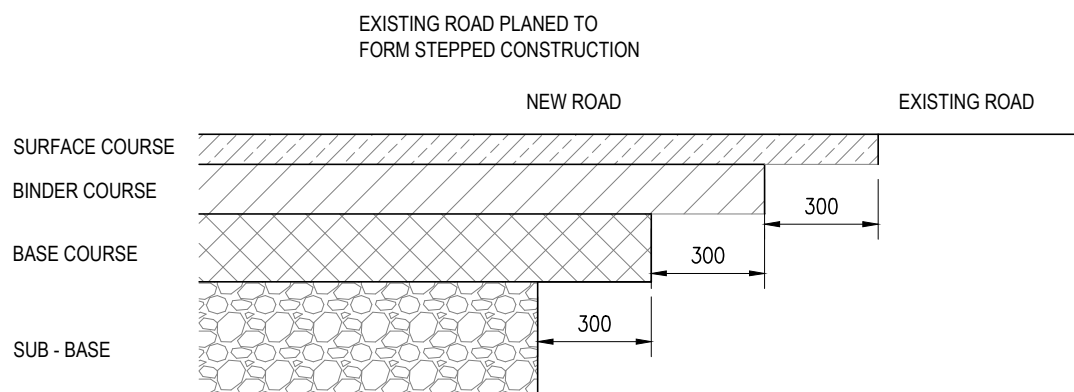

CARRIAGEWAY TIE-IN TO EXISTING ROAD  
SCALE 1:20

## GENERAL NOTES

- THIS DRAWING TO BE READ IN CONJUNCTION WITH ALL RELEVANT ENGINEERS, ARCHITECTS AND SPECIALISTS DRAWINGS AND SPECIFICATIONS.
- ALL RELEVANT DIMENSIONS TO BE OBTAINED/CHECKED AGAINST ARCHITECT'S DRAWINGS AND BY SITE MEASUREMENT PRIOR TO THE COMMENCEMENT OF WORKS OR ORDERING OF MATERIALS. DISCREPANCIES BETWEEN THE DRAWINGS AND SITE CONDITIONS TO BE NOTIFIED TO THE ENGINEER.
- DO NOT SCALE FROM THIS DRAWING.
- THE CONTRACTOR IS RESPONSIBLE FOR THE LOCATION OF ALL UNDERGROUND SERVICES THAT MAY EXIST AND TO DIVERT THEM IF NECESSARY PRIOR TO THE COMMENCEMENT OF THE WORKS.

ALL WORKS TO BE IN ACCORDANCE WITH MANCHESTER CITY COUNCIL  
STANDARD SPECIFICATION

## CONSTRUCTION CBR VALUES

| FOOTWAY & HIGHWAY |               |          |
|-------------------|---------------|----------|
| CBR               | CAPPING LAYER | SUB-BASE |
| <2%**             | 450mm OF 6F2  | 150mm    |
| 2% - 4.9%         | 300mm OF 6F2  | 150mm    |
| 5% - 14.9%        | NOT REQUIRED  | 300mm    |
| 15%>              | NOT REQUIRED  | 250mm    |

\*\* GROUND STABILISATION REQUIRED FOR AREAS WITH CBR <2%  
SUB-BASE TO BE TYPE 1 GRANULAR MATERIAL TO Dot SHW CL.  
803. THICKNESS MAY BE REDUCED TO 200mm IF SUB-GRADE IS  
PROVEN TO BE NON-FROST SUSCEPTIBLE.

ALL SUB-BASES BASED ON A  
CBR VALUE OF 5%

|     |            |                   |    |     |     |
|-----|------------|-------------------|----|-----|-----|
| P01 | 13.12.2024 | PRELIMINARY ISSUE | MG | KOB | KOB |
| REV | DATE       | DESCRIPTION       | BY | CHK | APP |

DRAWING STATUS: **PRELIMINARY**

CLIENT: JIGSAW

ARCHITECT: BTP ARCHITECTS

PROJECT: P500 MOSTON  
DOMMETT STREET

TITLE: S278 CONSTRUCTION DETAILS

| STATUS: | PROJECT No. | PROJECT                             | ORIGINATOR | VOL/SYS/LEVEL | TYPE | ROLE | DRAWING No. | REV: |
|---------|-------------|-------------------------------------|------------|---------------|------|------|-------------|------|
| S2      | 222-100     | DSM - AJP - ZZ - 00 - DR - C - 1630 | P01        |               |      |      |             |      |

| SCALE @ A1: | DESIGNED: | DRAWN: | CHECKED: | APPROVED: | DATE:  |
|-------------|-----------|--------|----------|-----------|--------|
| 1:200       | JP        | JP     | KOB      | KOB       | OCT 23 |