


COPYRIGHT:
THE COPYRIGHT IN THIS DRAWING IS VESTED IN ATELIER TWO LTD. AND NO LICENSE OR ASSIGNMENT HAS BEEN GRANTED TO ANY THIRD PARTY
WHETHER BY PROVISION OF COPIES OR OTHERWISE. ALL RIGHTS ARE RESERVED.

STRUCTURAL MEMBER:
ALL STRUCTURAL INFORMATION CONTAINED WITHIN THE DRAWINGS ARE TO BE READ IN CONJUNCTION WITH THE STRUCTURAL MEMBER
DESIGNATED INFORMATION. ALL INFORMATION. ANY CONTRACTOR SHALL
CHECK AND VERIFY ALL DIMENSIONS ON SITE AND REPORT ANY
DISCREPANCIES IN WRITING TO THE ENGINEER.

DO NOT SCALE FROM THIS DRAWING
ANY CONTRACTOR SHALL CHECK AND VERIFY ALL DIMENSIONS ON SITE AND
REPORT ANY DISCREPANCIES IN WRITING TO ATELIER TWO LTD.

REFERENCE:
THIS DRAWING IS TO BE READ STRICTLY IN CONJUNCTION WITH ALL
SUPPORTING DOCUMENTATION PROVIDED BY ATELIER TWO LTD. AND ALL
OTHER ASSURANCE PROVIDED.


AREAS:
ALL AREAS ARE IMPROVED AND CAN ONLY BE REFERRED BY A DETAILED
DIMENSIONAL SURVEY OF THE BUILDING. ANY DISCREPANCIES ON THESE
PROJECTIONS SHALL BE LIFTED UP TO THE CLIENT. ANY CONTRACTOR
DISCREPANCIES IN THE DESIGN DEVELOPMENT. ANY CONTRACTOR
PROCESSES. EXISTING BUILDINGS MAY PRESENT ANOMALIES IN RELATION TO
THE DIMENSIONED INFORMATION WHICH MAY ALSO AFFECT THE DIMENSIONED
AREAS OR DIMENSIONS.

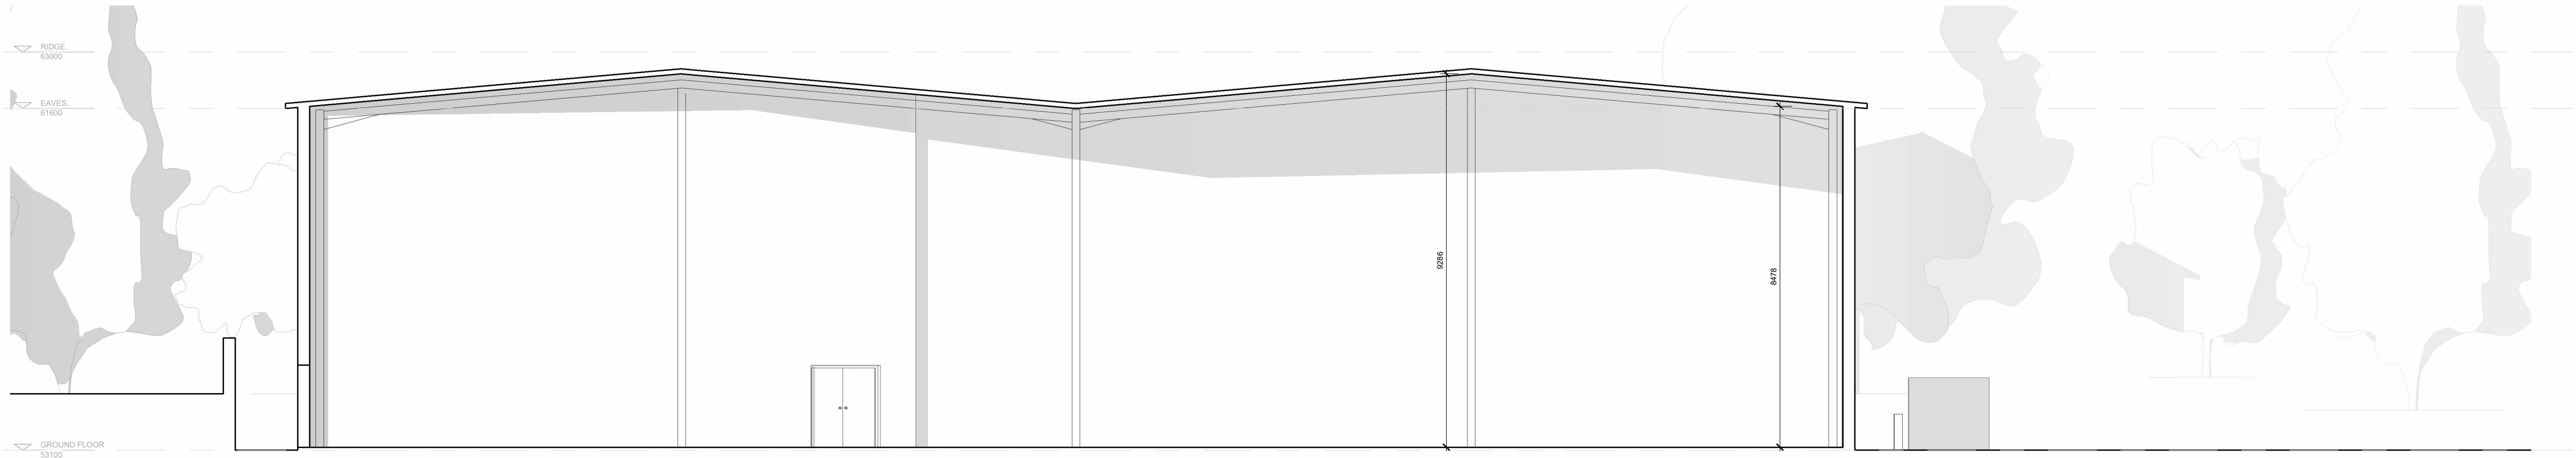

LONG SECTION 01
1 : 100



LONG SECTION 2
1 : 100

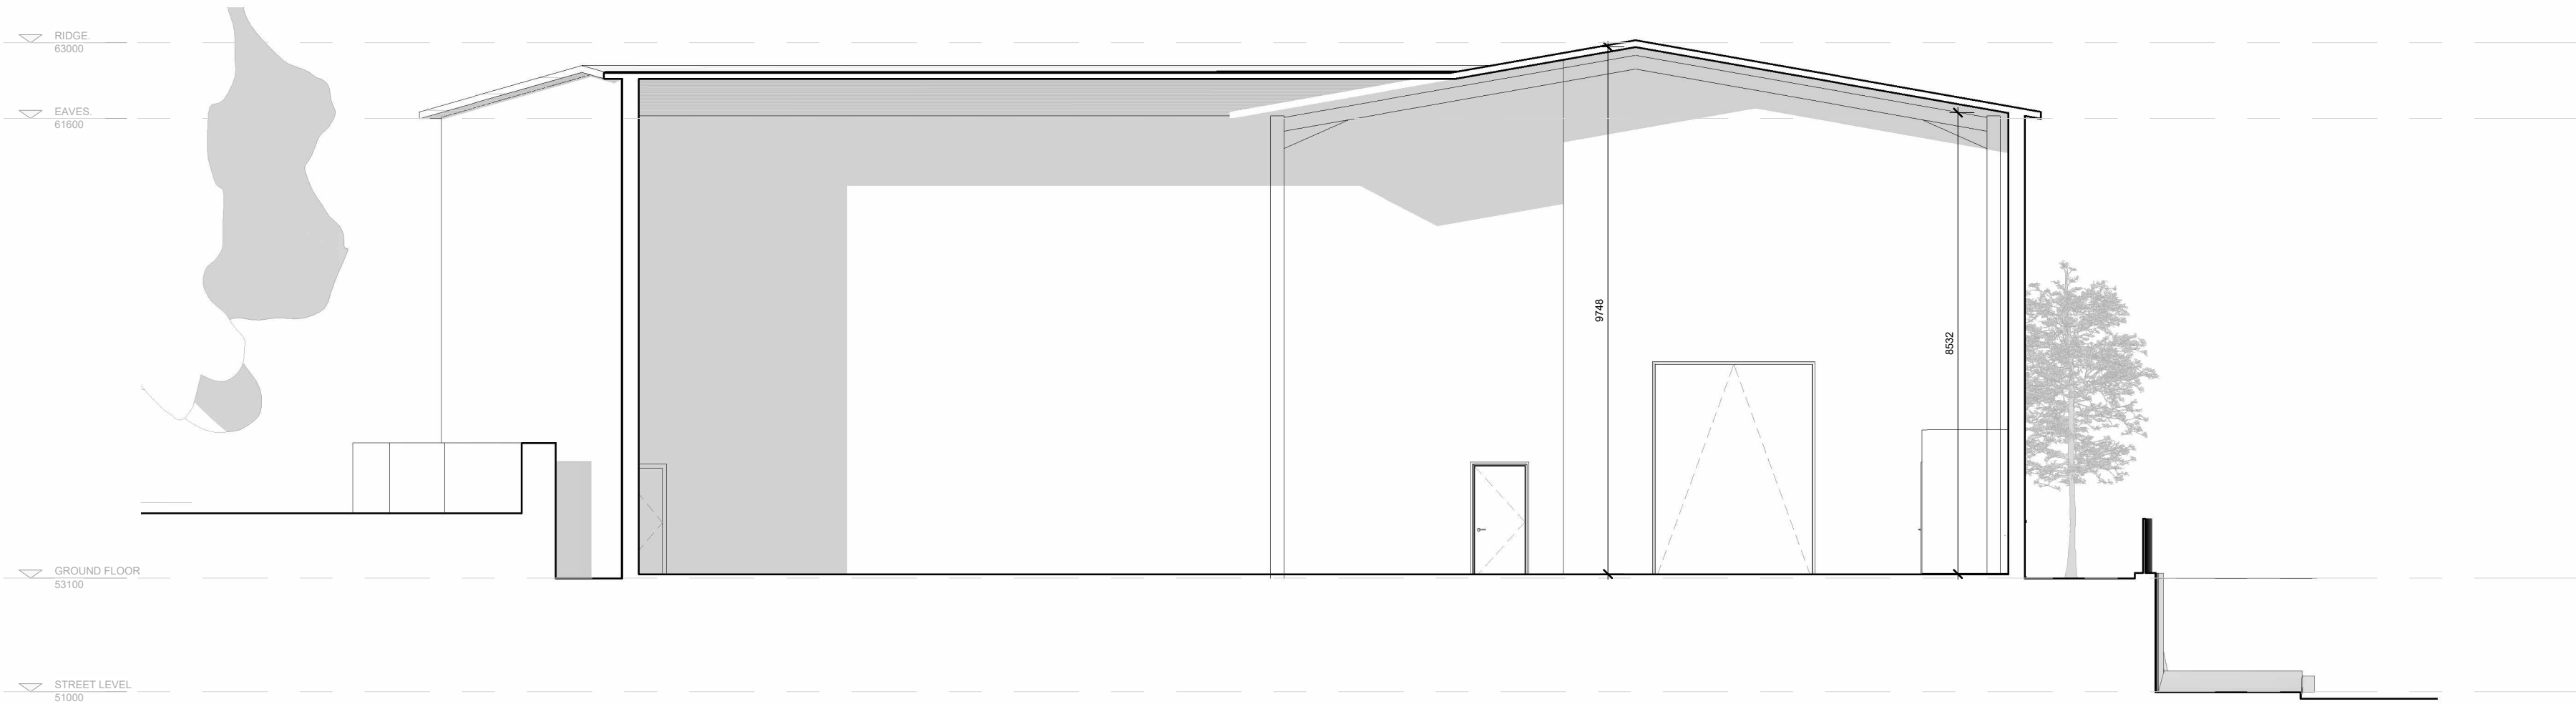

SHORT SECTION 3
1 : 100

- Material Key
- 01 Vertical profiled sheeting col: light grey
 - 02 Horizontal profiled sheeting col: light grey
 - 03 Profiled roof sheeting col: light grey
 - 04 Aluminium double glazed door col: RAL7016
 - 05 Aluminium double glazed window col: RAL7016
 - 06 Roller shutter RAL 7016
 - 07 Fire escape RAL 7021
 - 08 Facing brickwork (existing)
 - 09 Vertical timber boarding

0 2 5m

PLANNING

D. UPDATE FOLLOWING CLIENT COMMENT 02.12.24
C. UPDATE FOLLOWING CLIENT COMMENT 06.11.24
B. UPDATE FOLLOWING CLIENT COMMENT 06.11.24
A. REVISE SHOWN (SHEET TO CLIENT FOR CONSIDERATION) 06.11.24
REV AMENDMENTS DATE

World Metal Recycling Ltd

Commercial B2 Development

Gorton Rd

Manchester, M11 2DZ

Proposed Site Sections

October 2024

1 : 100

A1

ALL DIMENSIONS TO BE CHECKED ON SITE

ATELIER TWO
ARCHITECTURE

0075 227771
www.ateliertwo.co.uk

2442 PL104

D