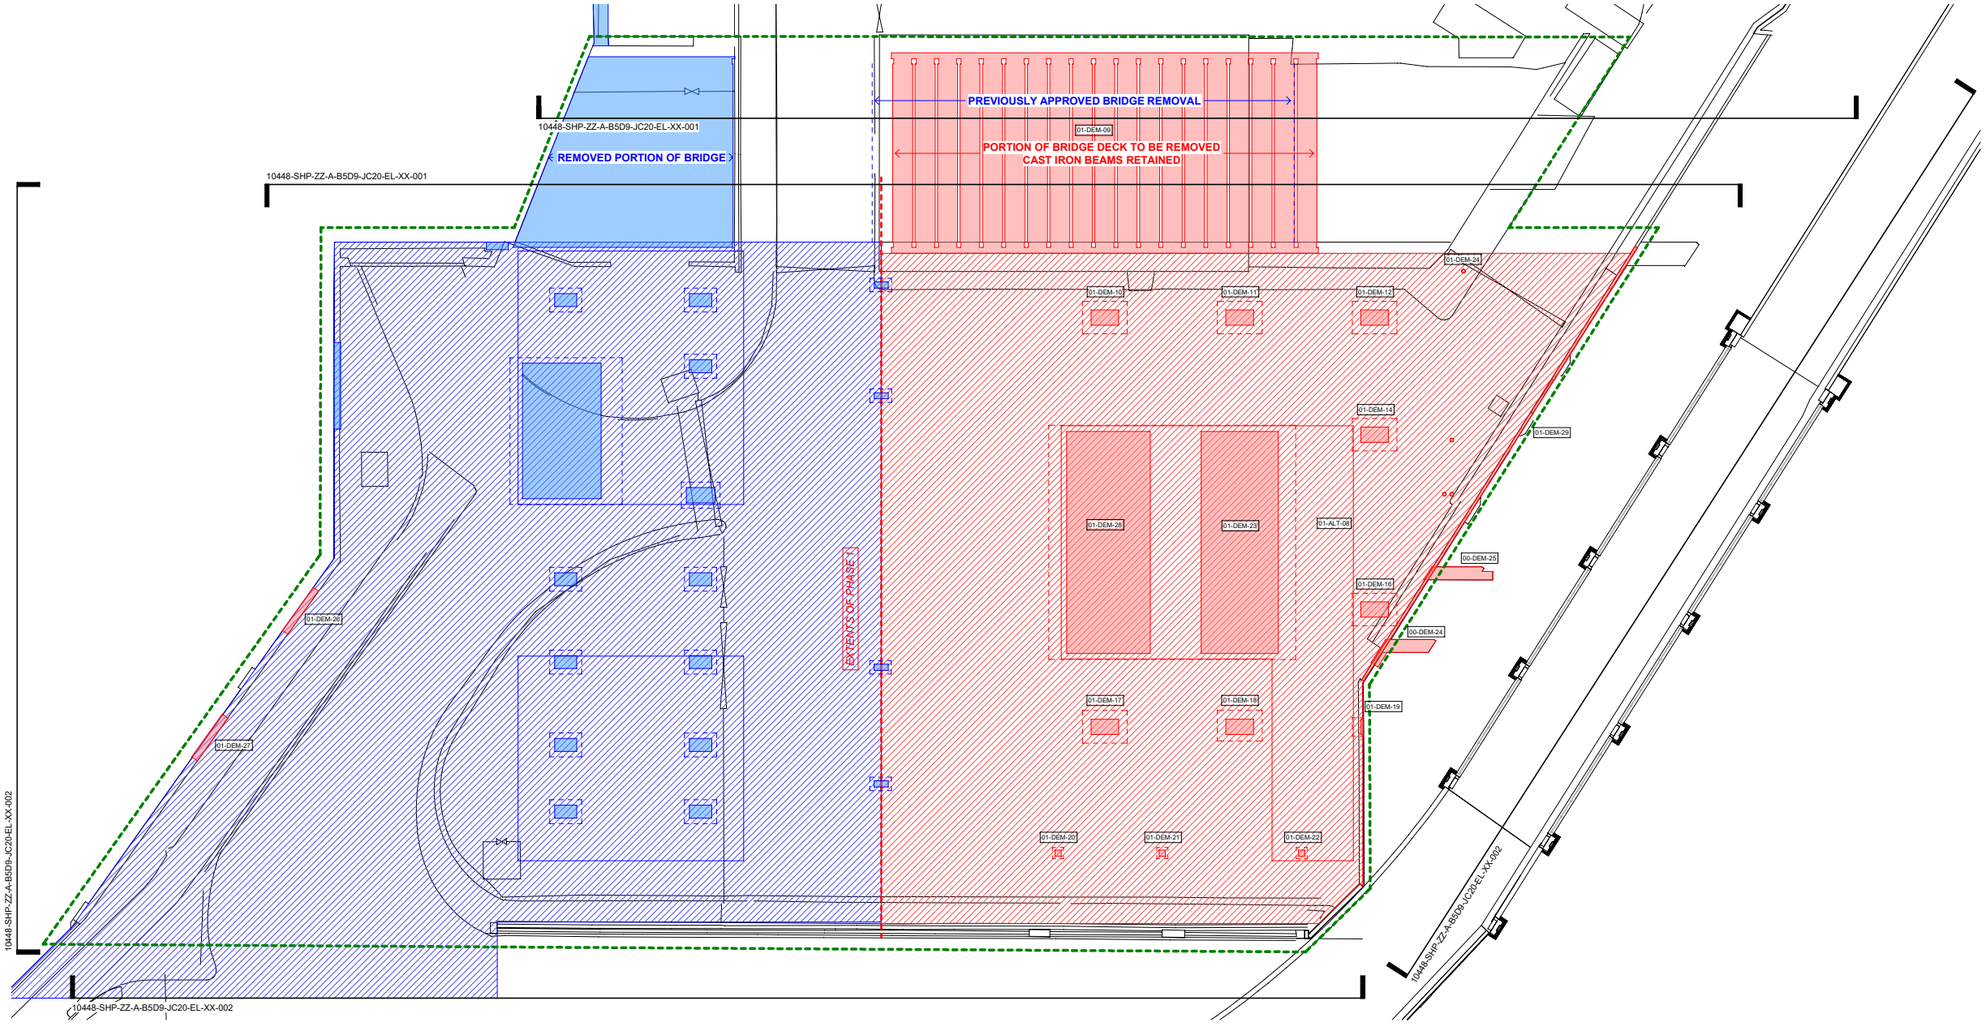


VIADUCT ALTERATION KEY

- Alterations/ demolitions under previous approval
- Excavations under previous approval
- Proposed alterations/ demolitions
- Proposed excavations
- Proposed removal of non original street furniture, fixtures & services
- Proposed extent of site clearance to carefully remove non original street furniture, fixtures & services. (In agreement with Manchester Central)
- XX-DEM-XX — Demolition / Alteration - Refer To Schedule

This drawing is copyright
Do not scale off dimensions.
All dimensions to be checked on site by Contractor.
Contractor to report any dimensional discrepancies, errors or omissions prior to commencing on site.

NORTH

Rev	Date	Description
P01	26-03-2024	Planning Issue
P02	31-10-2024	Planning Issue - Hotel & Residential

Project Title
Viadux Phase 2 - Plot 2a & 2b
Manchester

Status
PLANNING

Drawing Title
Viadux Phase 2 - Plot 2a & 2b
Viaduct Alterations
Level 01 Plan

Job No
10448

Scale
1:500 @ A3
1 : 250 @ A1

SHP Drawing Code
10448-SHP-ZZ- A-B5D9-JC20-PL-01-001

Revision
P02

simpsonhaugh
Manchester
+44 (0)161 835 2345
London
+44 (0)20 7549 4000

© SIMPSONHAUGH ARCHITECTS LTD 2024