ARKWRIGHT HOUSE

1.Doors to be able to be opened by an easy pulling/pushing force and have clear opening widths in accordance with Table 2, i.e. for existing buildings (constructed pre-2004) with straight on approach 750mm or 775mm at right angles to corridor. For new buildings apply 800mm or 825mm respectively.


2.There should be an unobstructed space of at least 300mm on the pull side of the door between the leading edge and any return wall.

3.Vision panels of doors to have a zone of visibility extending from 500mm to 1500mm above floor level.

4.All doors, door furniture, switches, controls, w.c. floor and wall finishes, sanitary fittings, grab rails, etc. should be visually apparent to users by means of a colour or material contrast with its surroundings.

5.New switch and socket heights to conform to A.D. Part M Paragraph 4.30, typically between 400mm to 1200mm.

6.Manifestation to glazed doors and full height glazed screens to be at two levels (850-1000mm & 1400-1600mm) conforming to A.D. Part M Paragraph 2.24

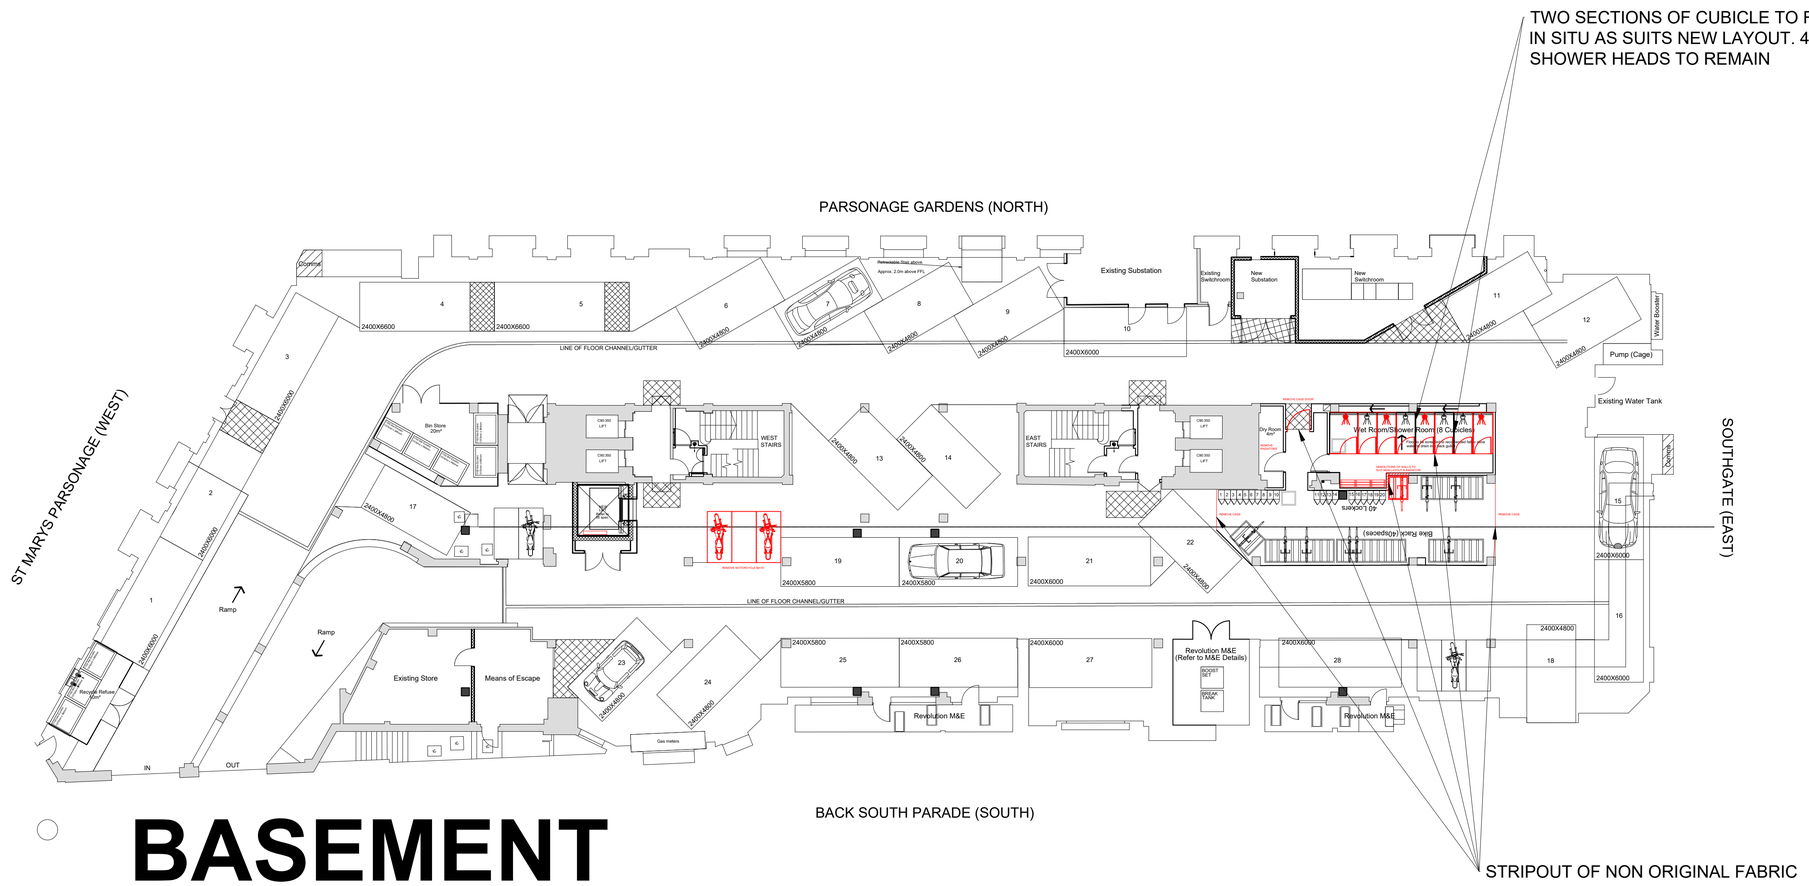

BASEMENT EXISTING

ALL ITEMS IN RED TO BE STRIPPED OUT.

Strip & Remove existing shower cubicles.
Strip & create door openings in either end of existing metal fencing around bike store.
Strip & Remove one section of existing bike storage
Remove motorcycle parking bays
Strip out wall to suit new vanity area

0m 1m 2m 3m 4m 5m 6m 7m 8m 9m
1:100

CHECKED

	Date:	By:
A	15.11.24	MR

NOTE:
SHOWER AREA STRIPOUT UPDATED FOLLOWING SITE SURVEY

THIS DRAWING IS THE COPYRIGHT OF CLAREMONT GROUP INTERIORS LTD. AND MAY NOT BE REPRODUCED IN ANY FORM WITHOUT PRIOR WRITTEN CONSENT

DO NOT SCALE FROM THIS DRAWING.
ALL DIMENSIONS ARE TO BE CHECKED ON SITE
ALL DIMENSIONS ARE SHOWN IN MILLIMETERS
[SCALING BY LOCAL AUTHORITIES IS PERMITTED]

CONTROL OFFICE
WASHINGTON
BRISTOL
THE BRIDGE, 2 KELVIN CLOSE, BIRCHWOOD, WARRINGTON, WA3 7PB
ORION HOUSE/PAGE, 49 BERKELEY SQUARE, BRISTOL, BS8 1HP
WWW.Claremontgi.com
T: 01925 284000

Claremont

CLIENT
ARKWRIGHT HOUSE

PROJECT TITLE & SITE ADDRESS
ARKWRIGHT HOUSE
Manchester
M3 2LF

DRAWING TITLE
PROPOSED BASEMENT STRIPOUT

DRAWING NO	REVISION
E013826 BF 010	A

LEAD DESIGNER	DRAWN BY
PD	PD

DATE	SCALE	PAPER SIZE
29.5.24	1:150	A1

DRAWING STATUS
PRELIMINARY

PROPOSED BASEMENT STRIPOUT