

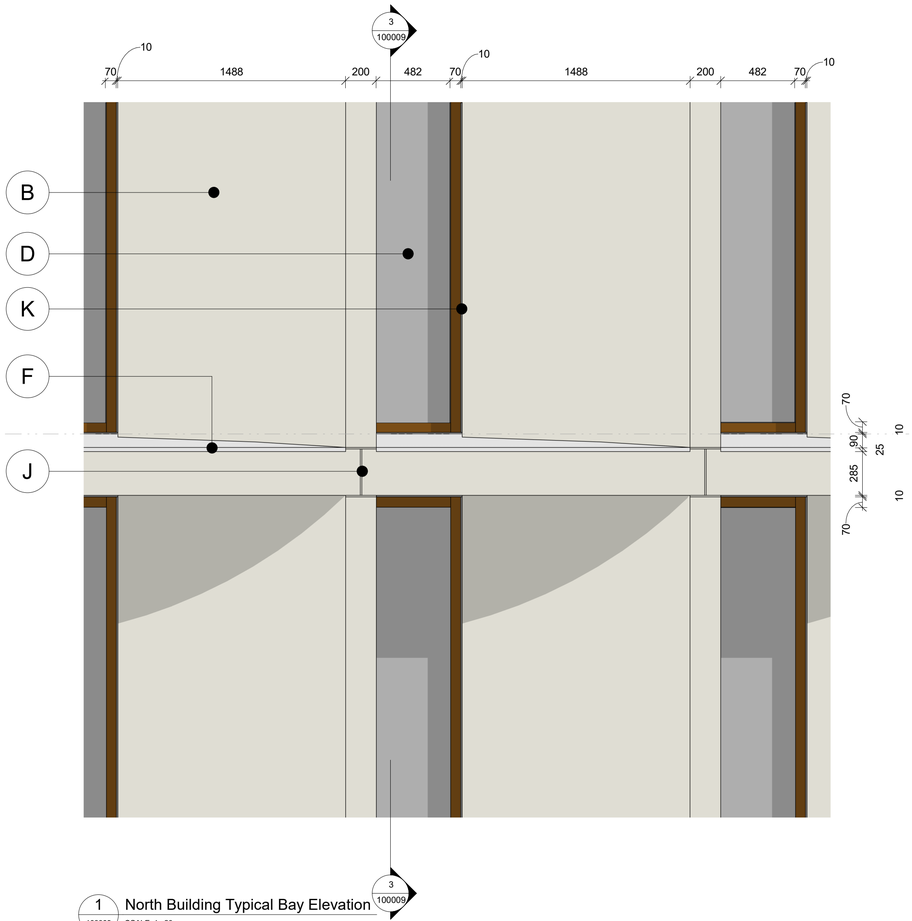


1 100009 North Building Typical Bay Elevation
SCALE 1 : 20

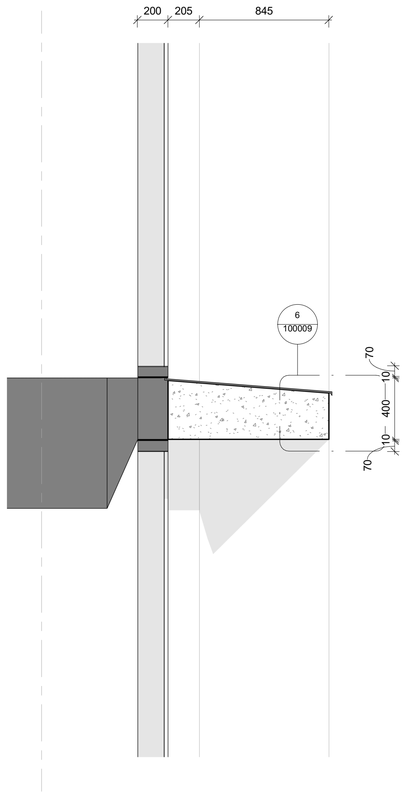


3 100009 North Building Typical Bay Section
SCALE 1 : 20

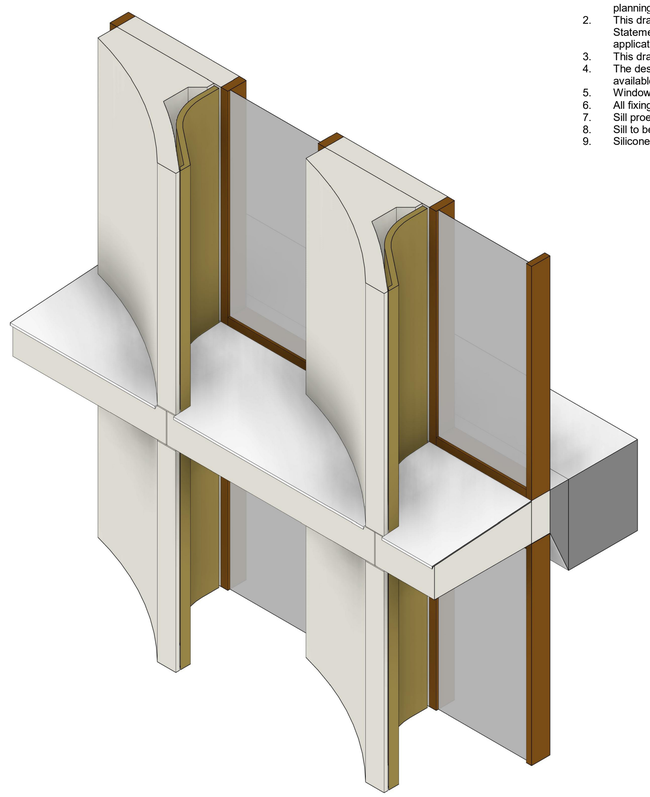


4 100009 North Building Typical Bay 3D View
SCALE

General Notes


1. This drawing and its contents have been prepared to support, and are intended solely as information, for the Manchester Digital Campus planning application.
2. This drawing is to be read in conjunction with the Design and Access Statement and other documentation provided as part of this planning application.
3. This drawing is to be viewed or printed at scale shown.
4. The design has been based on current services information/surveys available
5. Window framing dimension subject to detailed design +/-15mm tolerance
6. All fixings, flashings and folds to be concealed
7. Sill proection to be max. 25mm
8. Sill to be continuous piece - no visible joints to panels
9. Silicone joint width subject to detailed design +/- 5mm

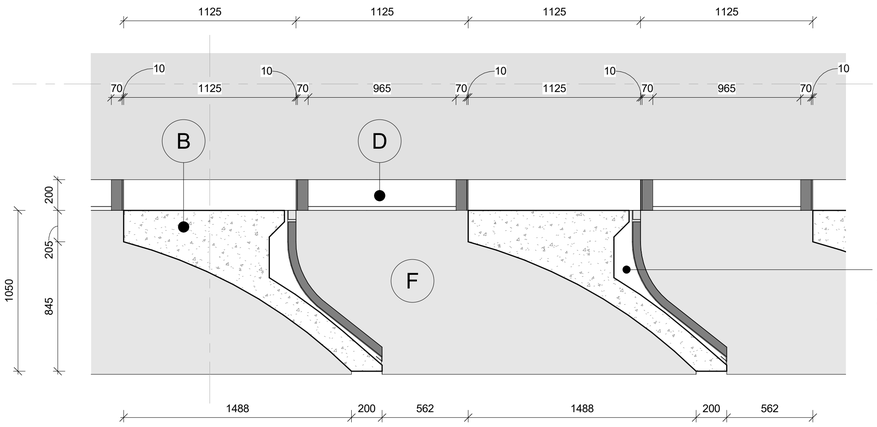

2 100009 North Building Typical Bay Plan
SCALE 1 : 20

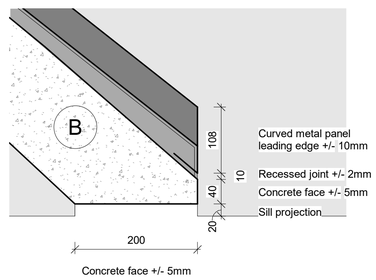

5 100009 North Building Typical Bay Plan - Callout 1
SCALE 1 : 5

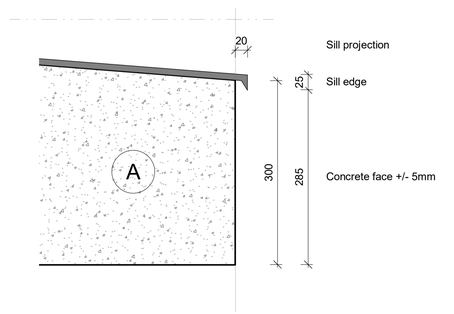

6 100009 North Building Typical Bay Section - Callout 1
SCALE 1 : 5

Legend

- A Precast concrete panel - Light concrete with exposed aggregate textured finish
- B Precast concrete fin - Light concrete with exposed aggregate textured finish - Polished metal panel to rear face, light bronze finish
- C Anodised aluminium curtain walling system - Dark bronze finish, clear glazing
- D Anodised aluminium curtain walling system - Dark bronze finish, bespoke patterned glazing
- E Anodised aluminium panels, dark bronze finish - at ground level these will be solid. At roof level these panels may be perforated or louvred.
- F Anodised aluminium sills, natural finish
- G Anodised aluminium profiled panels, dark bronze finish
- H Glazed balustrade
- J Recessed 10mm panel joint (+/- 2mm) as shown only
- K Silicone joint between window frame and concrete

Government Property Agency

AtkinsRéalis

MANCHESTER DIGITAL CAMPUS

North Building - Typical Detail

Scale	Originated	Checked	Reviewed	Authorised
1:25	DP	CG	JM	NB
Original Size	Date	Date	Date	Date
A1	24/10/2024	26/10/2024	31/10/2024	31/10/2024
Drawing Number				Revision
MDCX-ATR-01-ZZ-DR-A-100009				P01