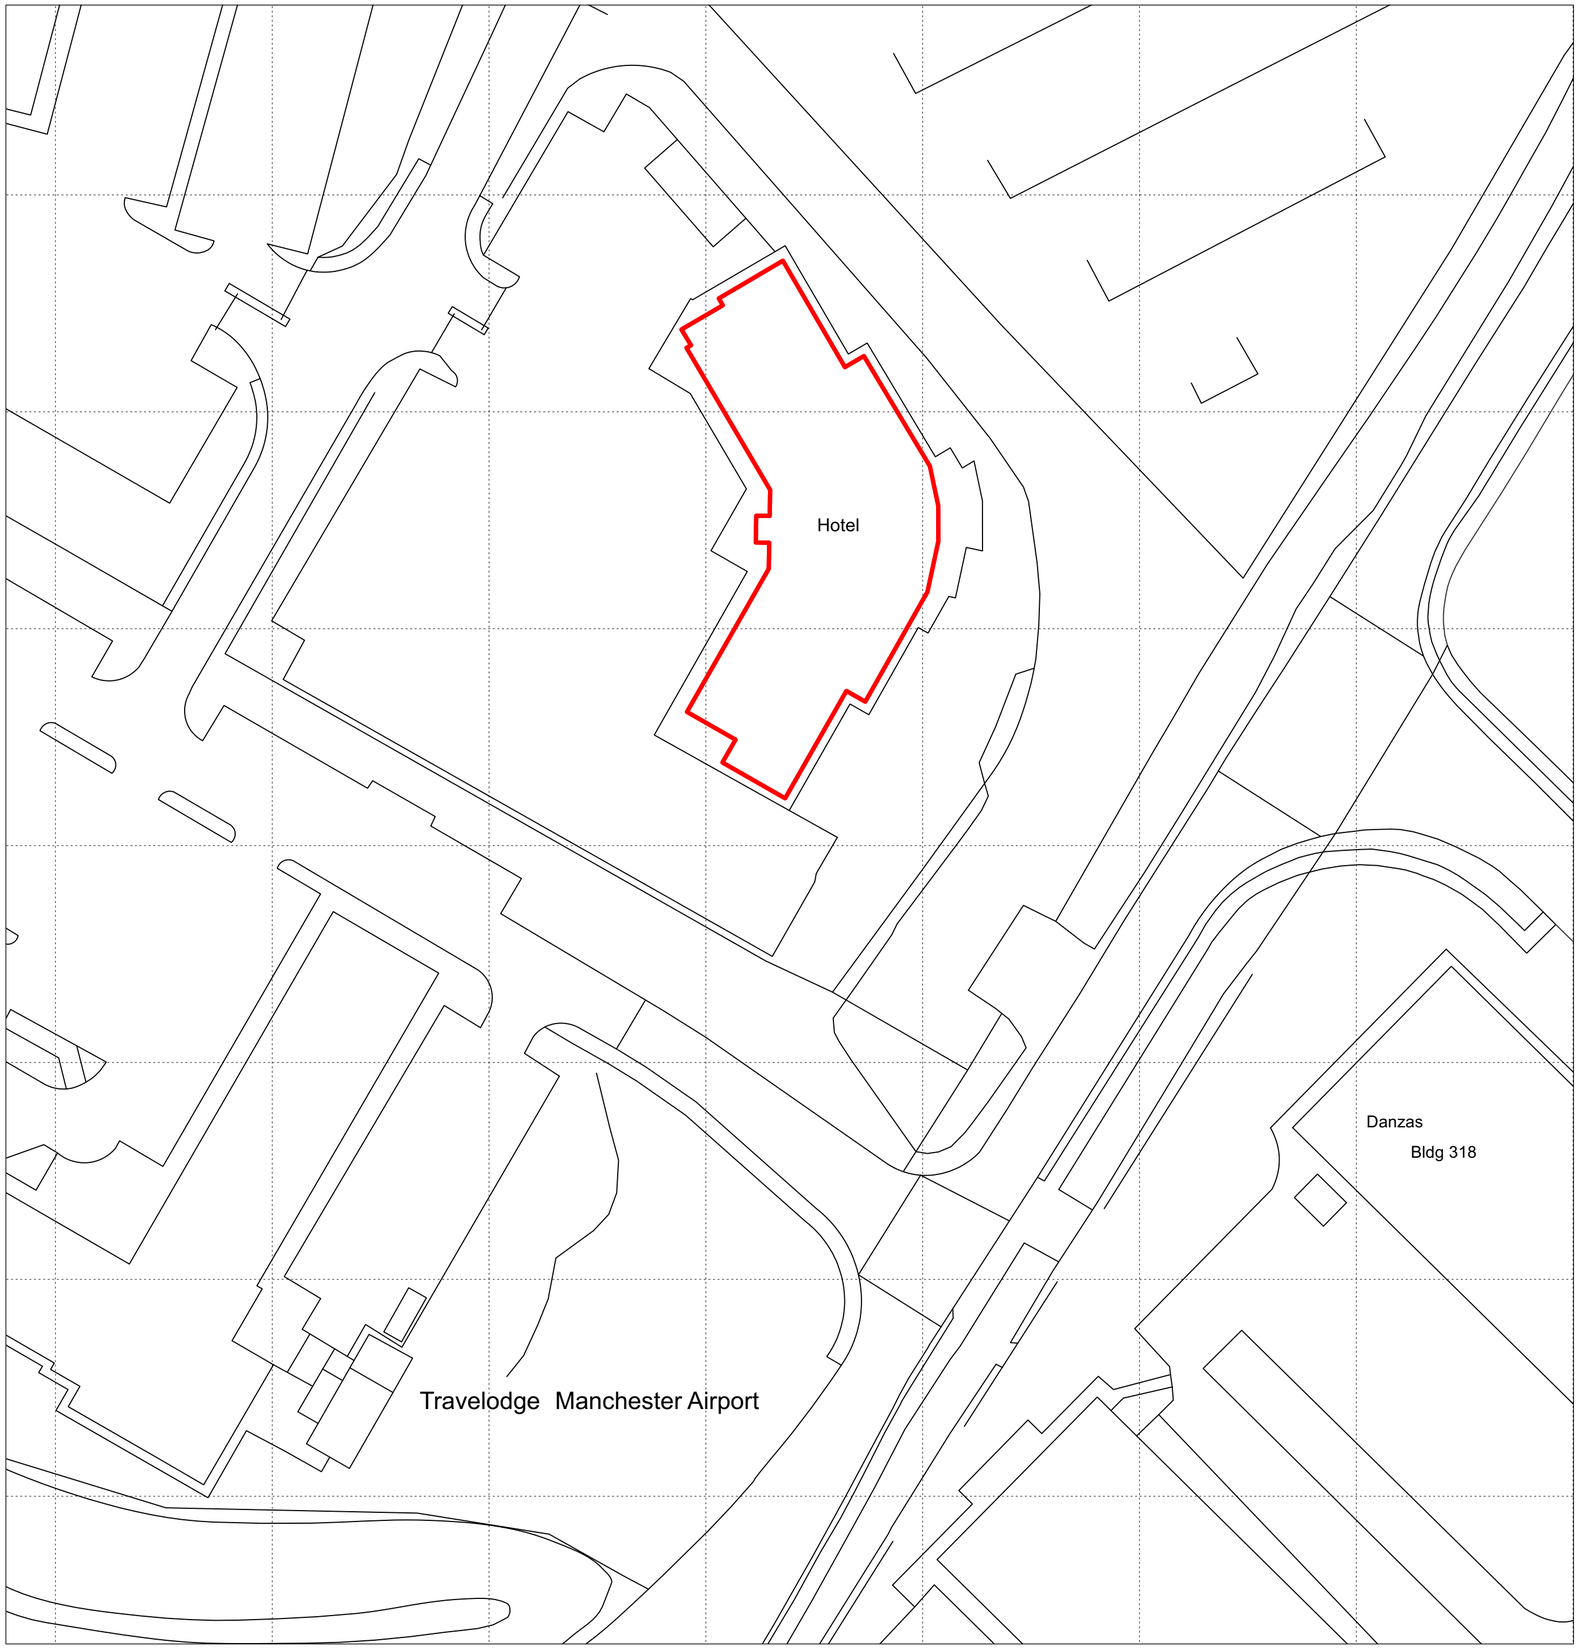


Ordnance Survey, (c) Crown Copyright 2023. All rights reserved. Licence number 100022432


0 2 5 10 25 50m

BLOCK PLAN

scale: 1:500

NORTH

This drawing is the copyright of Axiom Architects. It is for planning application purposes only and may not be reproduced in whole or in part without permission. Drawings lodged for planning approval may be reproduced by the Planning Authority in accordance with the 'Copyright (Material Open to Public Inspection) (Marking of Copies of Plans and Drawings) Order 1990' and must carry the relevant copyright restriction note. Scaling from this drawing should only be carried out from a print at the scale and size specified within the title block. Responsibility for ensuring correct size reproduction remains with the reader.

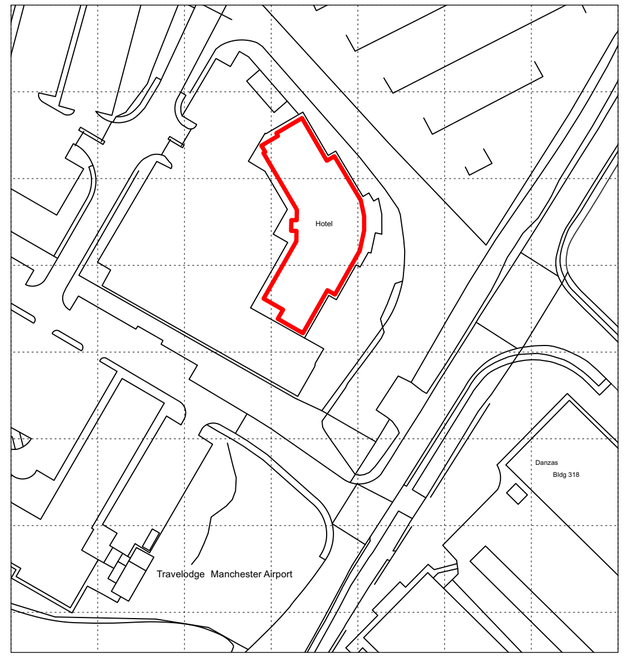

Ordnance Survey, (c) Crown Copyright 2023. All rights reserved. Licence number 100022432

LOCATION PLAN

scale: 1:1250

DRAWING DISCLAIMER:

Drawings are for illustrative purposes only and are subject to full site survey where/as required. Drawings based on existing information available - drawings from Leach Rhodes Walker Architects 'As Built' drawings.

Any existing internal & external facade details are shown as indicative and are subject to detailed investigations to ascertain the building elements and the construction of each element.

Notes:

All works proposed are subject to Planning Consent and Building Regulations Approval.

Axiom drawings based on drawings from Leach Rhodes Walker Architects 'As Built' drawings.

All proposed materials must be fitted, sealed and installed strictly in accordance with the manufacturers' recommendations, instructions and any test certification that may be appropriate to comply with Statutory Requirements.

All detailed design and setting out to be done by specialist contractor following detailed site survey and measurement, (to be undertaken by others).

This drawing is to be read into conjunction with the Axiom Architects drawings:

6125-P-100 - Block Plan and Site Location Planocation Plan
6125-P-101 - Existing Elevations Sheet 1 of 2
6125-P-102 - Existing Elevations Sheet 2 of 2
6125-P-103 - Proposed Elevations Sheet 1 of 2
6125-P-104 - Proposed Elevations Sheet 2 of 2

All external finishes unless stated are to be retained as existing. Drawings are for illustrative purposes only and are subject to full site survey where/as required.Drawings based on existing information available.

Rev	Date	Description	By	Chk

AXIOM ARCHITECTS
Barn A Addlepool Business Centre Clyst St George Exeter EX3 0NR
Tel. 01392 368426 www.axiomarchitects.co.uk

Client
WHITBREAD

Project
PREMIER INN MANCHESTER AIRPORT HOTEL - RUNGER LANE NORTH , RUNGER LANE, WILMSLOW OLD RD, MANCHESTER, M90 5DL

Drawing
BLOCK PLAN AND SITE LOCATION PLAN

Scale	Date	Drawn	Checked
1:500, 1:1250 @ A2	15/11/23	LAP	OCD

Drawing No. **Revision**

6125-P 100

Status
PLANNING